http://www.adultpdf.com
Created by TIFF To PDF trial version, to remove this mark, please register this software.

A SURVEY OF THE N1/2, SW1/4
SECTION 6, T20S-R1W

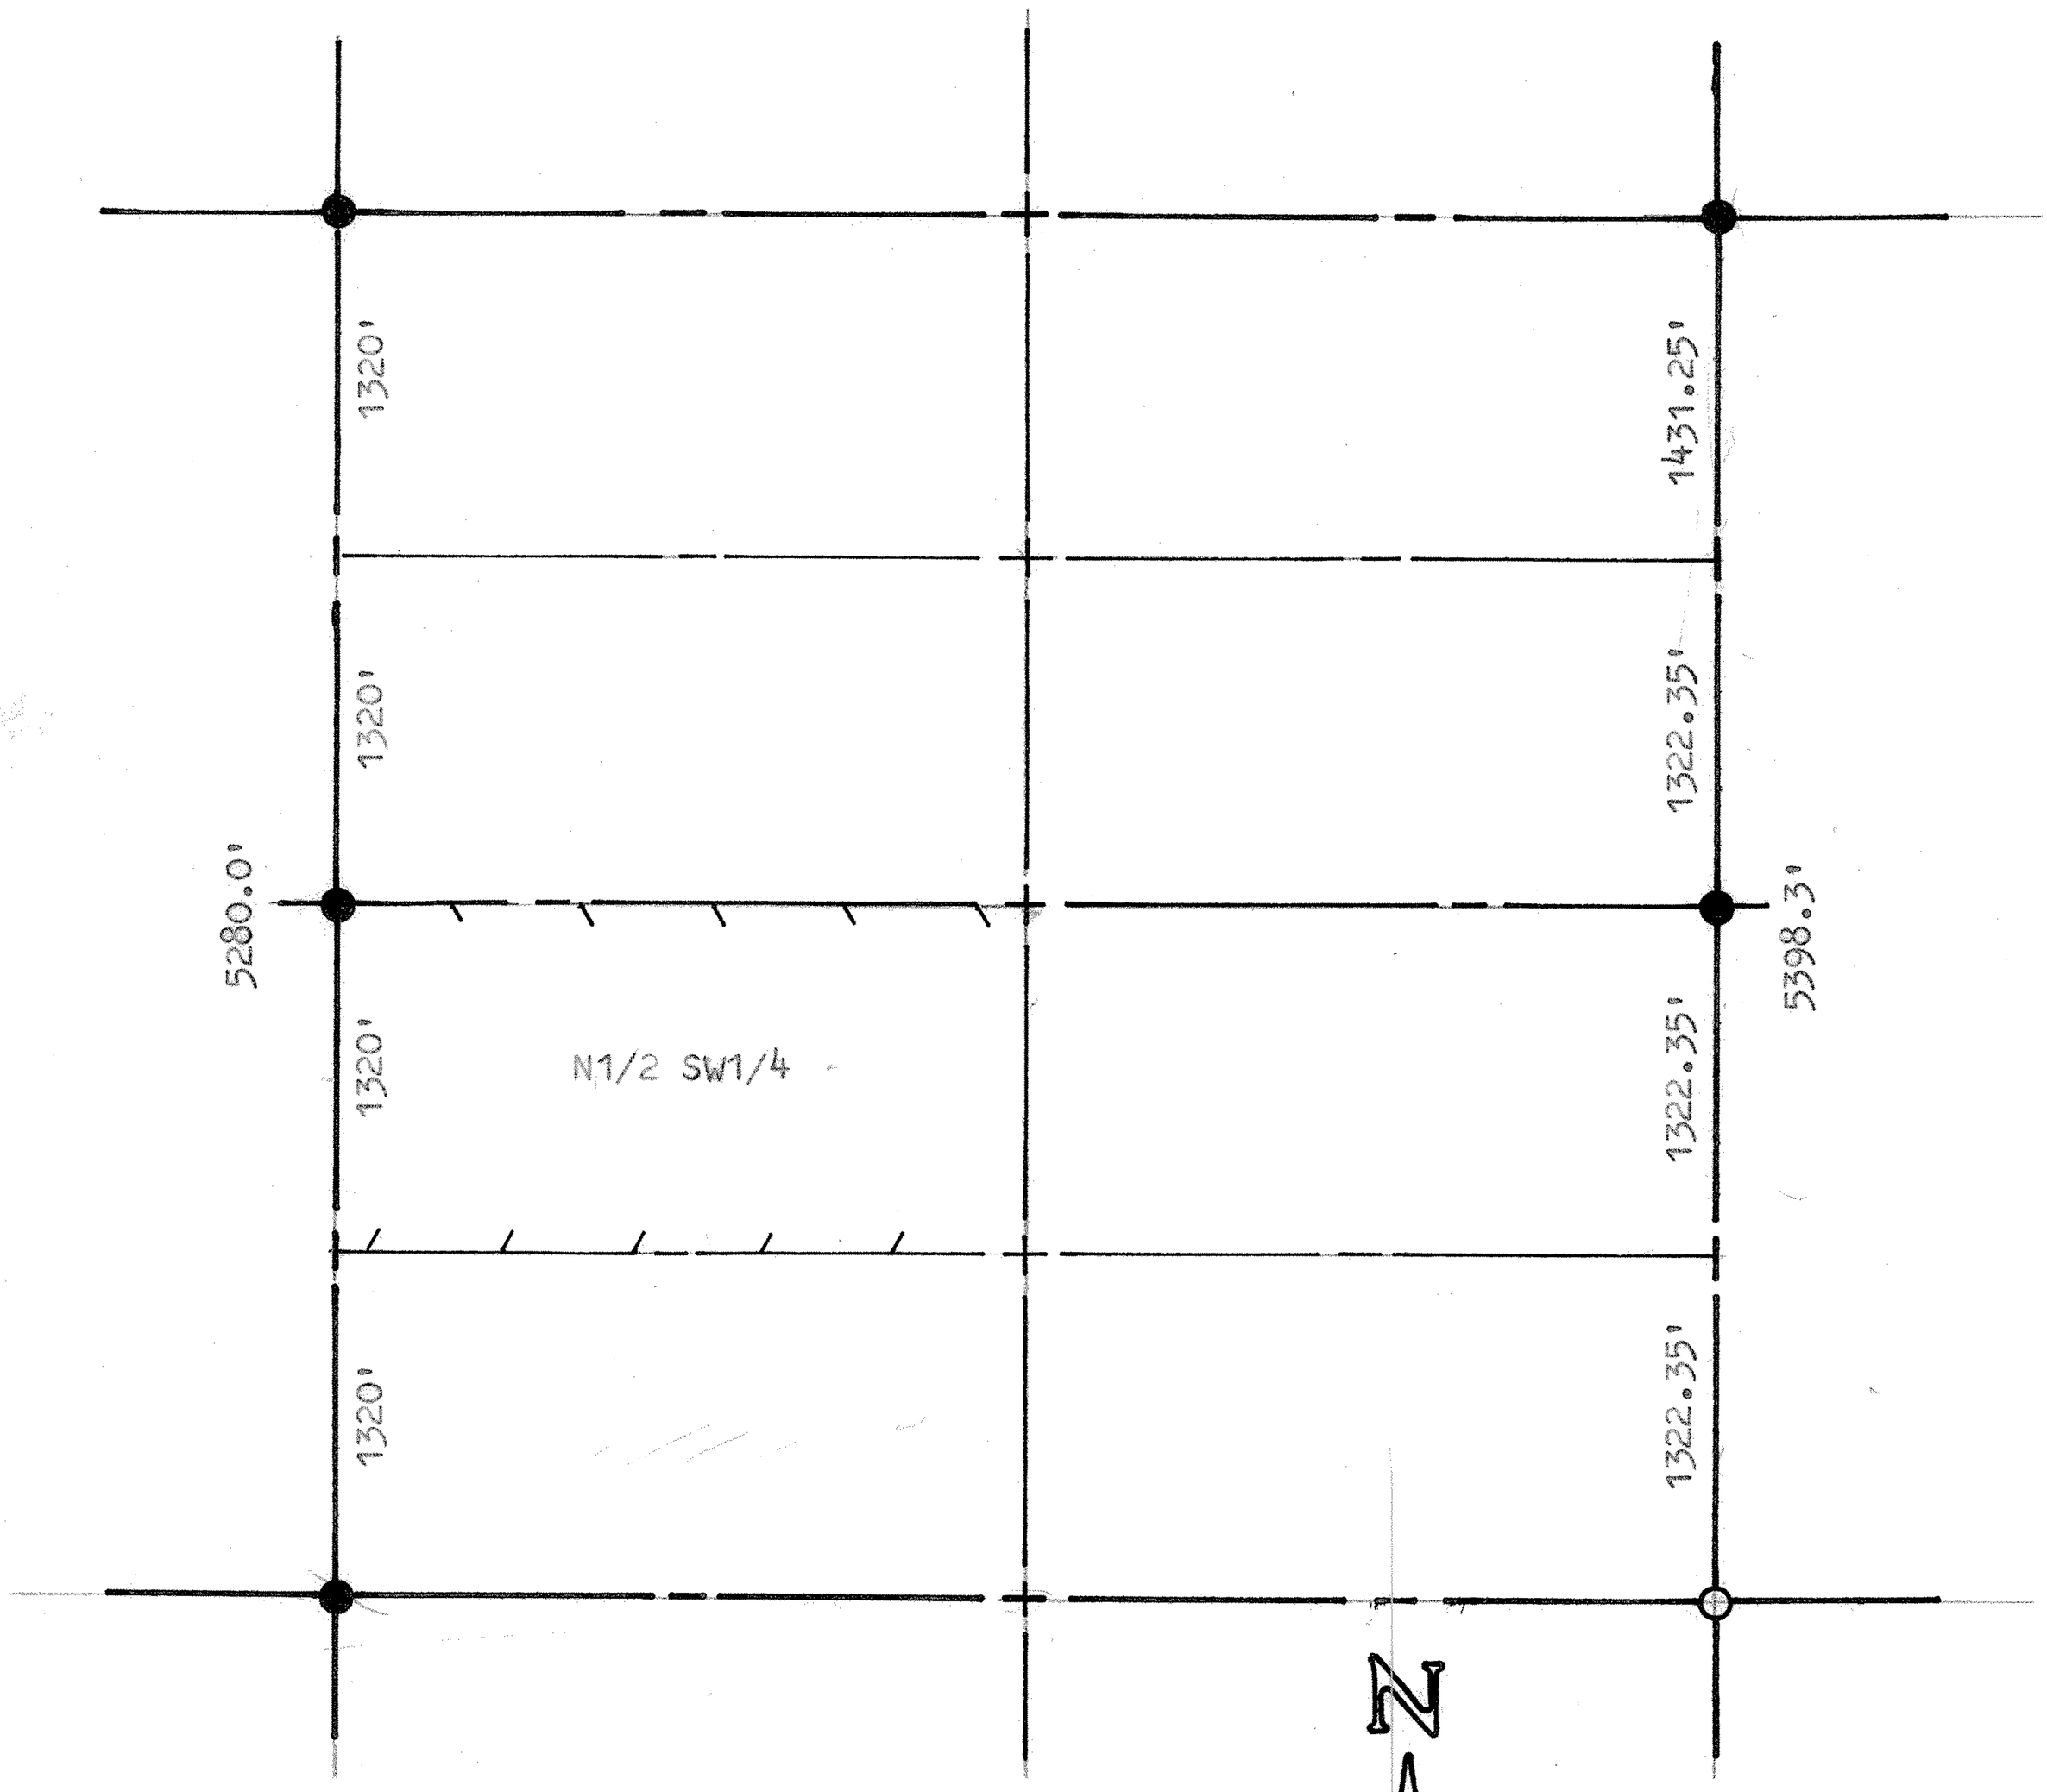

I, FRANCIS RANKIN, COUNTY ENGINEER OF McPHERSON COUNTY, KANSAS, DO HEREBY CERTIFY THAT UNDER MY SUPERVISION A SURVEY WAS MADE OF THE N1/2, OF THE SW1/4 OF SECTION 6, T20S-R1W AND THAT THE ABOVE PLAT IS A TRUE EXHIBIT OF SAID SURVEY AS FAR AS IT IS KNOWN TO ME.

SURVEY CALLED FOR BY VORRAS ELLIOTT

SIGNED ON THE 29 DAY OF SEPTEMBER, 1969.

F. R. RANKIN
COUNTY ENGINEER
McPHERSON CO. KANSAS

F. R. RANKIN
LICENSED
799
KANSAS
PROFESSIONAL ENGINEER

MICROFILM