http://www.adultpdf.com
Created by TIFF To PDF trial version, to remove this mark, please register this software.

DURR
Civil Engineering & Surveying

106 E. 15th
Hutchinson, Ks. 67501
Phone 316-663-9613

REPORT OF SURVEY
NE¼ S7-T20S-R1W

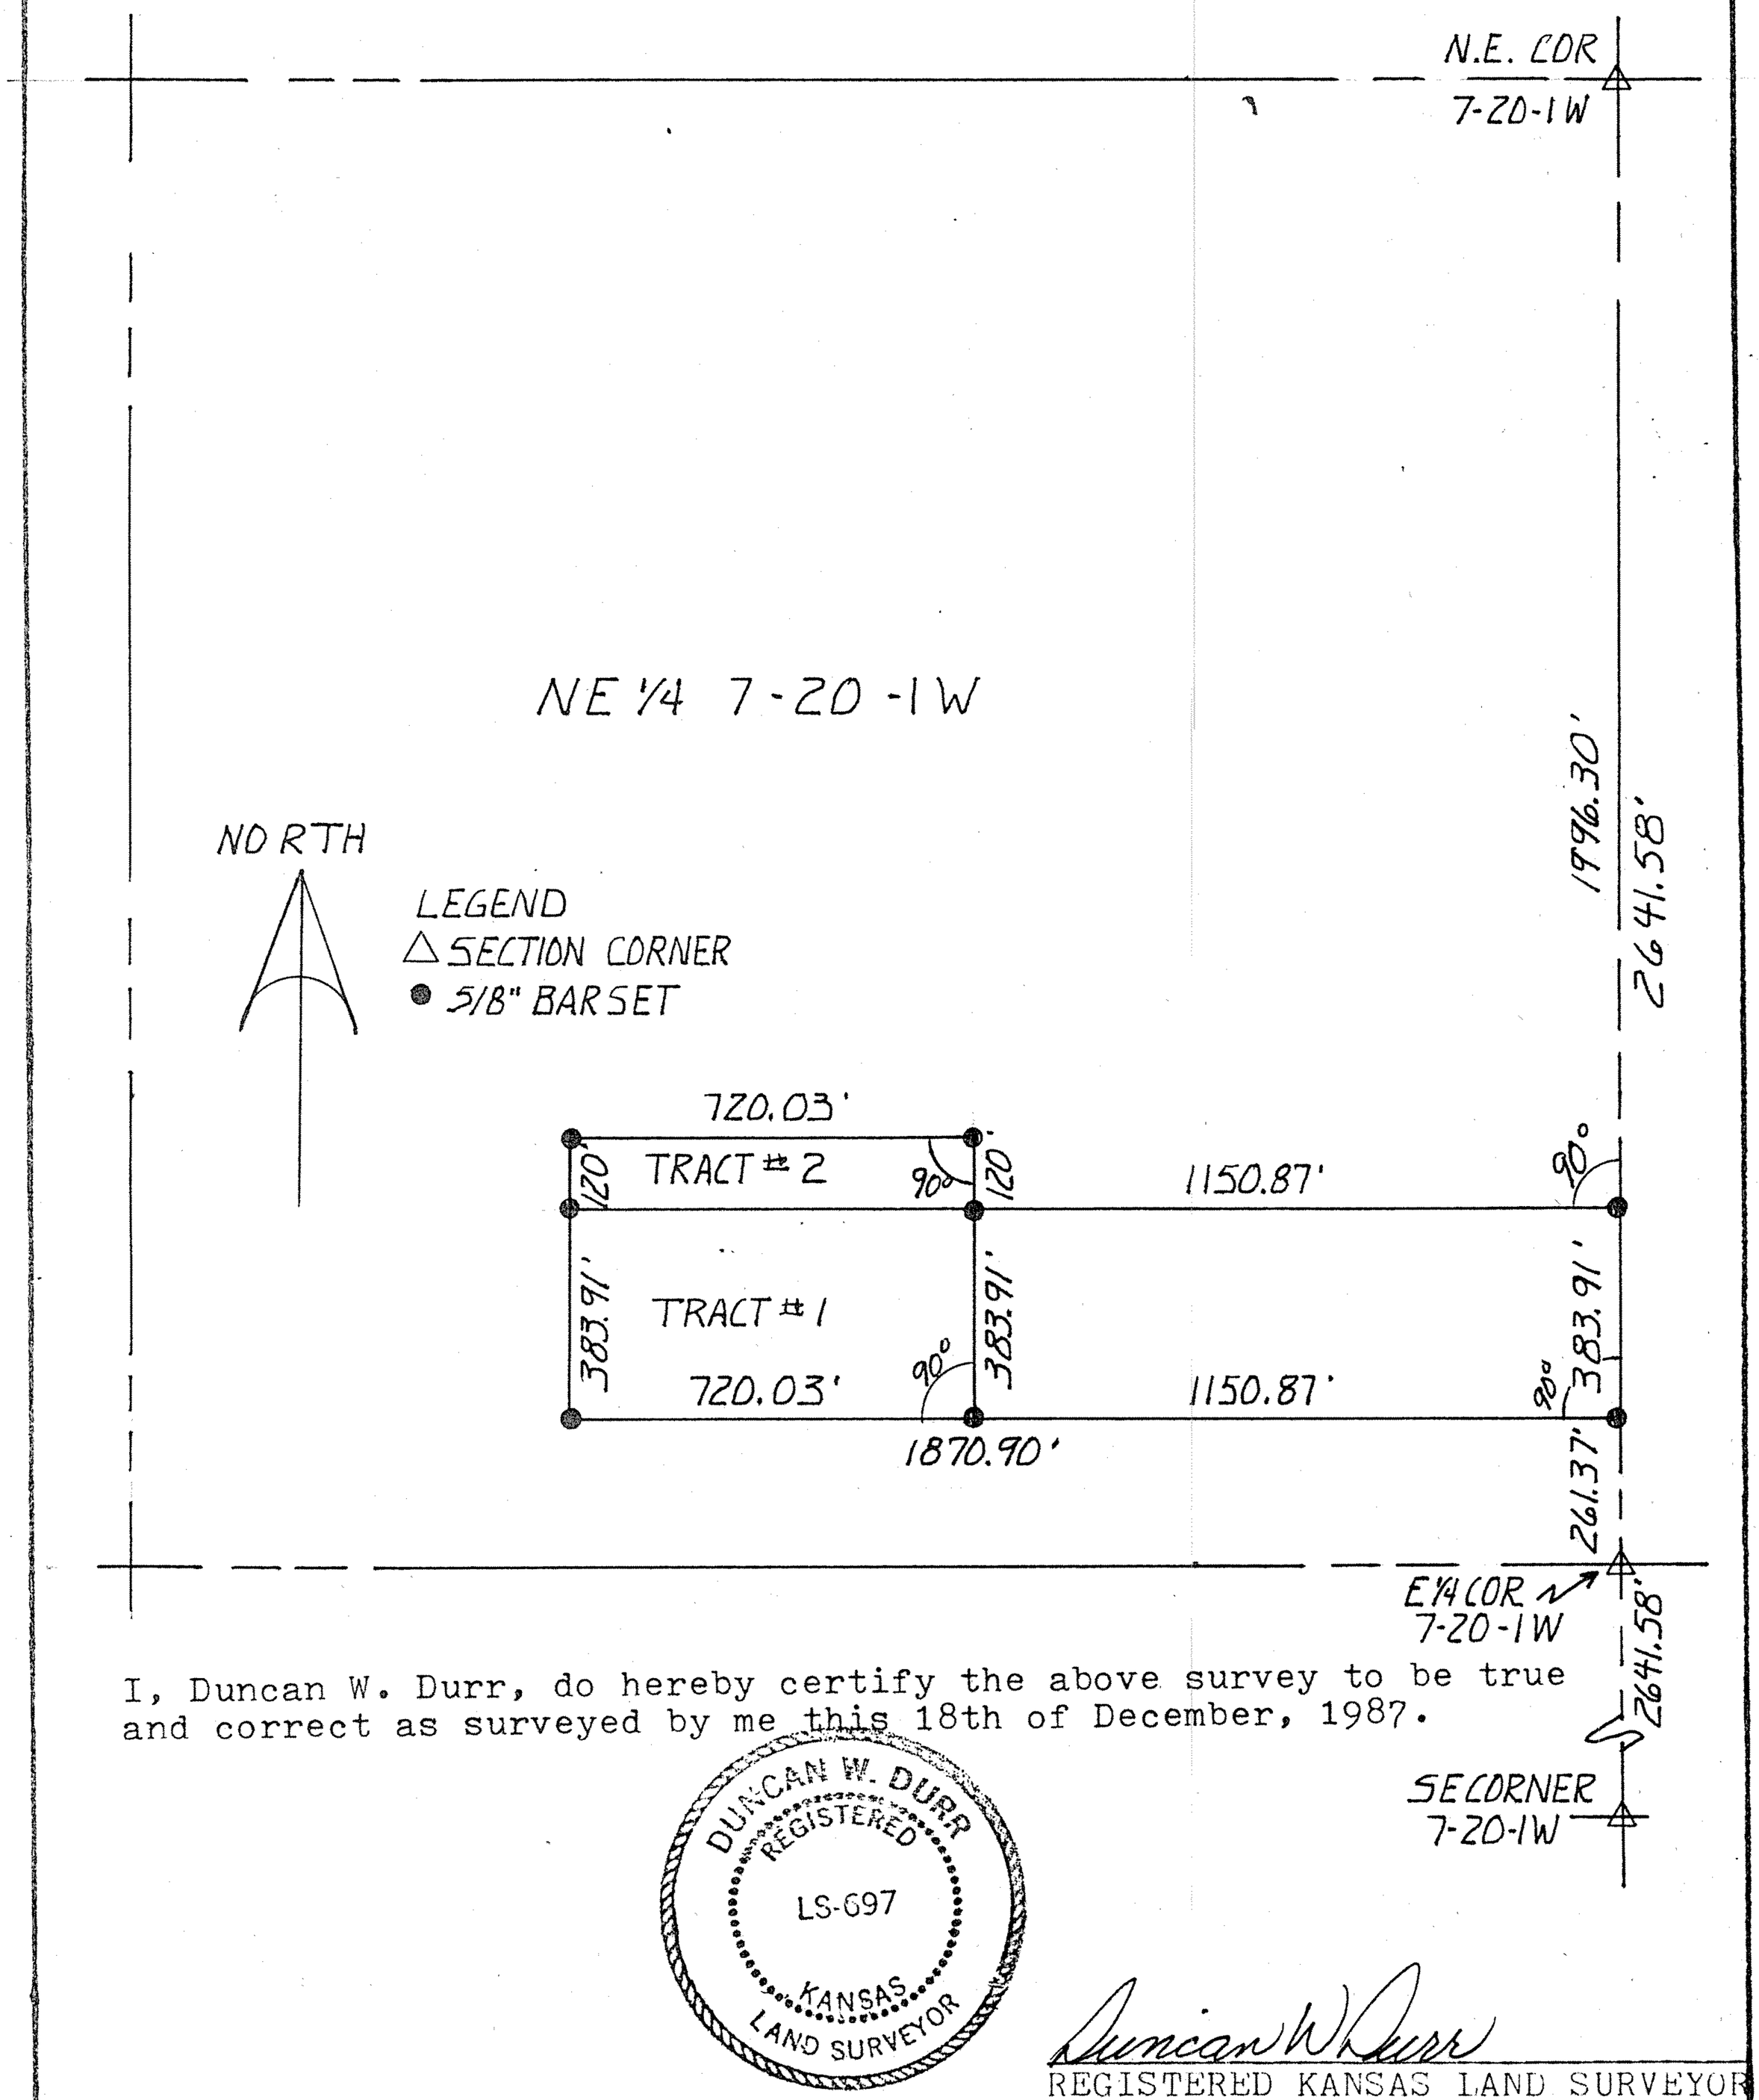

I, Duncan W. Durr, do hereby certify the above survey to be true and correct as surveyed by me this 18th of December, 1987.

DUNCAN W. DURR
REGISTERED
LS-697
KANSAS
LAND SURVEYOR

Duncan W Durr
REGISTERED KANSAS LAND SURVEYOR

CLIENT: Don Becker

DESCRIPTION TRACT # 1: Beginning 1996.30 feet South of the NE. Corner of Section 7, T-20S, R1W, McPherson County, Kansas; Thence West an angle of 90° for 1870.90 feet; thence South 90° for 383.91 feet; thence East 90° for 1870.90 feet; thence North 90° for 383.91 feet to Point of Beginning. Tract contains 16.4889 acres.

DESCRIPTION TRACT # 2: Beginning 1996.30 feet South and 1150.87 feet West of the NE Cor. Sec. 7-20-1 McPherson County Ks.; thence Continuing West for 720.03 feet; thence North 90° for 120 feet; thence East 90° for 720.03 feet; thence South 90° for 120 feet to the Point of Beginning. Tract contains 1.9836 acres.

STATE: Ks. COUNTY: McPherson PROJ: DATE: 12-18-87