http://www.adultpdf.com
Created by TIFF To PDF trial version, to remove this mark, please register this software.

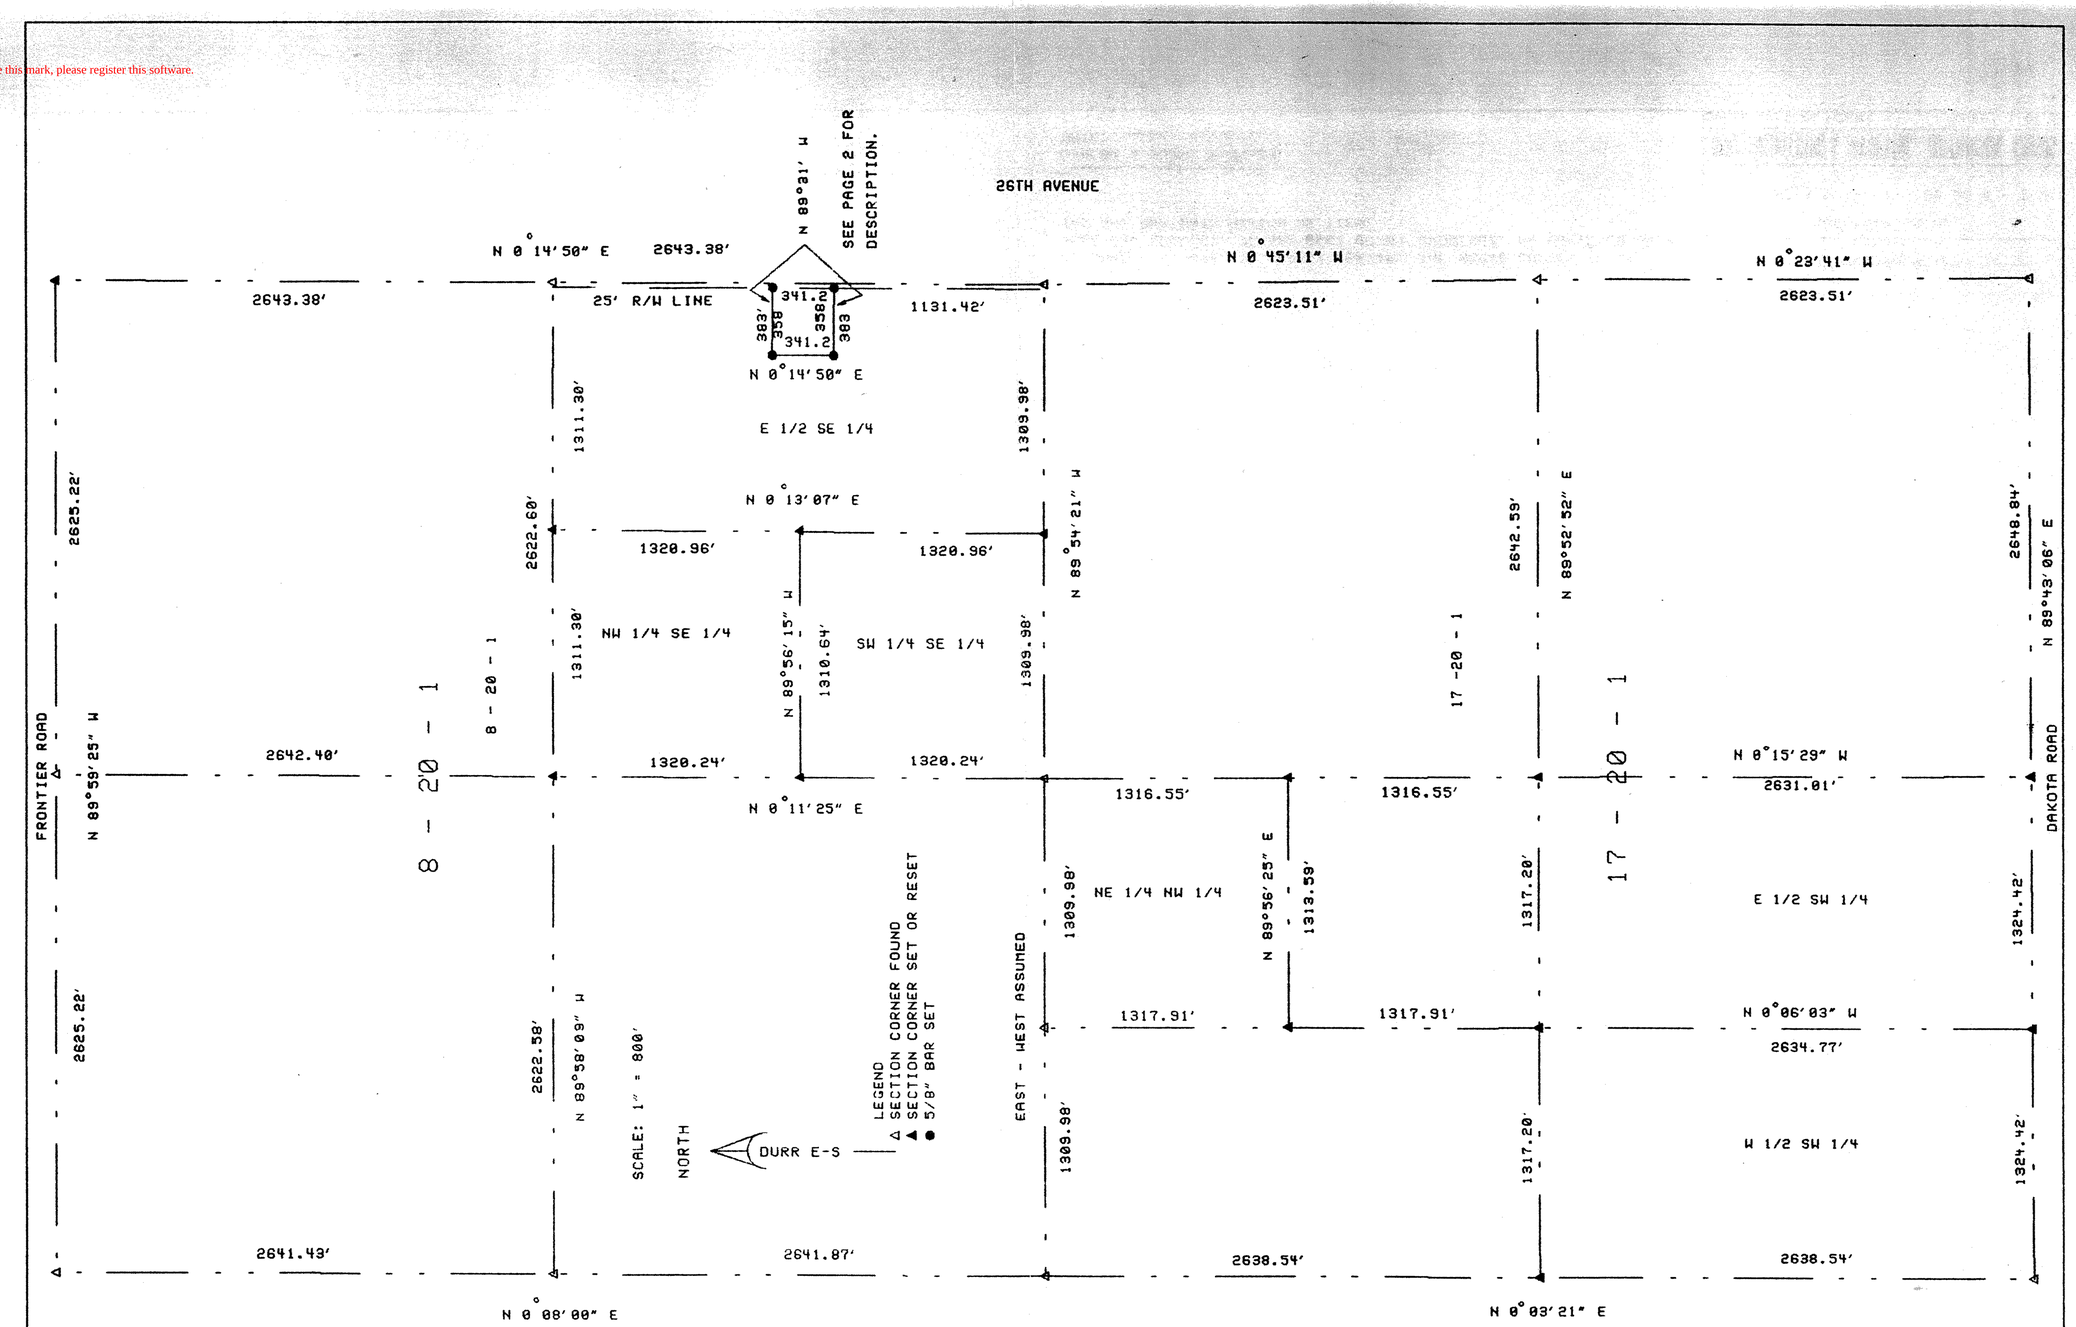

DUNCAN W. DURR REGISTERED LS-697 KANSAS LAND SURVEYOR

I, DUNCAN W DURR, DO HEREBY CERTIFY THE ABOVE SURVEY TO BE TRUE AND CORRECT, TO THE BEST OF MY KNOWLEGE, AS SURVEYED BY ME THE DAY AND DATE HEREON WRITTEN.

Duncan W Durr

DUNCAN W DURR, RLS 697
DATE: 11-21-96

FOR NORMAN VOTHS

SUBDIVISION OF

SECTIONS 8 & 17, T - 20 S, R - 1 W

DURR ENGINEERING & SURVEYING, HUTCHINSON, KANSAS

DRAWN BY: DURR | 9689 | SHEET 1 OF 2