http://www.adultpdf.com
Created by TIFF To PDF trial version, to remove this mark, please register this software.

A SURVEY OF A TRACT OF LAND IN THE
S1/2, SE1/4, SECTION 13, T20S R2W
MCPHERSON COUNTY, KANSAS

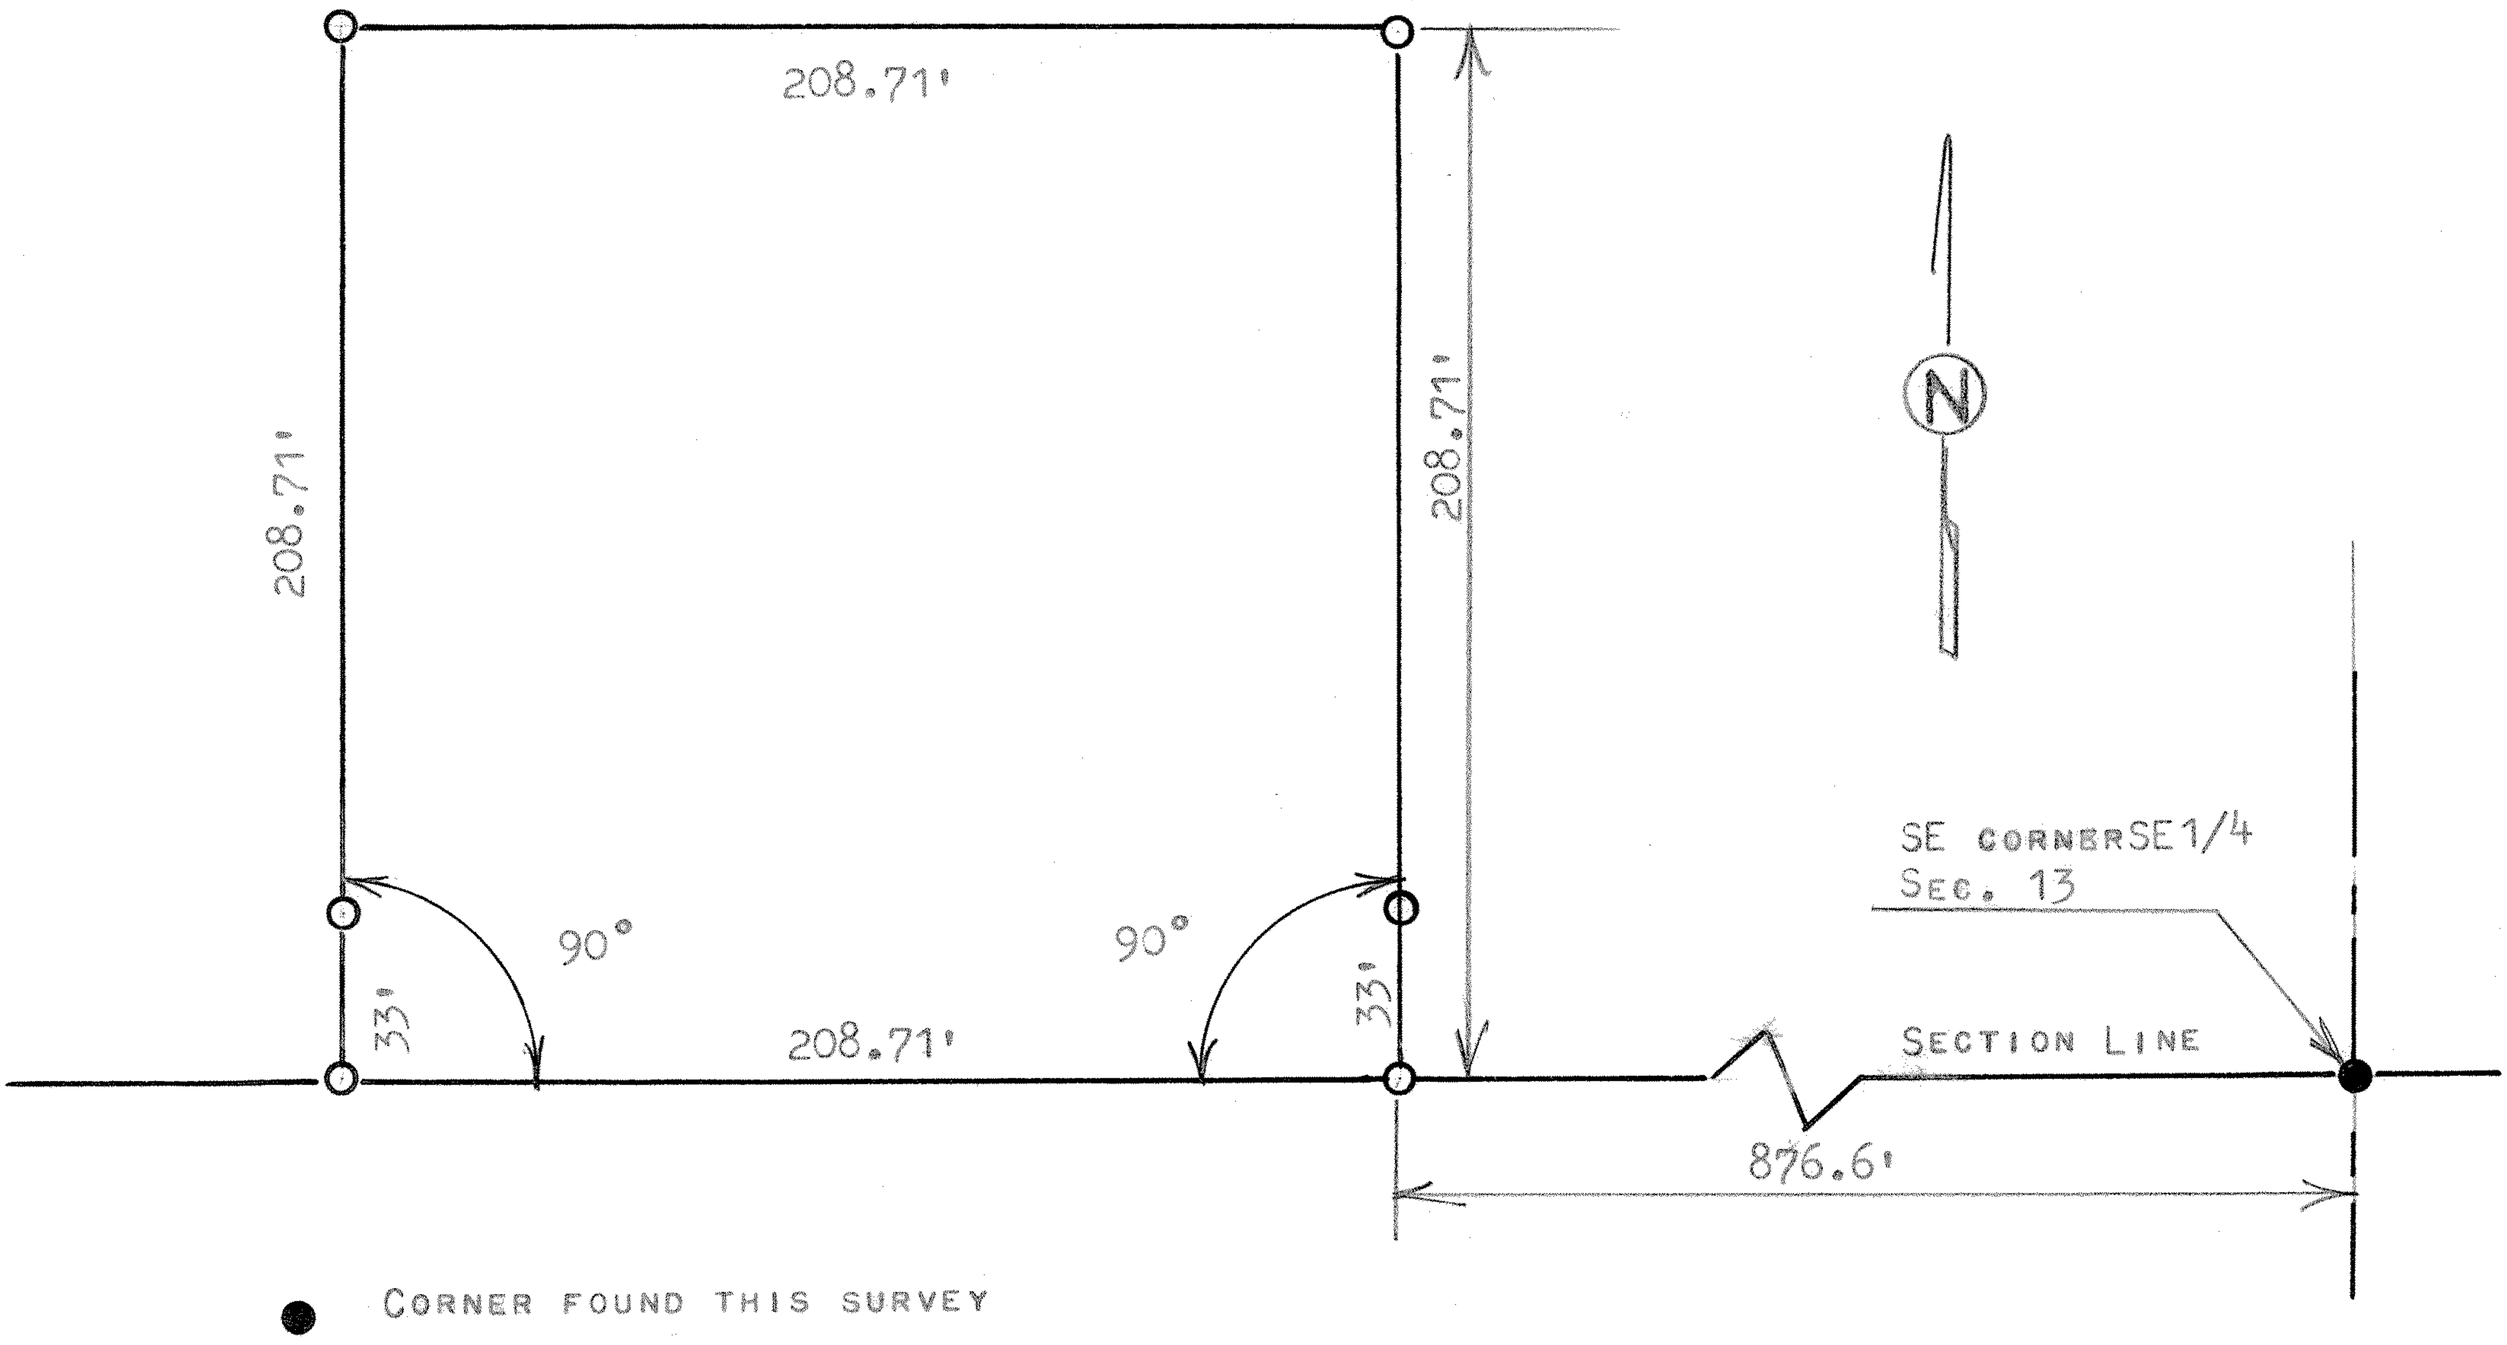

● CORNER FOUND THIS SURVEY

○ PINS SET THIS SURVEY

STATE OF KANSAS)
COUNTY OF MCPHERSON) SS

I, MELVIN FERGUSON, PROFESSIONAL ENGINEER OF THE STATE OF KANSAS DO HEREBY CERTIFY THAT UNDER MY SUPERVISION A SURVEY WAS MADE OF A TRACT OF LAND IN THE S1/2, SE1/4, SECTION 13, T20S R2W OF THE 6TH P.M. AND DESCRIBED AS FOLLOWS

BEGINNING 876.6 FEET WEST OF THE SE CORNER OF SAID S1/2, SE1/4, SECTION 13, T20S R2W; THENCE RIGHT ANGLE NORTH 208.71 FEET; THENCE WEST PARALLEL WITH SECTION LINE 208.71 FEET; THENCE SOUTH TO SECTION LINE 208.71 FEET; THENCE EAST ON SECTION LINE 208.71 FEET AND TO PALCE OF BEGINNING, SAID TRACT OF LAND CONTAINS 1.0 ACRES MORE OR LESS, AND THAT THE ACCOMPANYING PLAT IS A TRUE EXHIBIT OF SAID SURVEY AB FAR AS IT IS KNOWN TO ME.

SURVEY CALLED FOR BY ALFRED NIGHTINGALE

SIGNED THIS 21th DAY OF APRIL, 1976

Melvin Ferguson

MELVIN FERGUSON
PROFESSIONAL ENGINEER
MCPHERSON, KANSAS

MELVIN V. FERGUSON
LICENSED
6772
KANSAS
PROFESSIONAL ENGINEER