http://www.adultpdf.com
Created by TIFF To PDF trial version, to remove this mark, please register this software.

SURVEY IN THE S1/2 SECTION 23,
T20, R2W OF THE 6TH P. M.
MC PHERSON, KANSAS

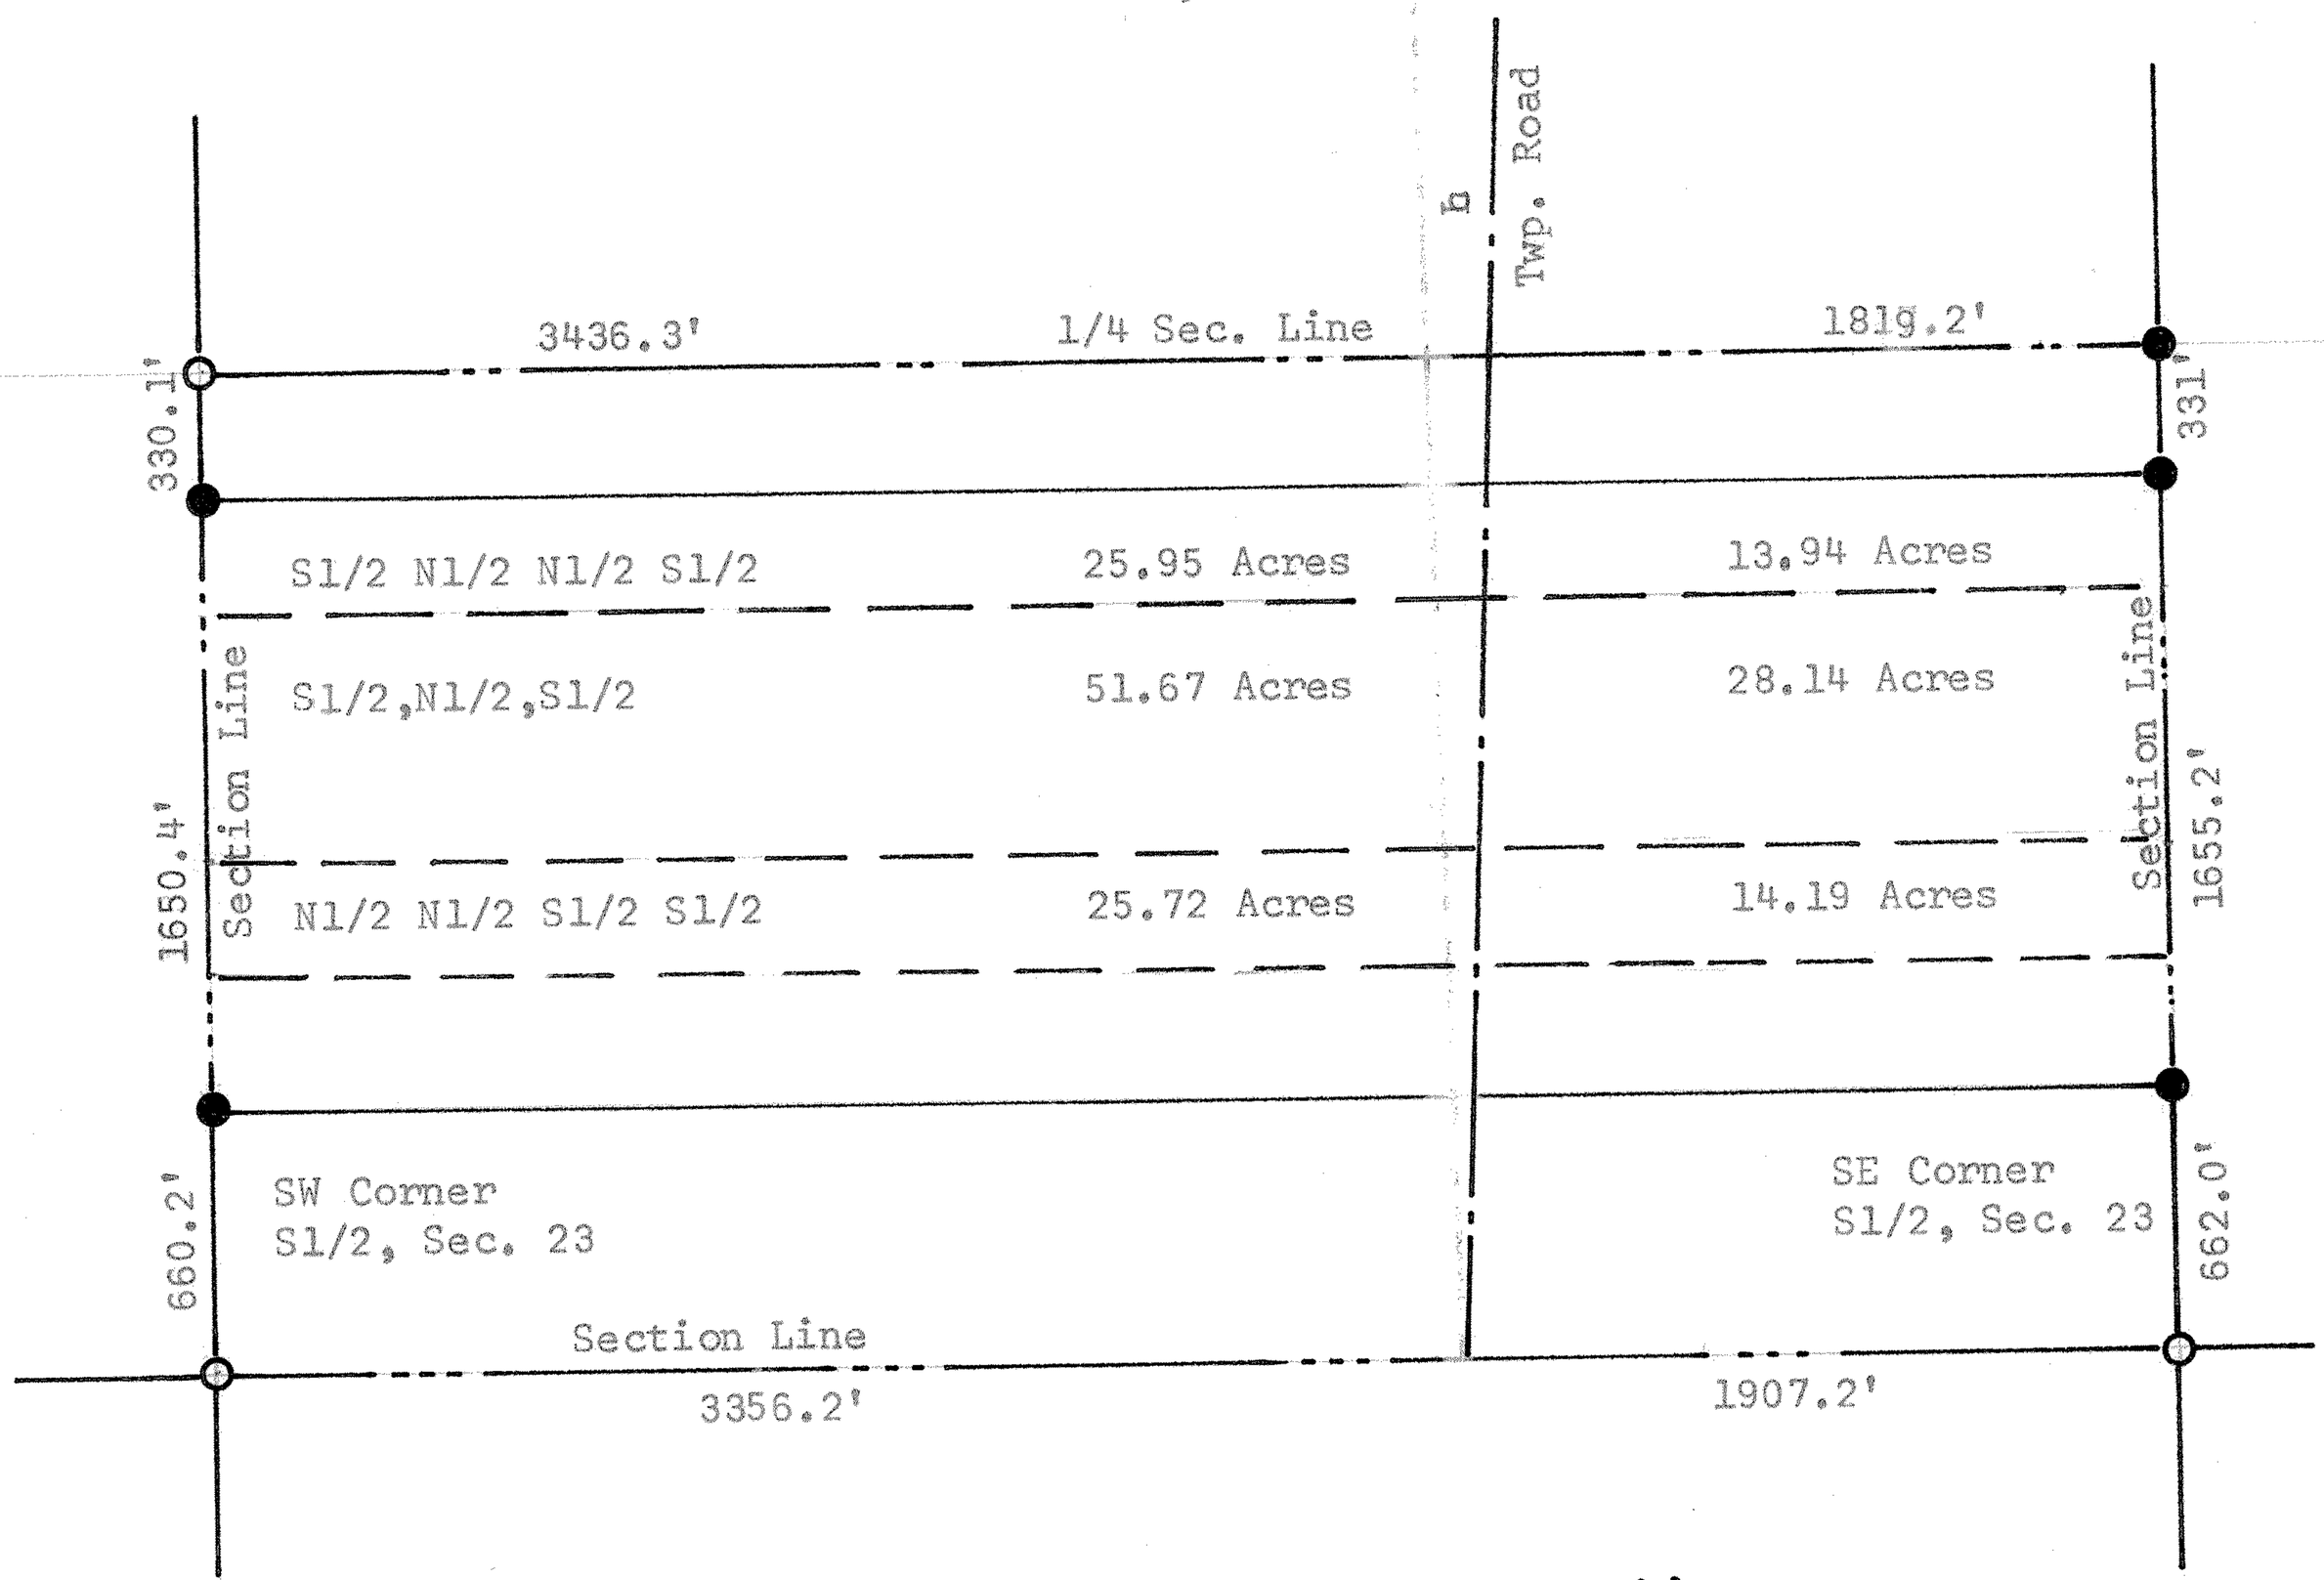

○ Pins Set Previous Survey

● Pins Set This Survey

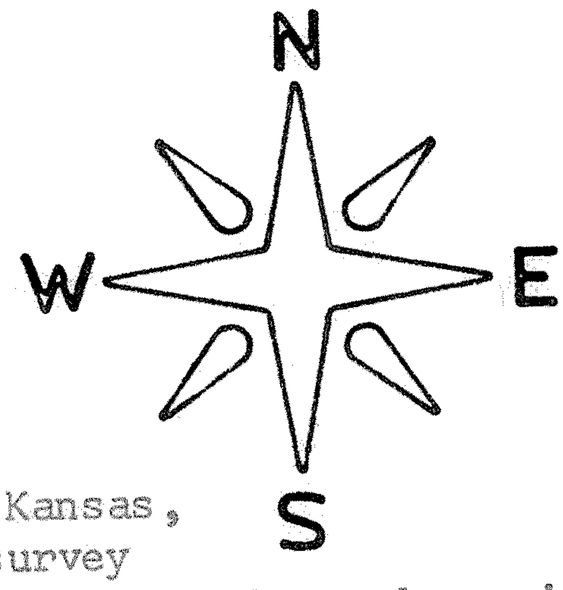

State of Kansas)
County of McPherson) SS

I, F. R. Rankin, County Engineer of McPherson, Kansas, do hereby certify that under my supervision a survey was made in the S1/2 Section 23, T20S, R2W of the 6th P.M. to determine the acres in the above tracts, and the above plat is a true exhibit of said survey as far as it is known to me.

Survey called for by A. C. Becker

Signed this 6 day March, 1970

F. R. Rankin
County Engineer
McPherson, Kansas

F. R. RANKIN
REGISTERED
LS-272
KANSAS
LAND SURVEYOR

MICROFILMED