http://www.adultpdf.com
Created by TIFF To PDF trial version, to remove this mark, please register this software.

A SURVEY IN THE S1/2 OF SECTION 23, T20S - R2W OF THE 6TH P.M. McPHERSON CO., KANS.

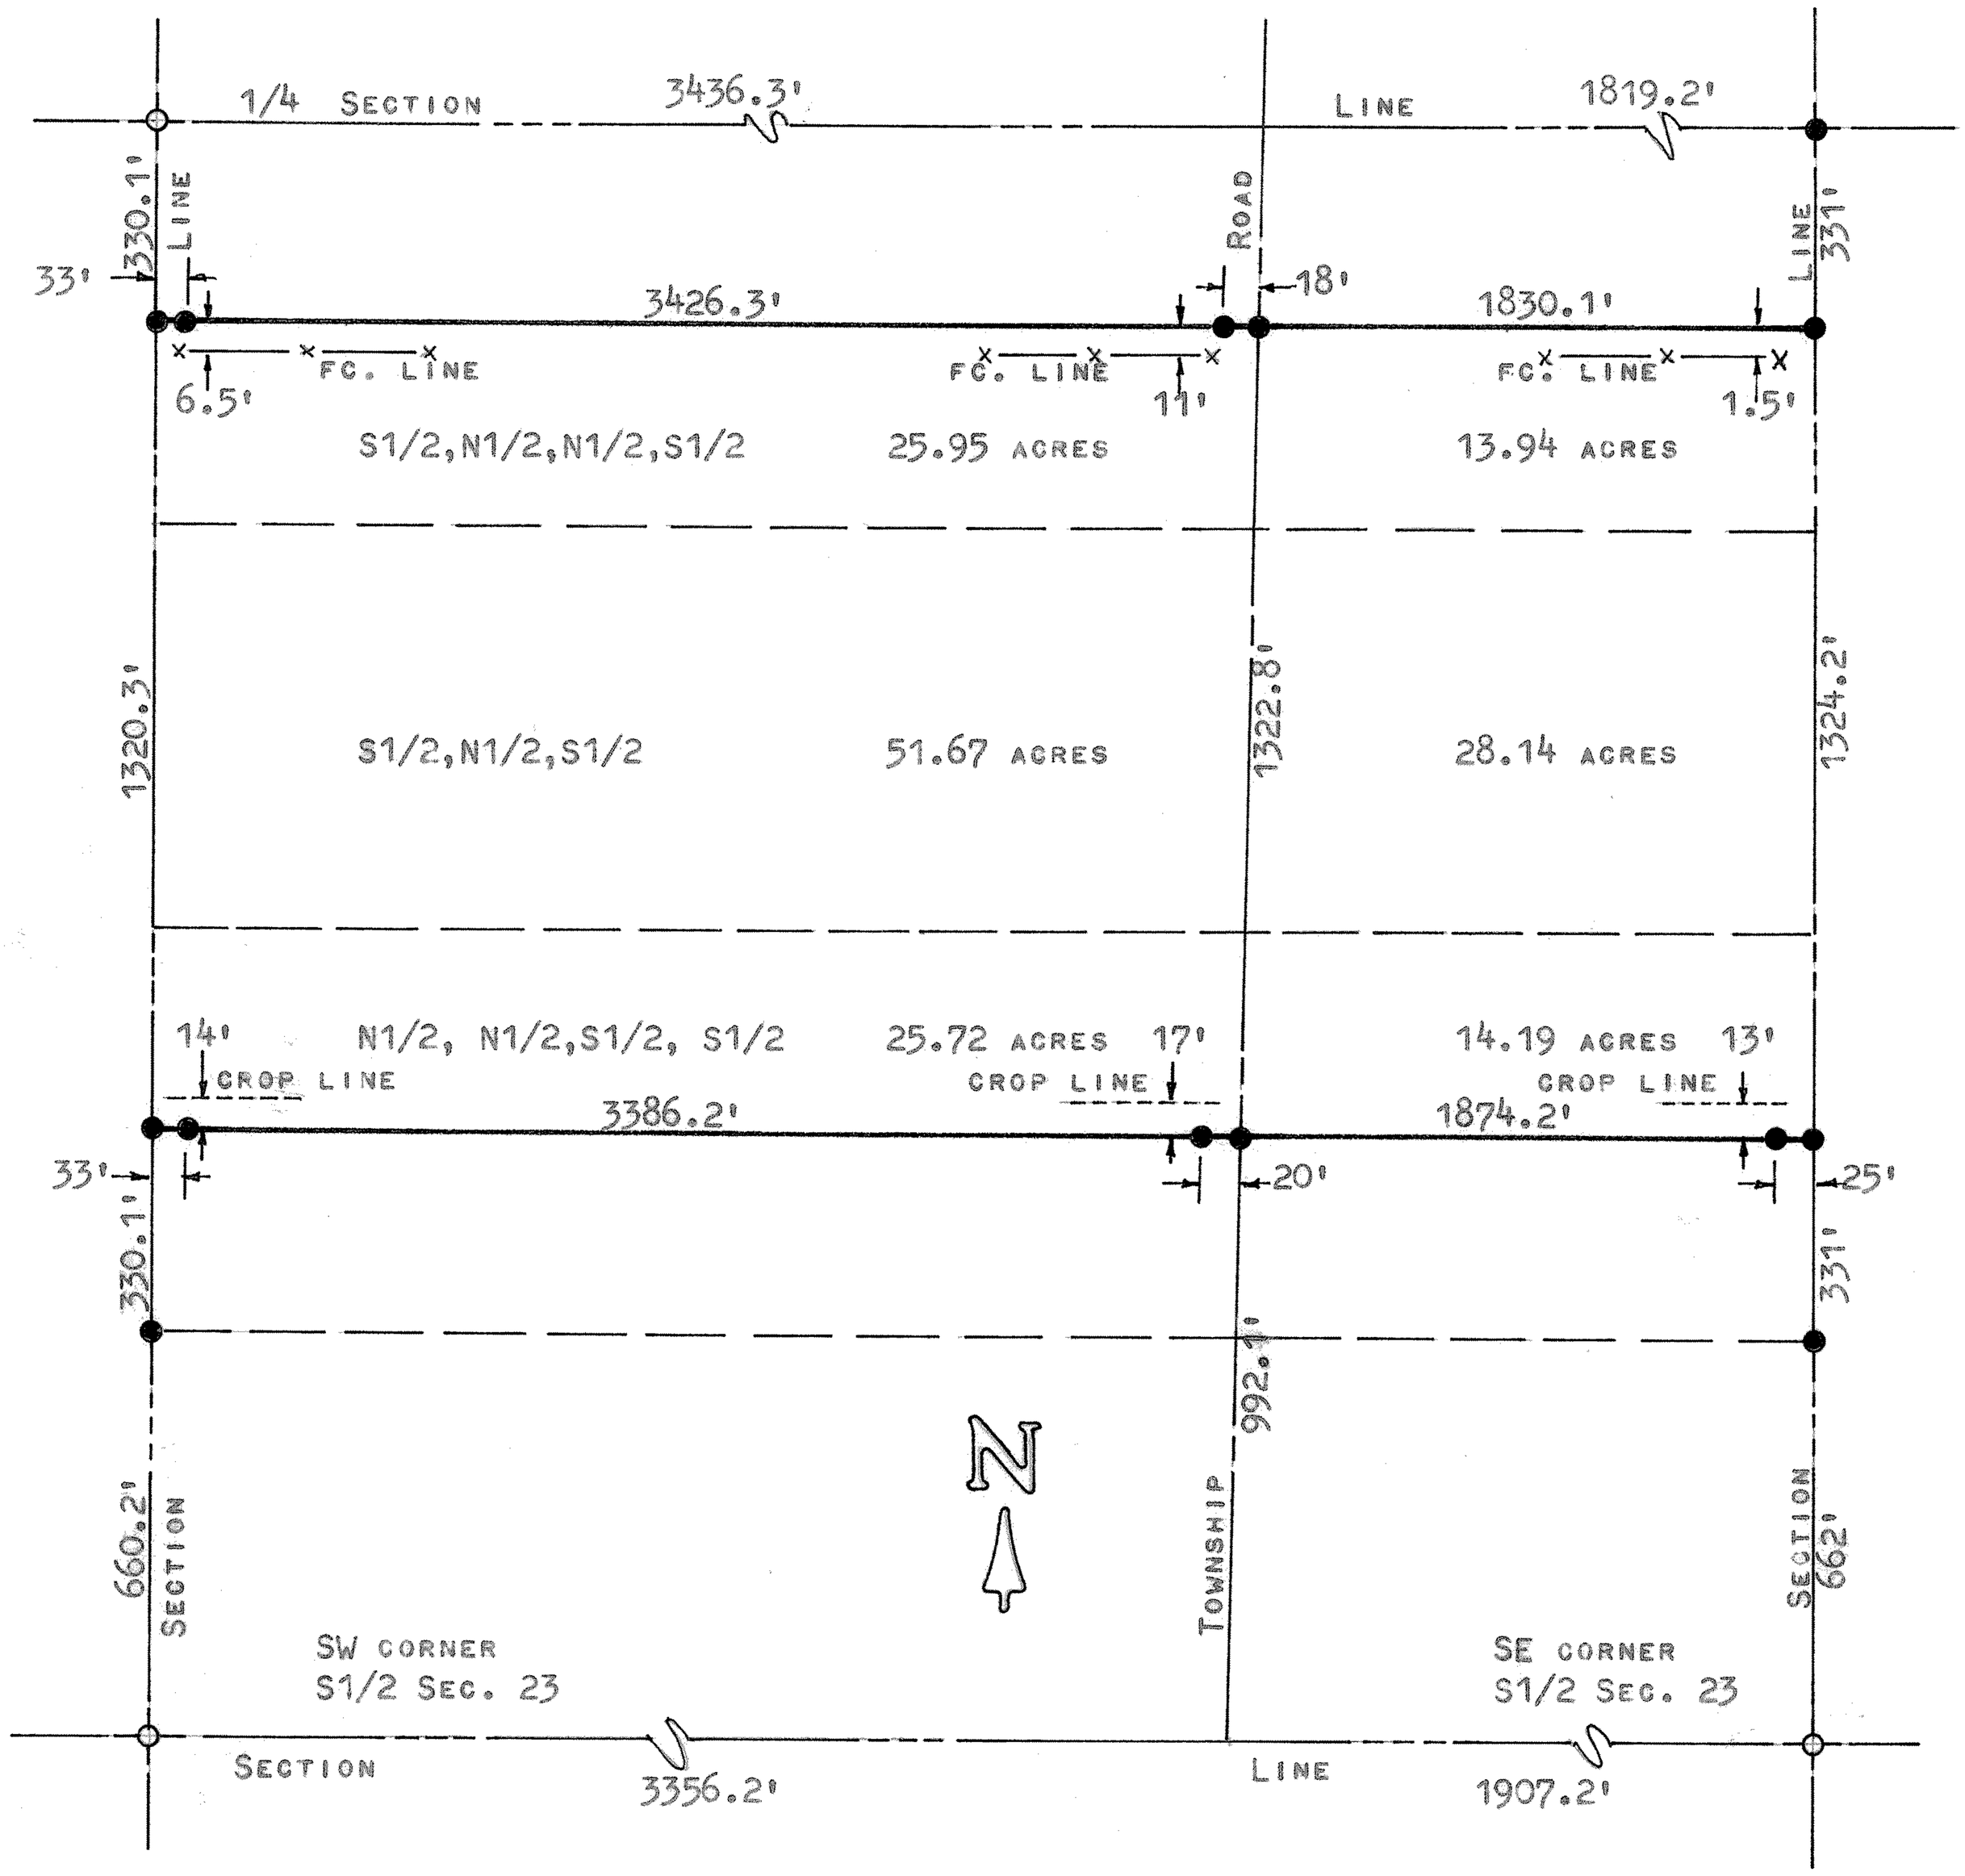

○ PINS FOUND THIS SURVEY

● PINS DET THIS SURVEY

STATE OF KANSAS)
COUNTY OF McPHERSON) SS

I, F. R. RANKIN, COUNTY ENGINEER OF McPHERSON CO., KANSAS, DO HEREBY CERTIFY THAT UNDER MY SUPERVISION A SURVEY WAS MADE IN THE S1/2 OF SECTION 23, T20S - R2W OF THE 6TH P.M. TO DETERMINE THE ACRES IN THE ABOVE TRACTS, AND THE ABOVE PLAT IS A TRUE EXHIBIT OF SAID SURVEY AS FAR AS IT IS KNOWN TO ME.

SURVEY CALLED FOR BY A. C. BECKER

SIGNED THIS 13 DAY OF ~~MARCH~~ MAY 1970.

F. R. RANKIN
LICENSED
799
KANSAS
PROFESSIONAL ENGINEER

F. R. RANKIN
COUNTY ENGINEER
McPHERSON CO., KANSAS

MICROFILM