http://www.adultpdf.com
Created by TIFF To PDF trial version, to remove this mark, please register this software.

Survey Section 25
T20S, R2W
McPherson Kansas

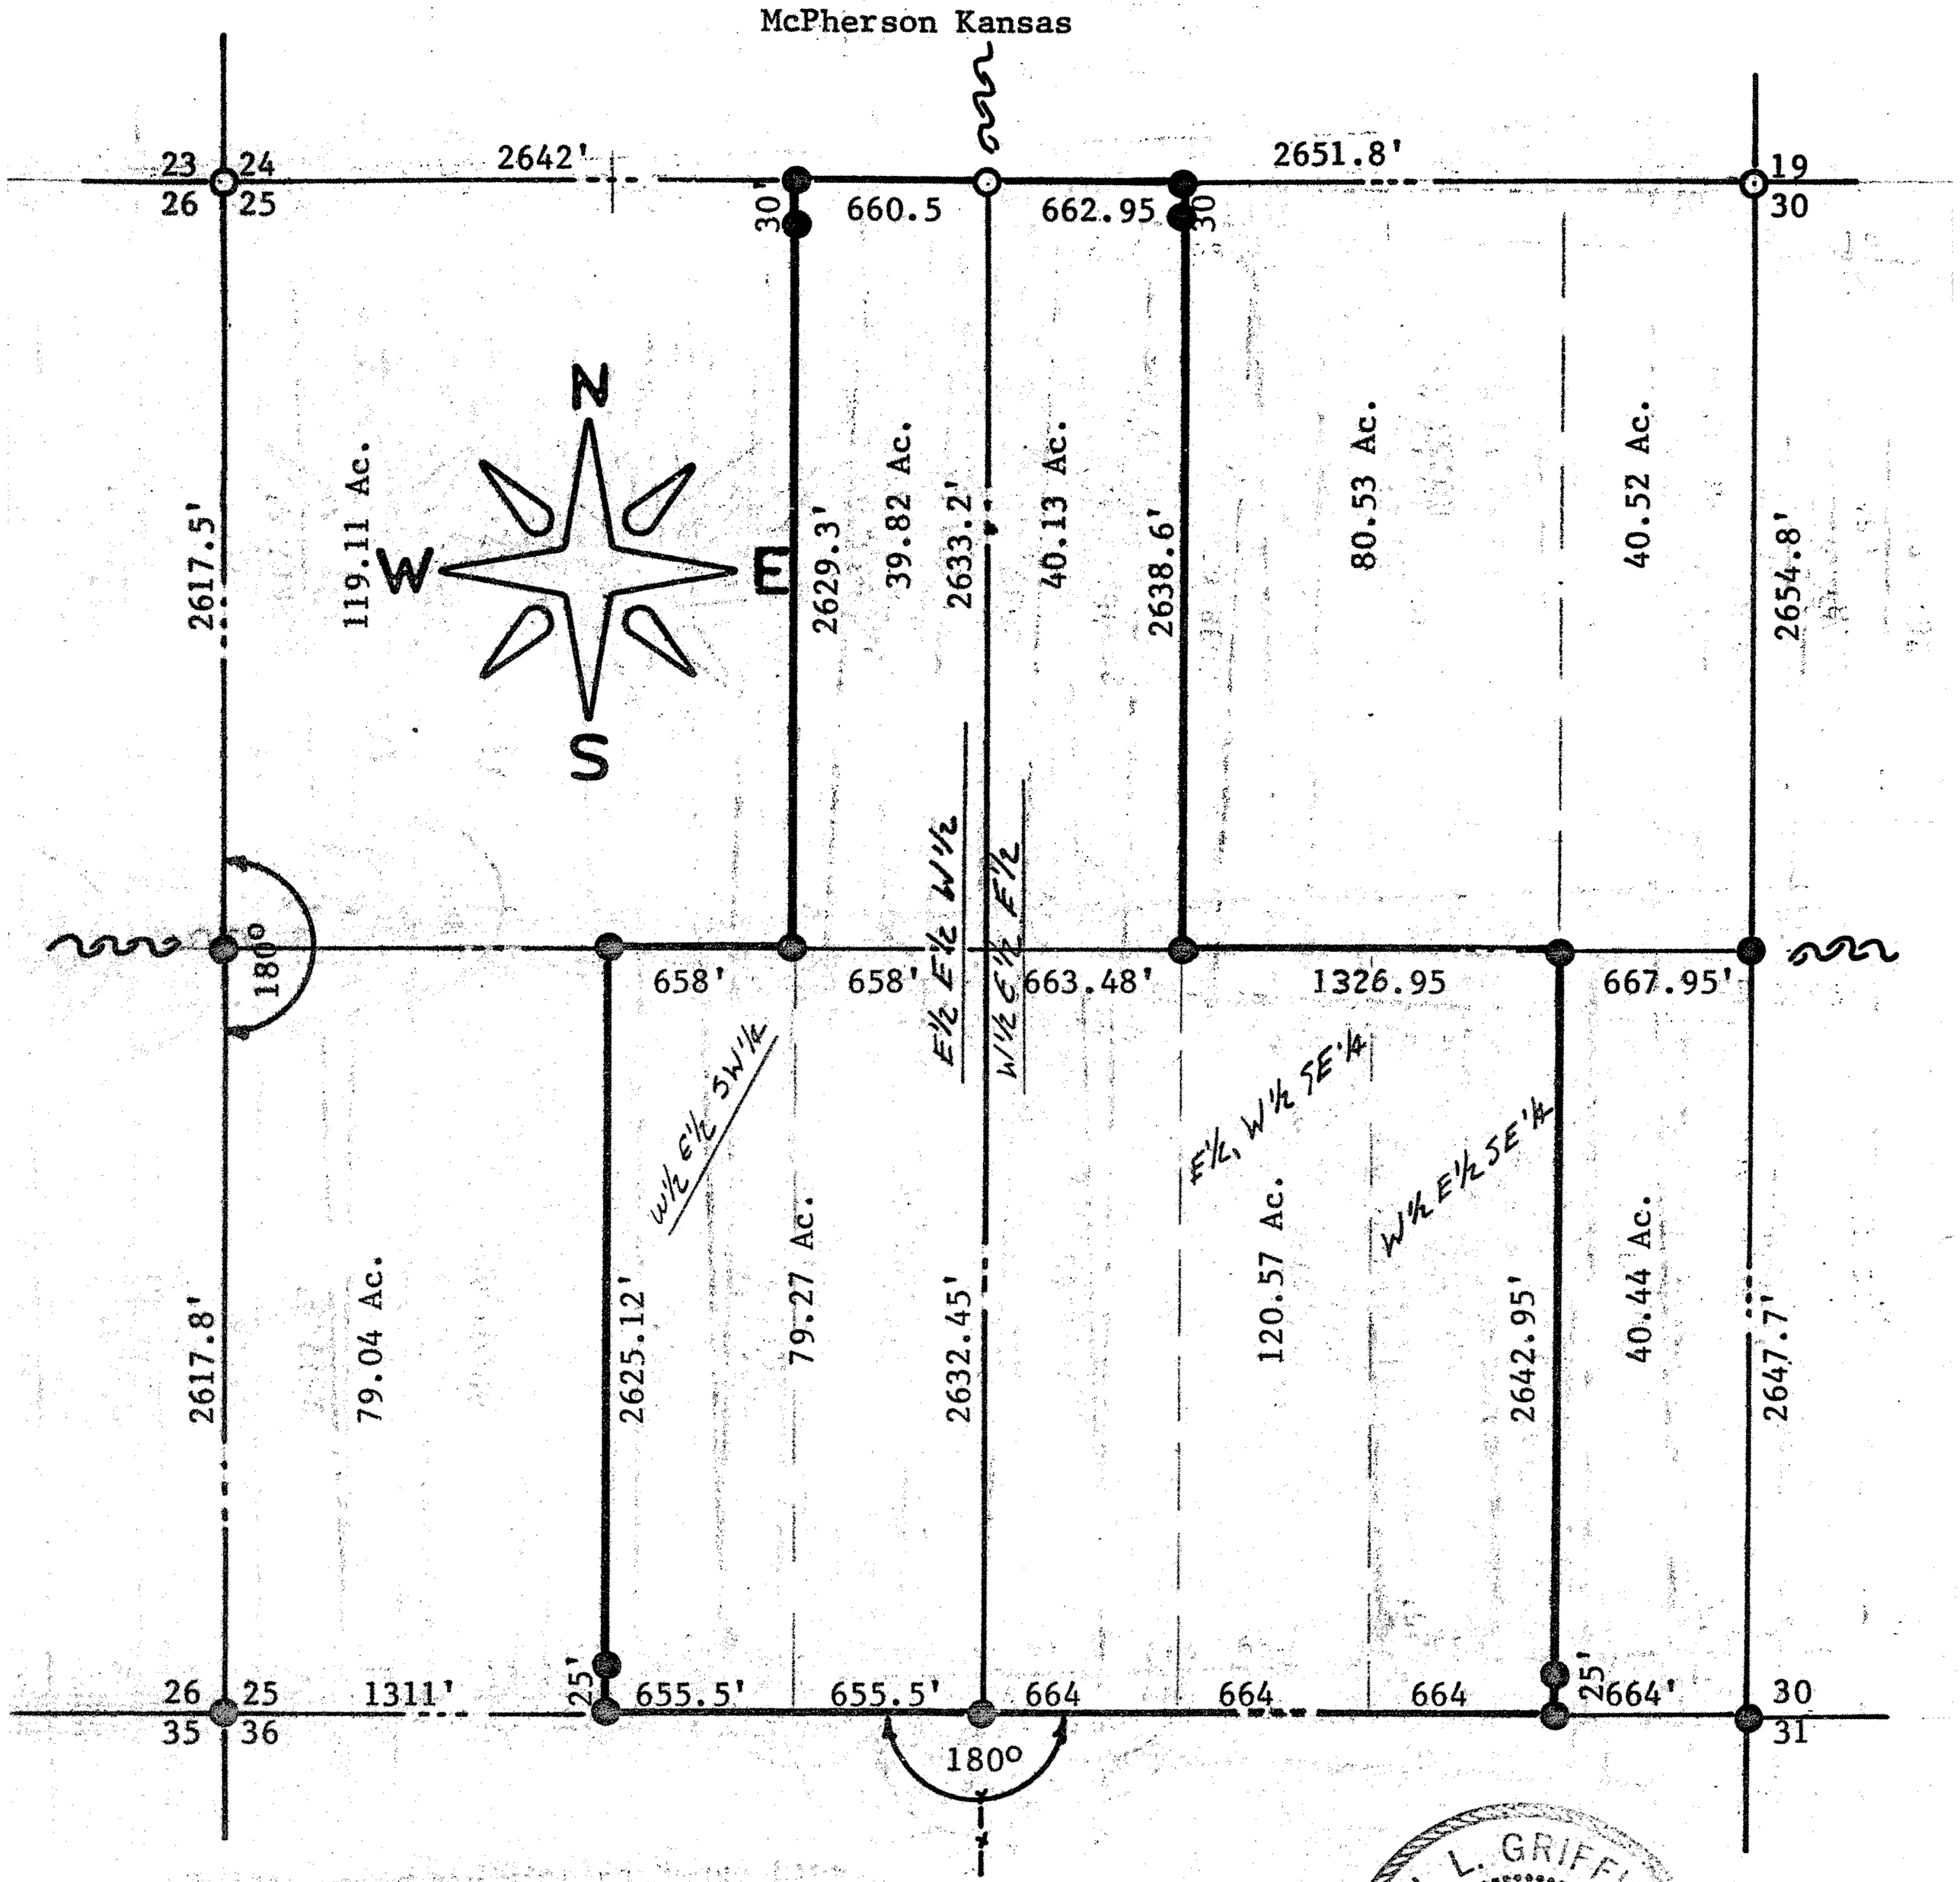

Existing Hedge Line
Existing Fence Line
Corners set Previous Surveys
Pins set at corners this survey

State of Kansas)
County of McPherson) S.S.

J. L. GRIFFIS
REGISTERED
LS-586
KANSAS
LAND SURVEYOR

I, J.L. Griffis, Licensed Land Surveyor in the State of Kansas do hereby certify that under my supervision a aurvey was made of Section 25 T20S R2W of the 6th. P.M. and the above plat is a true exhibit of said survey as far as it is known to me.

Survey requested by Franklin Smith

Signed this 27th day October, 1975

J.L. Griffis
McPherson, Kansas

MICROFILM