http://www.adultpdf.com
Created by TIFF To PDF trial version, to remove this mark, please register this software.

A SURVEY OF A TRACT OF LAND IN THE
SW1/4, SECTION 35 T20S R2W
MCPHERSON, COUNTY

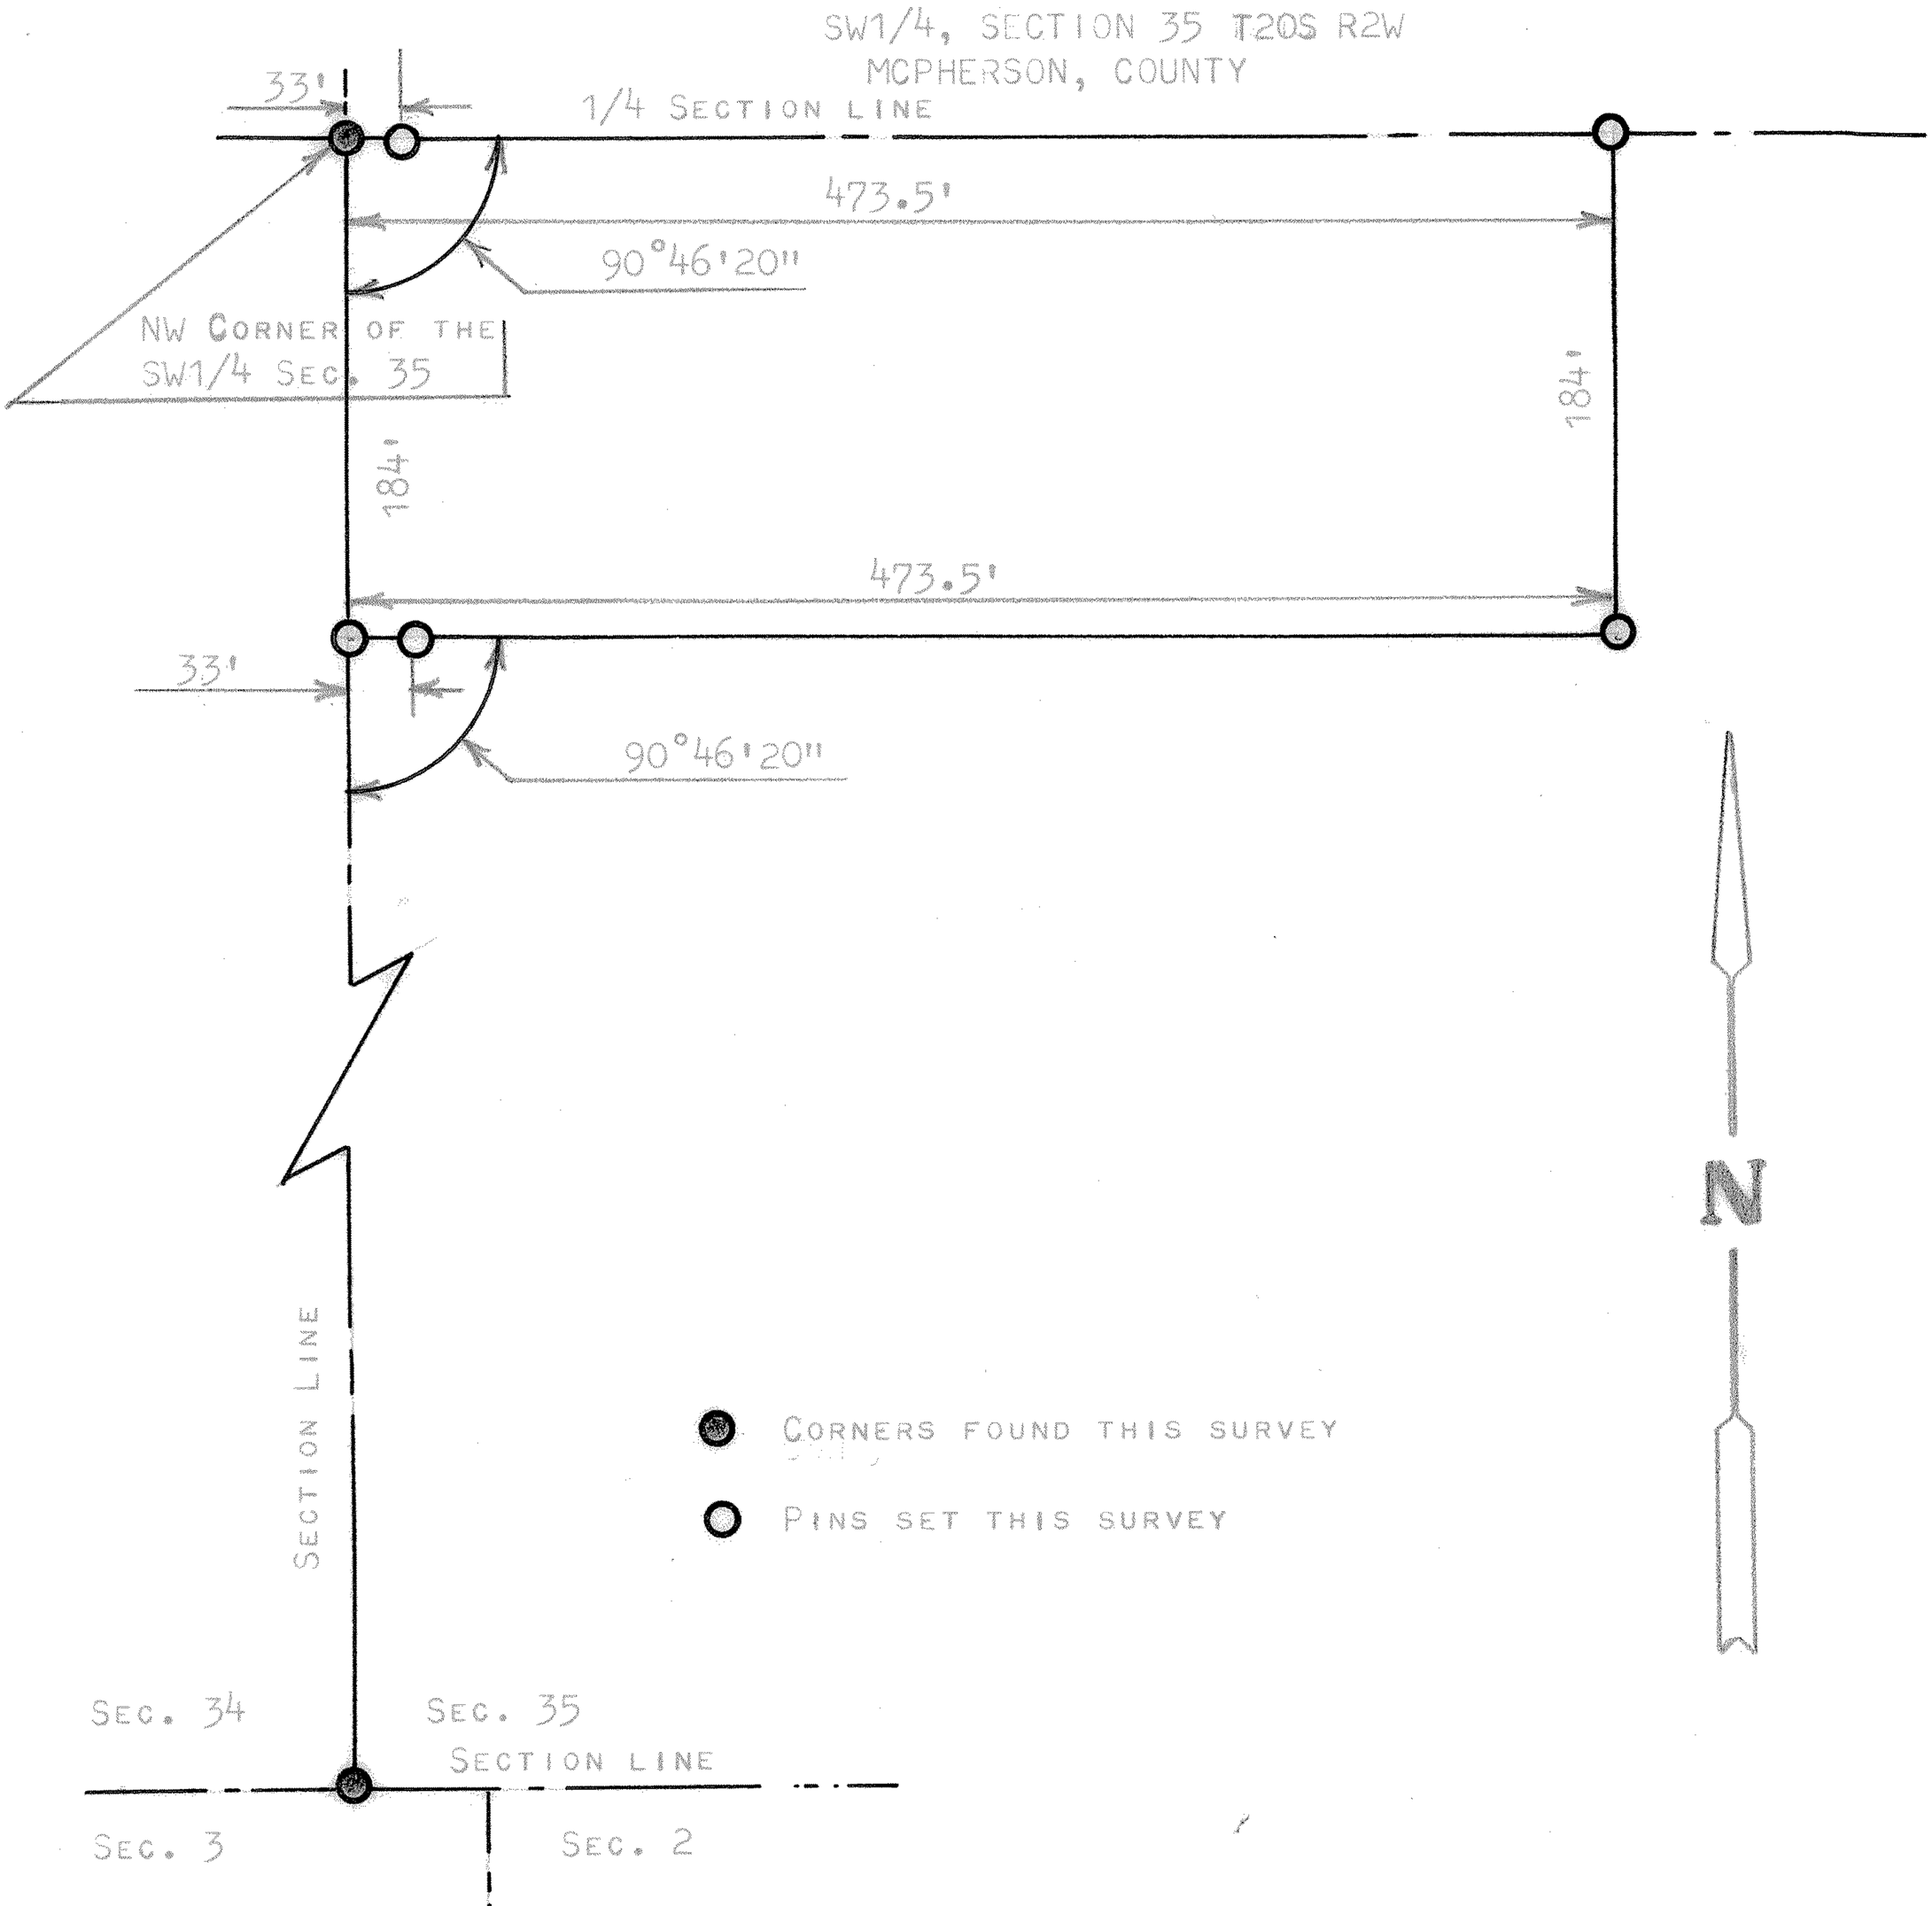

STATE OF KANSAS)
COUNTY OF MCPHERSON) SS

I, FRANCIS RANKIN, PROFESSIONAL ENGINEER OF THE STATE OF KANSAS, DO HEREBY CERTIFY THAT UNDER MY SUPERVISION A SURVEY WAS MADE IN THE SW1/4 OF SECTION 35 T20S R2W OF THE 6TH P.M. AND DESCRIBED AS FOLLOWS:

BEGINNING AT THE NW CORNER OF SAID SW1/4, SECTION 35 T20S R2W; THENCE SOUTH ON SECTION LINE 184 FEET; THENCE EAST PARALLEL WITH 1/4 SECTION LINE 473.5 FEET; THENCE NORTH PARALLEL WITH SECTION LINE 184.0 FEET; THENCE WEST ON 1/4 SECTION LINE 473.5 FEET, TO PLACE OF BEGINNING, SAID TRACT OF LAND CONTAINS 2.0 ACRES MORE OR LESS, AND THAT THE ACCOMPANYING PLAT IS A TRUE EXHIBIT OF SAID SURVEY AS FAR AS IT IS KNOWN TO ME.

SURVEY CALLED FOR BY MAYNARD BECKER

SIGNED THIS 25 DAY OF SEPTEMBER 1967

F. R. RANKIN
LICENSED
789
KANSAS
PROFESSIONAL ENGINEER

FRANCIS RANKIN
PROFESSIONAL ENGINEER
MCPHERSON, KANSAS

MICROFILMED