http://www.adultpdf.com
Created by PDF To PDF trial version, to remove this mark, please register this software.

Garber
Surveying Service, P.A.
217 East 1st, Suite 16 Hutchinson, KS 67501

Proj. No. G86-664

SURVEY FOR: Marvin Hostetler
DESCRIPTION: Tract in the Southwest Quarter of Section 5, Township 20 South, Range 2 West of the 6th Principal Meridian in McPherson County, Kansas as described on the attached sheet.

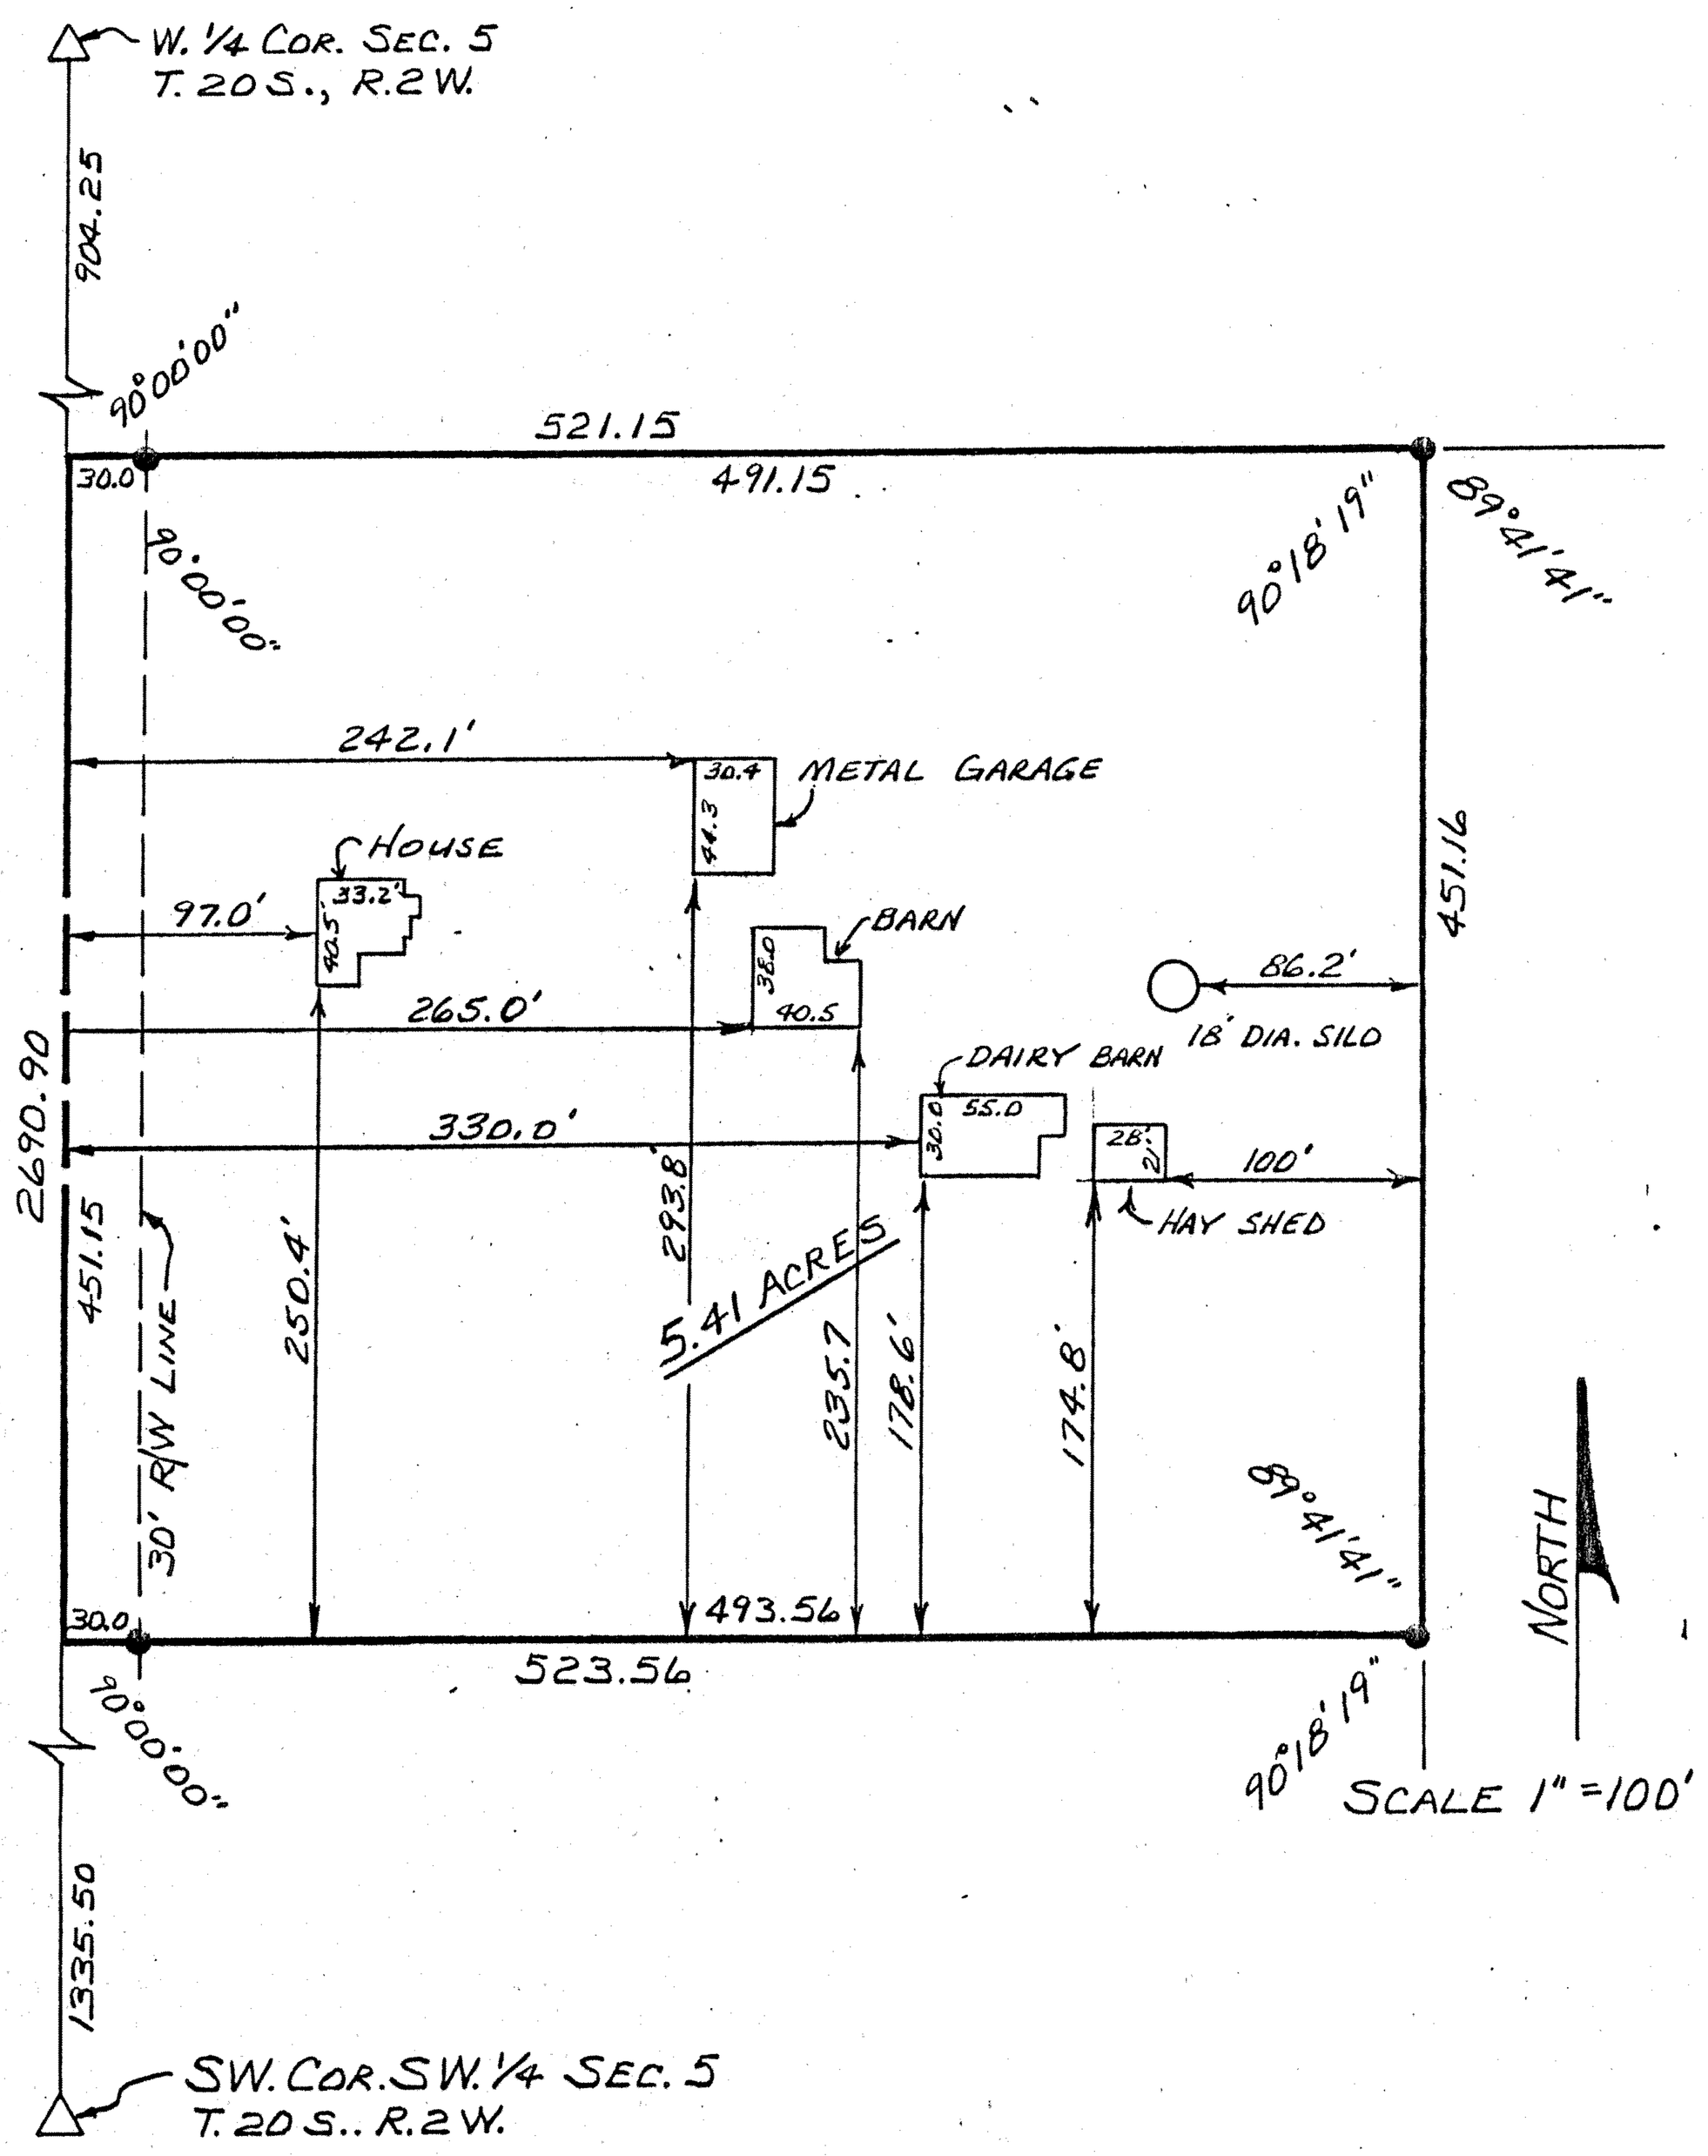

SURVEYOR'S CERTIFICATE:

I hereby certify this plat to be a true, correct and complete representation of the property described above and on the attached sheet as surveyed under my supervision, this 22nd of September, 1986.

Daniel E. Garber

Daniel E. Garber RLS #683

DANIEL E. GARBER
REGISTERED
LS-683
KANSAS
LAND SURVEYOR

http://www.adultpdf.com
Created by TIFF To PDF trial version, to remove this mark, please register this software.

DESCRIPTION

Commencing at the Southwest corner of the Southwest corner of the Southwest Quarter of Section 5, Township 20 South, Range 2 West of the 6th Principal Meridian; thence North along the West line of said Southwest Quarter 1335.50 feet for a point of beginning; thence continuing North along said section line 451.15 feet; thence with a deflection angle 90°00'00" right-East 521.15 feet; thence with a deflection angle 89°41'41" right-South 451.16 feet; thence with a deflection angle 90°18'19" right-West 523.56 feet to the point of beginning containing 5.41 acres in McPherson County, Kansas subject to a road right-of-way easement across the West 30.00 feet thereof and any other easements of record.

Dated: September 22, 1986

Daniel E. Garber RLS #683

DANIEL E. GARBER
REGISTERED
LS-683
KANSAS
LAND SURVEYOR