http://www.adultpdf.com
Created by TIFF To PDF trial version, to remove this mark, please register this software.

193

Survey for: Gordon Schrag
By: Garber Surveying Service, P.A.
217 East First Avenue, Suite 9
Hutchinson, Kansas 67501

DESCRIPTION: A tract in the North half of the Southwest quarter of Section 7, Township 20 South, Range 2 West of the Sixth Principal Meridian in McPherson County, Kansas as more particularly described on the attached sheet.

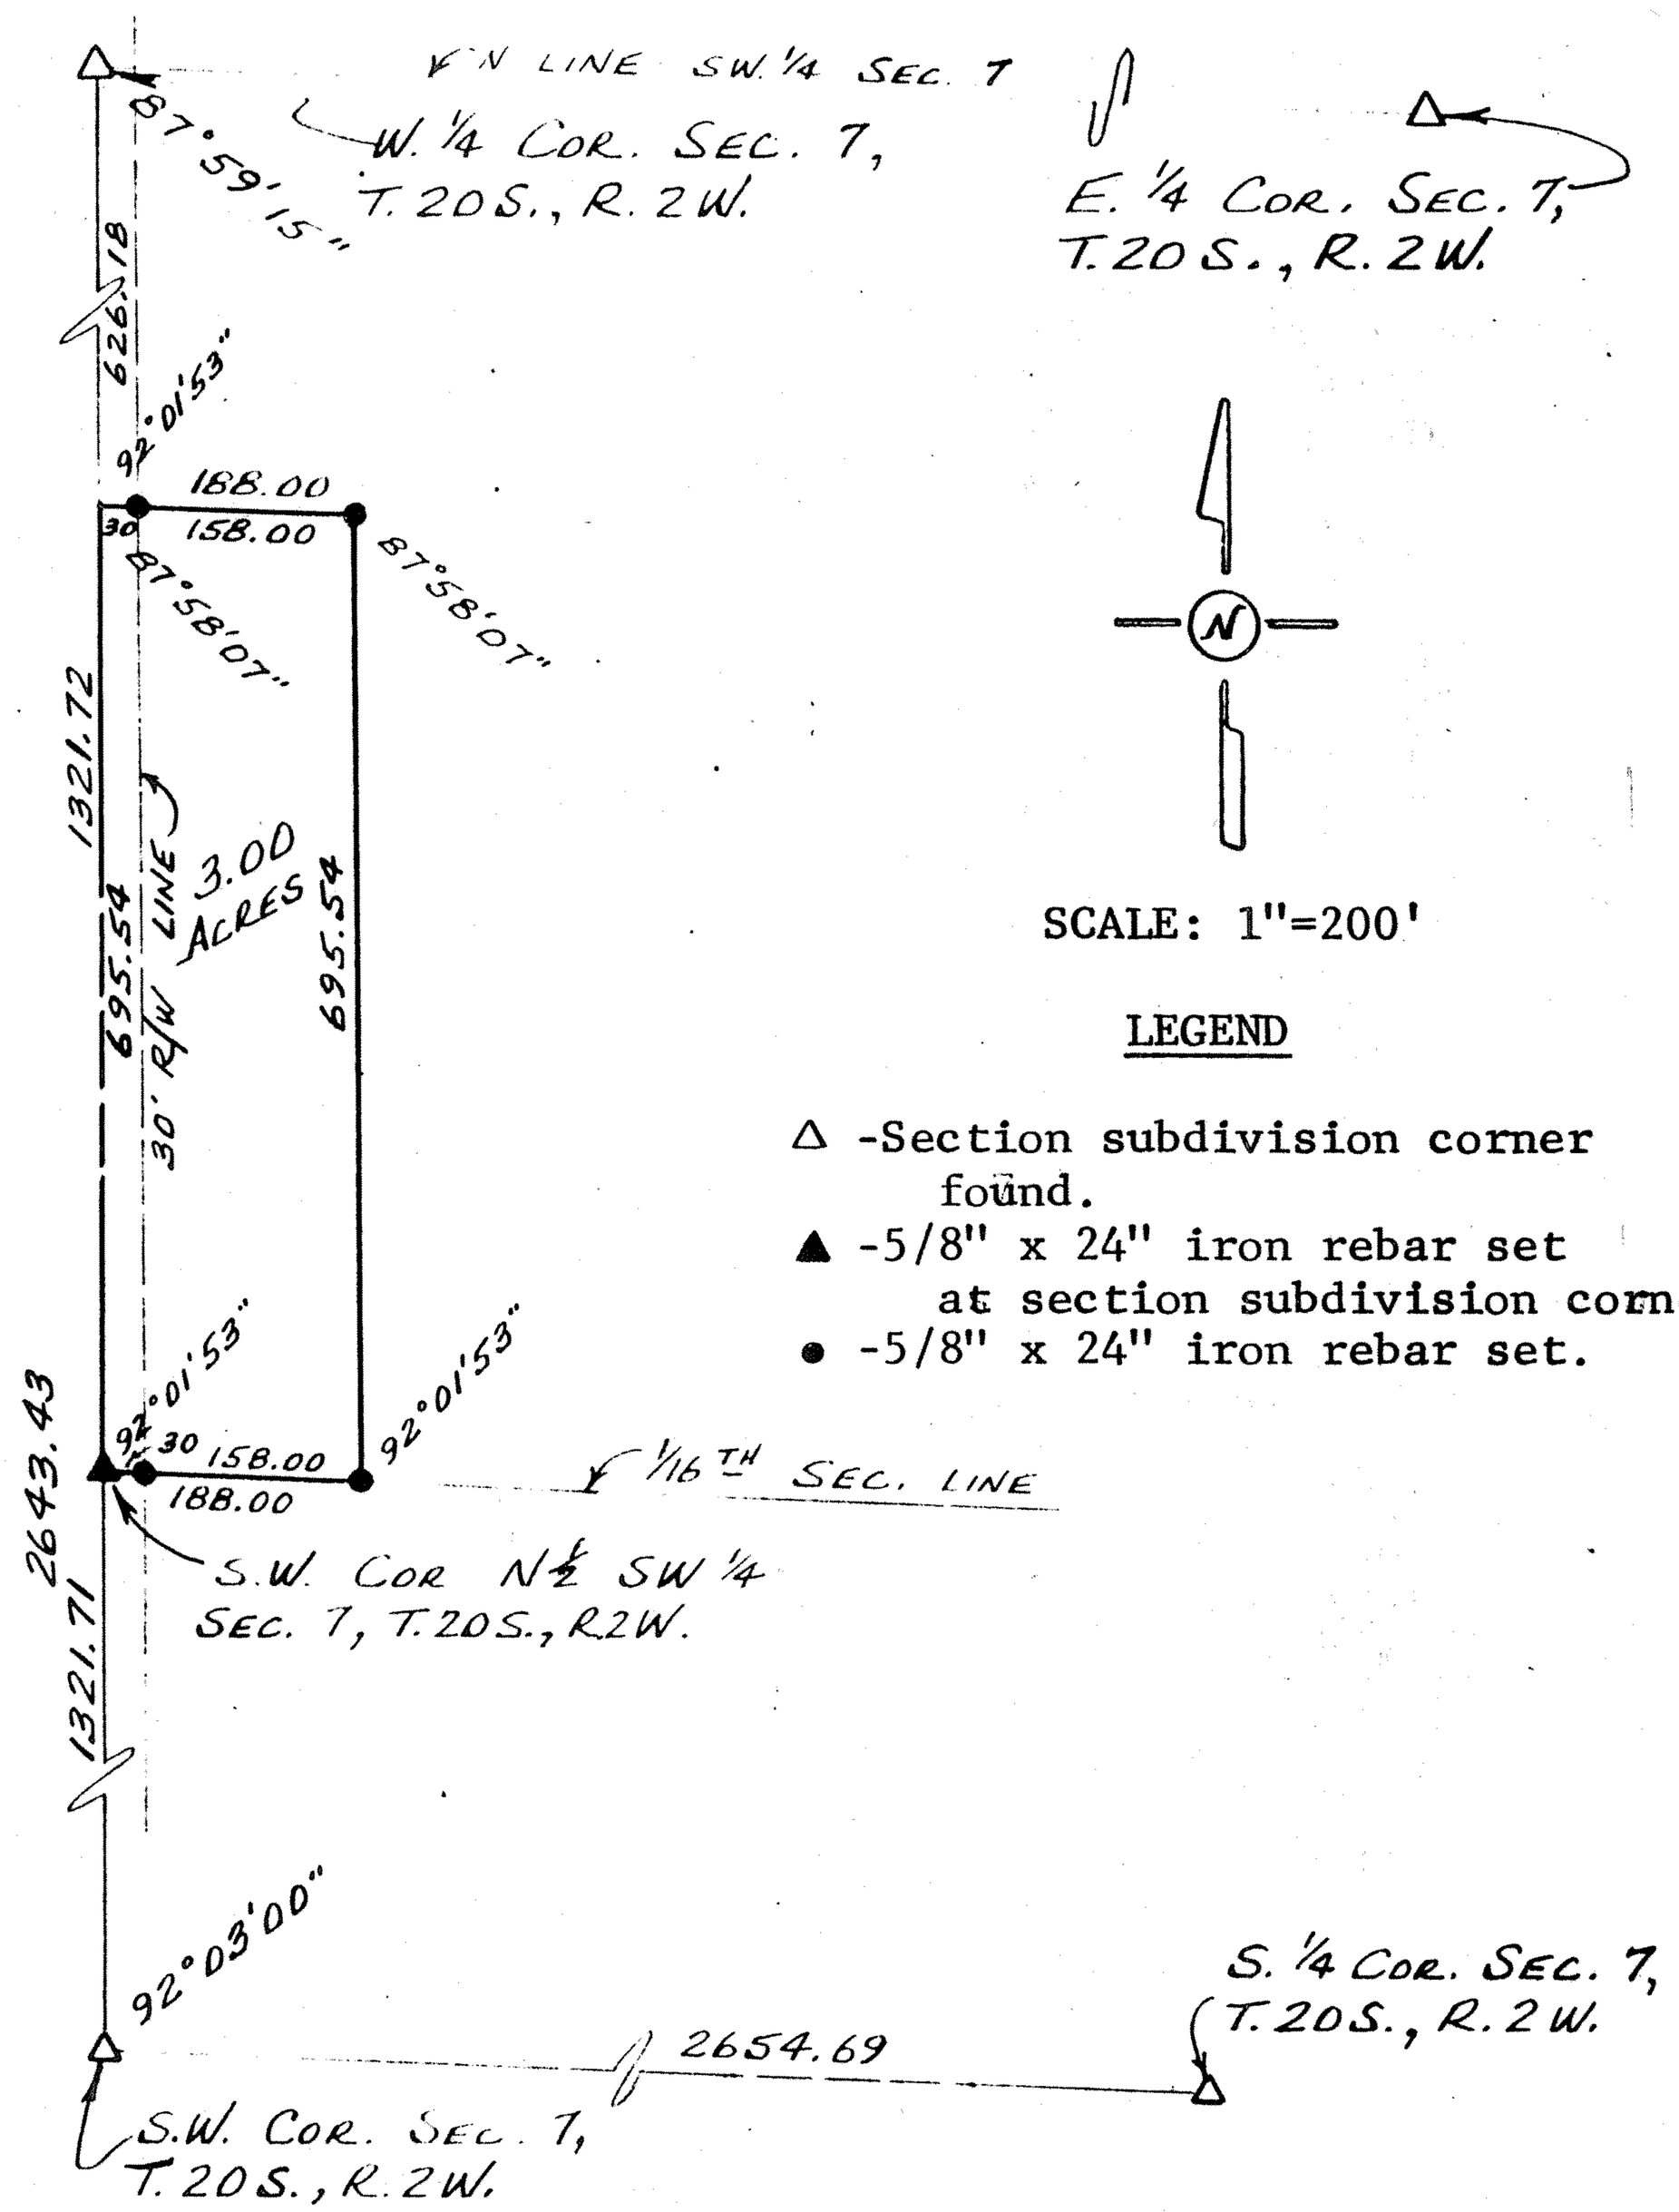

I hereby certify this plat to be a true, correct and complete representation of the property described above and on the attached sheet, as surveyed by me, this 26th day of April, 1982.

Daniel E. Garber RLS

DANIEL E. GARBER
REGISTERED
LS-683
KANSAS
LAND SURVEYOR

G82-40

http://www.adultpdf.com
Created by TIFF To PDF trial version, to remove this mark, please register this software.

DESCRIPTION

A tract of land in the North half of the Southwest quarter (N½,SW¼) of Section 7, Township 20 South, Range 2 West of the Sixth Principal Meridian described as follows:

Beginning at the Southwest corner of the N½,SW¼ of Section 7, T.20 S., R.2 W. of the 6th P.M.; thence North along the West line of said SW¼ 695.54 ft.; thence with a deflection angle 92°01'53" right-East parallel with the South line of the N½ of said SW¼ 188.00 ft.; thence with a deflection angle 87°58'07" right-South parallel with the West line of said SW¼ 695.54 ft. to the South line of the N½ of said SW¼; thence with a deflection angle 92°01'53" right-West along the South line of the N½ of said SW¼ 188.00 ft. to the place of beginning containing 3.00 acres in McPherson County, Kansas subject to any easements of record.

DATED: April 26, 1982

Daniel E. Garber

Daniel E. Garber RLS

DANIEL E. GARBER
REGISTERED
LS-683
KANSAS
LAND SURVEYOR