http://www.adultpdf.com
Created by TIFF To PDF trial version, to remove this mark, please register this software.

Survey for: Randy Caruthers
By: Garber Surveying Service, P.A.
217 East First Avenue, Suite 9
Hutchinson, Kansas 67501
Phone 316-665-7032

DESCRIPTION: Survey of a portion of the Northwest quarter of Section 8, Township 20 South, Range 2 West of the Sixth Principal Meridian containing two acres in Mcpherson County, Kansas.

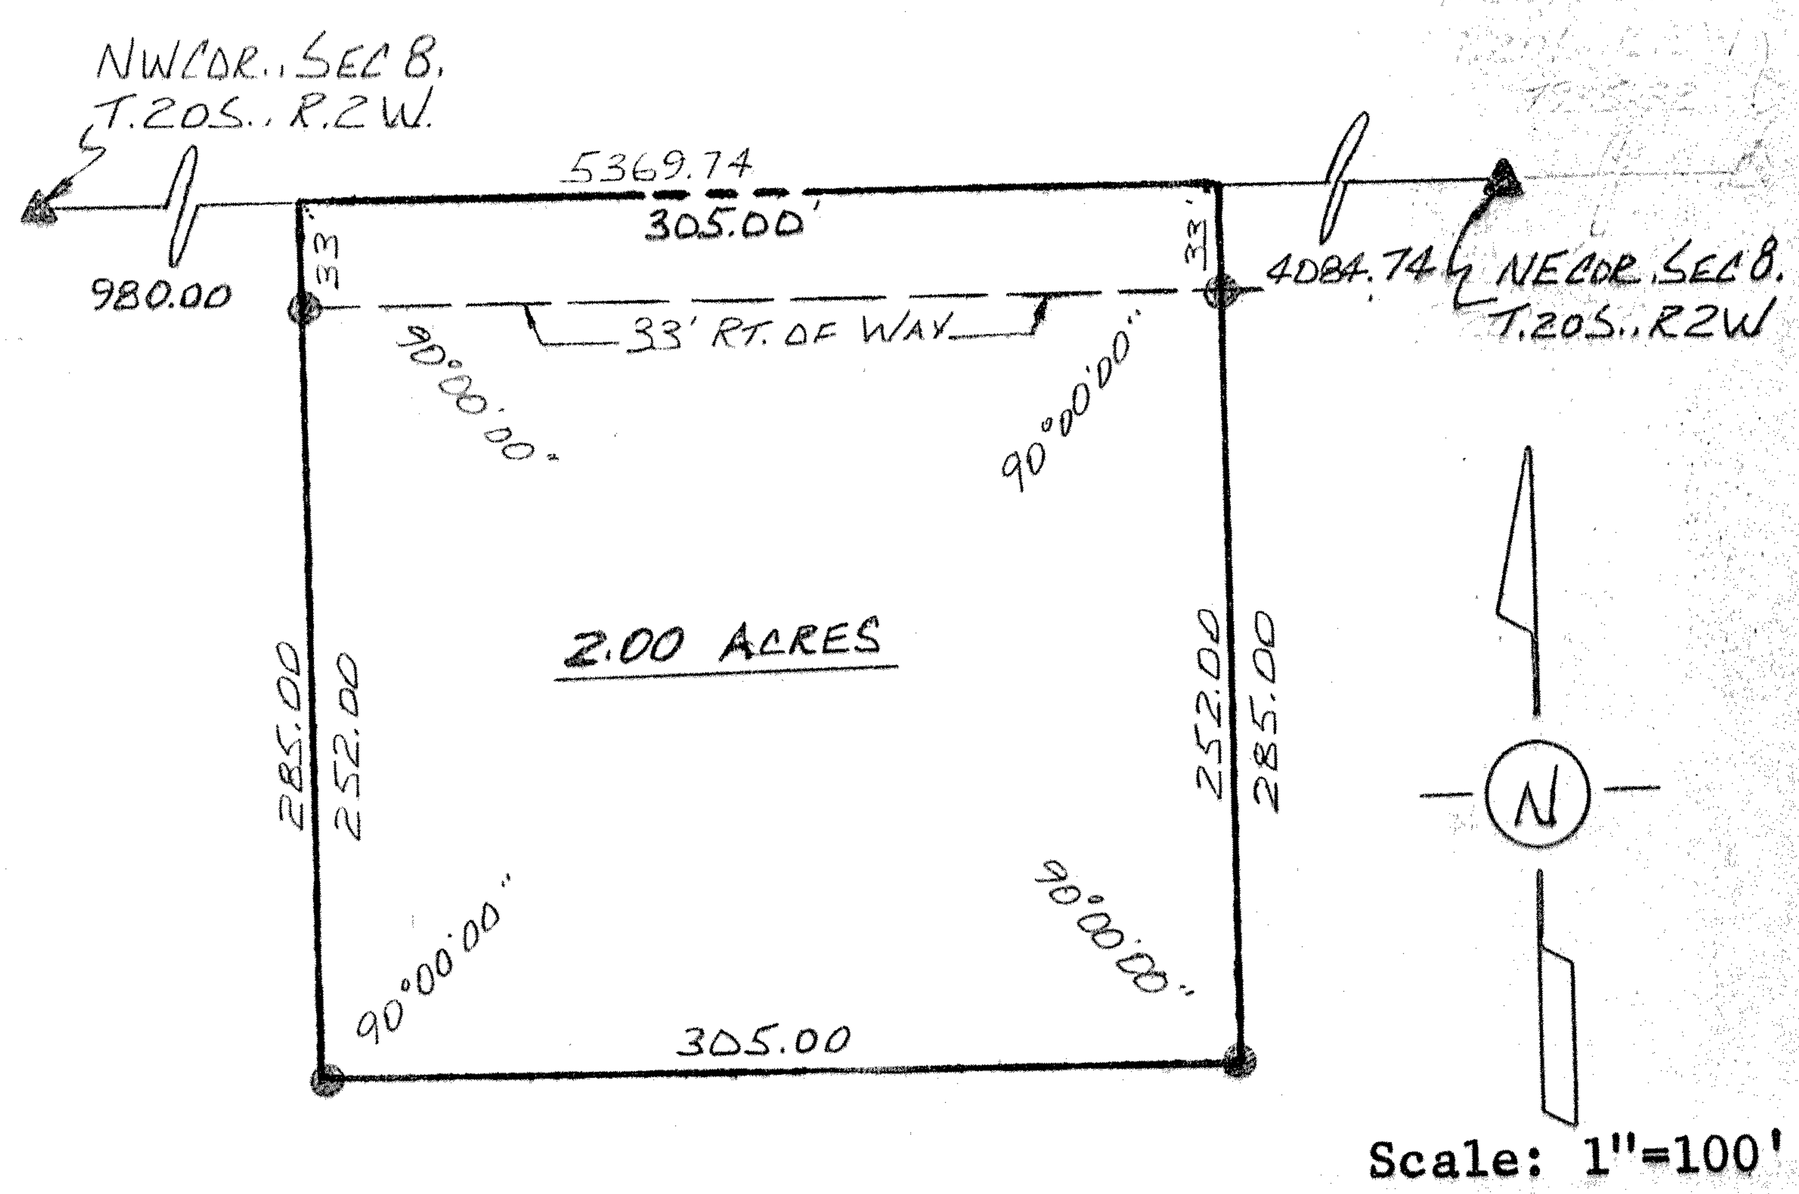

LEGEND

▲ — Section Subdivision corner set (5/8" x 24" iron rebar)

● — 5/8" x 24" iron rebar set

I hereby certify this plat to be a true, correct and complete representation of the property described above and on the attached sheet as surveyed under my supervision, this 9th day of August, 1983.

Daniel E. Garber RLS

DANIEL E. GARBER
REGISTERED
LS-683
KANSAS
LAND SURVEYOR

G83-157

http://www.adultpdf.com
Created by TIFF To PDF trial version, to remove this mark, please register this software.

DESCRIPTION

Commencing at the Northwest corner of the Northwest quarter of Section 8, Township 20 South, Range 2 West of the 6th Principal Meridian; thence East along the North line of said NW¼ 980.00 ft. for a point of beginning; thence continuing East without deflection 305.00 ft.; thence with a deflection angle 90°00'00" right-South 285.00 ft.; thence with a deflection angle 90°00'00" right-West 305.00 ft.; thence with a deflection angle 90°00'00" right-North 285.00 ft. to the point of beginning containing 2.00 acres in McPherson County, Kansas subject to a road right-of-way easement across the North 33.00 ft. thereof and any other easements of record.

Dated: August 13, 1983

Daniel E. Garber RLS #683

DANIEL E. GARBER
REGISTERED
LS-683
KANSAS
LAND SURVEYOR