http://www.adultpdf.com
Created by TIFF To PDF trial version, to remove this mark, please register this software.

A SURVEY OF A TRACT OF LAND IN THE NE1/4, SECTION 12, T20S R3W MCPHERSON COUNTY, KANSAS

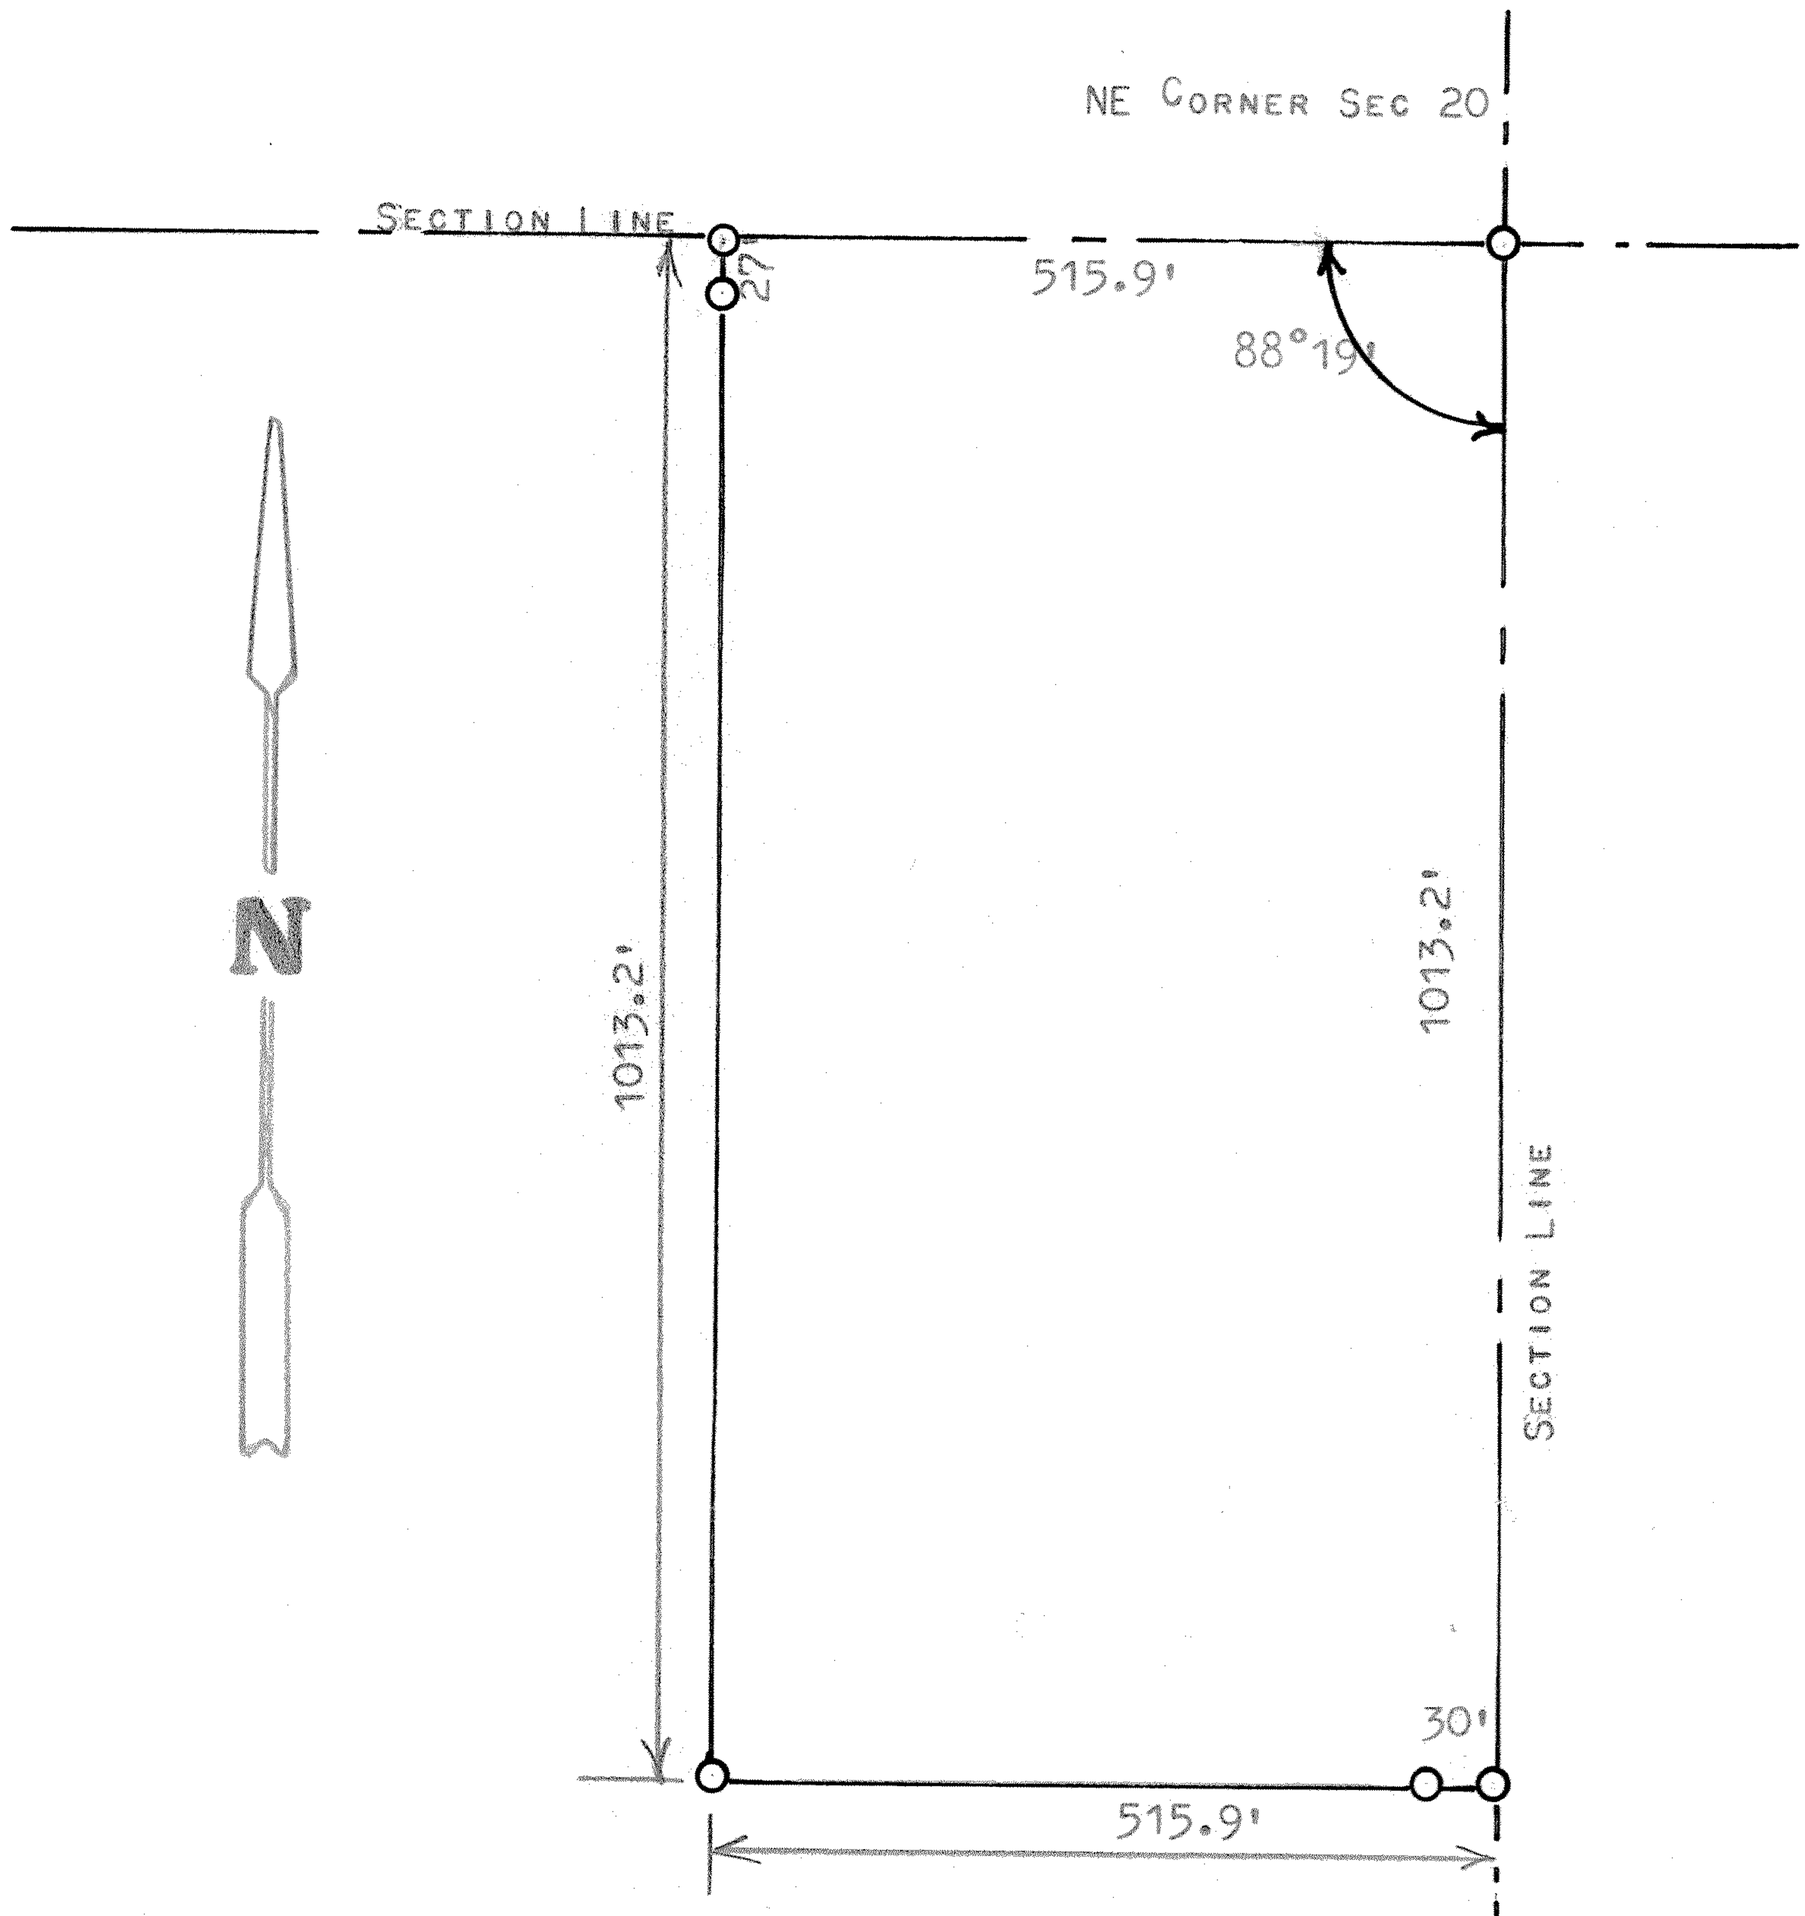

O PINS SET THIS SURVEY

STATE OF KANSAS)
COUNTY OF MCPHERSON) SS

I, MELVIN FERGUSON, PROFESSIONAL ENGINEER OF THE STATE OF KANSAS DO HEREBY CERTIFY THAT UNDER MY SUPERVISION A SURVEY WAS MADE IN THE NE1/4, SECTION 12, T20S, R3W OF THE 6TH P.M. AND DESCRIBED AS FOLLOWS:

BEGINNING AT THE NE CORNER OF THE NE1/4, SECTION 12, T20S, R3W: THENCE SOUTH ON SECTION LINE 1013.2 FEET; THENCE WEST PARALLEL WITH SECTION LINE 515.9 FEET; THENCE NORTH PARALLEL WITH SECTION LINE 1013.2 FEET; THENCE EAST ON SECTION LINE 515.9 FEET TO PLACE OF BEGINNING, SAID TRACT OF LAND CONTAINS 12.0 ACRES MORE OR LESS, AND THAT THE ABOVE PLAT IS A TRUE EXHIBIT OF SAID SURVEY AS FAR AS IT IS KNOWN TO ME.

SURVEY CALLED FOR BY DELBERT SCHRAG

SIGNED THIS 9th DAY OF APRIL, 1975

Melvin Ferguson

MELVIN FERGUSON
PROFESSIONAL ENGINEER
MCPHERSON, KANSAS

MELVIN V. FERGUSON LICENSED 6772 KANSAS PROFESSIONAL ENGINEER

MICROFILM MICROFILM