http://www.adultpdf.com
Created by TIFF To PDF trial version, to remove this mark, please register this software.

A SURVEY IN THE N1/2, NW1/4, SECTION 16
T20S-R3W, MCPHERSON COUNTY, KANSAS

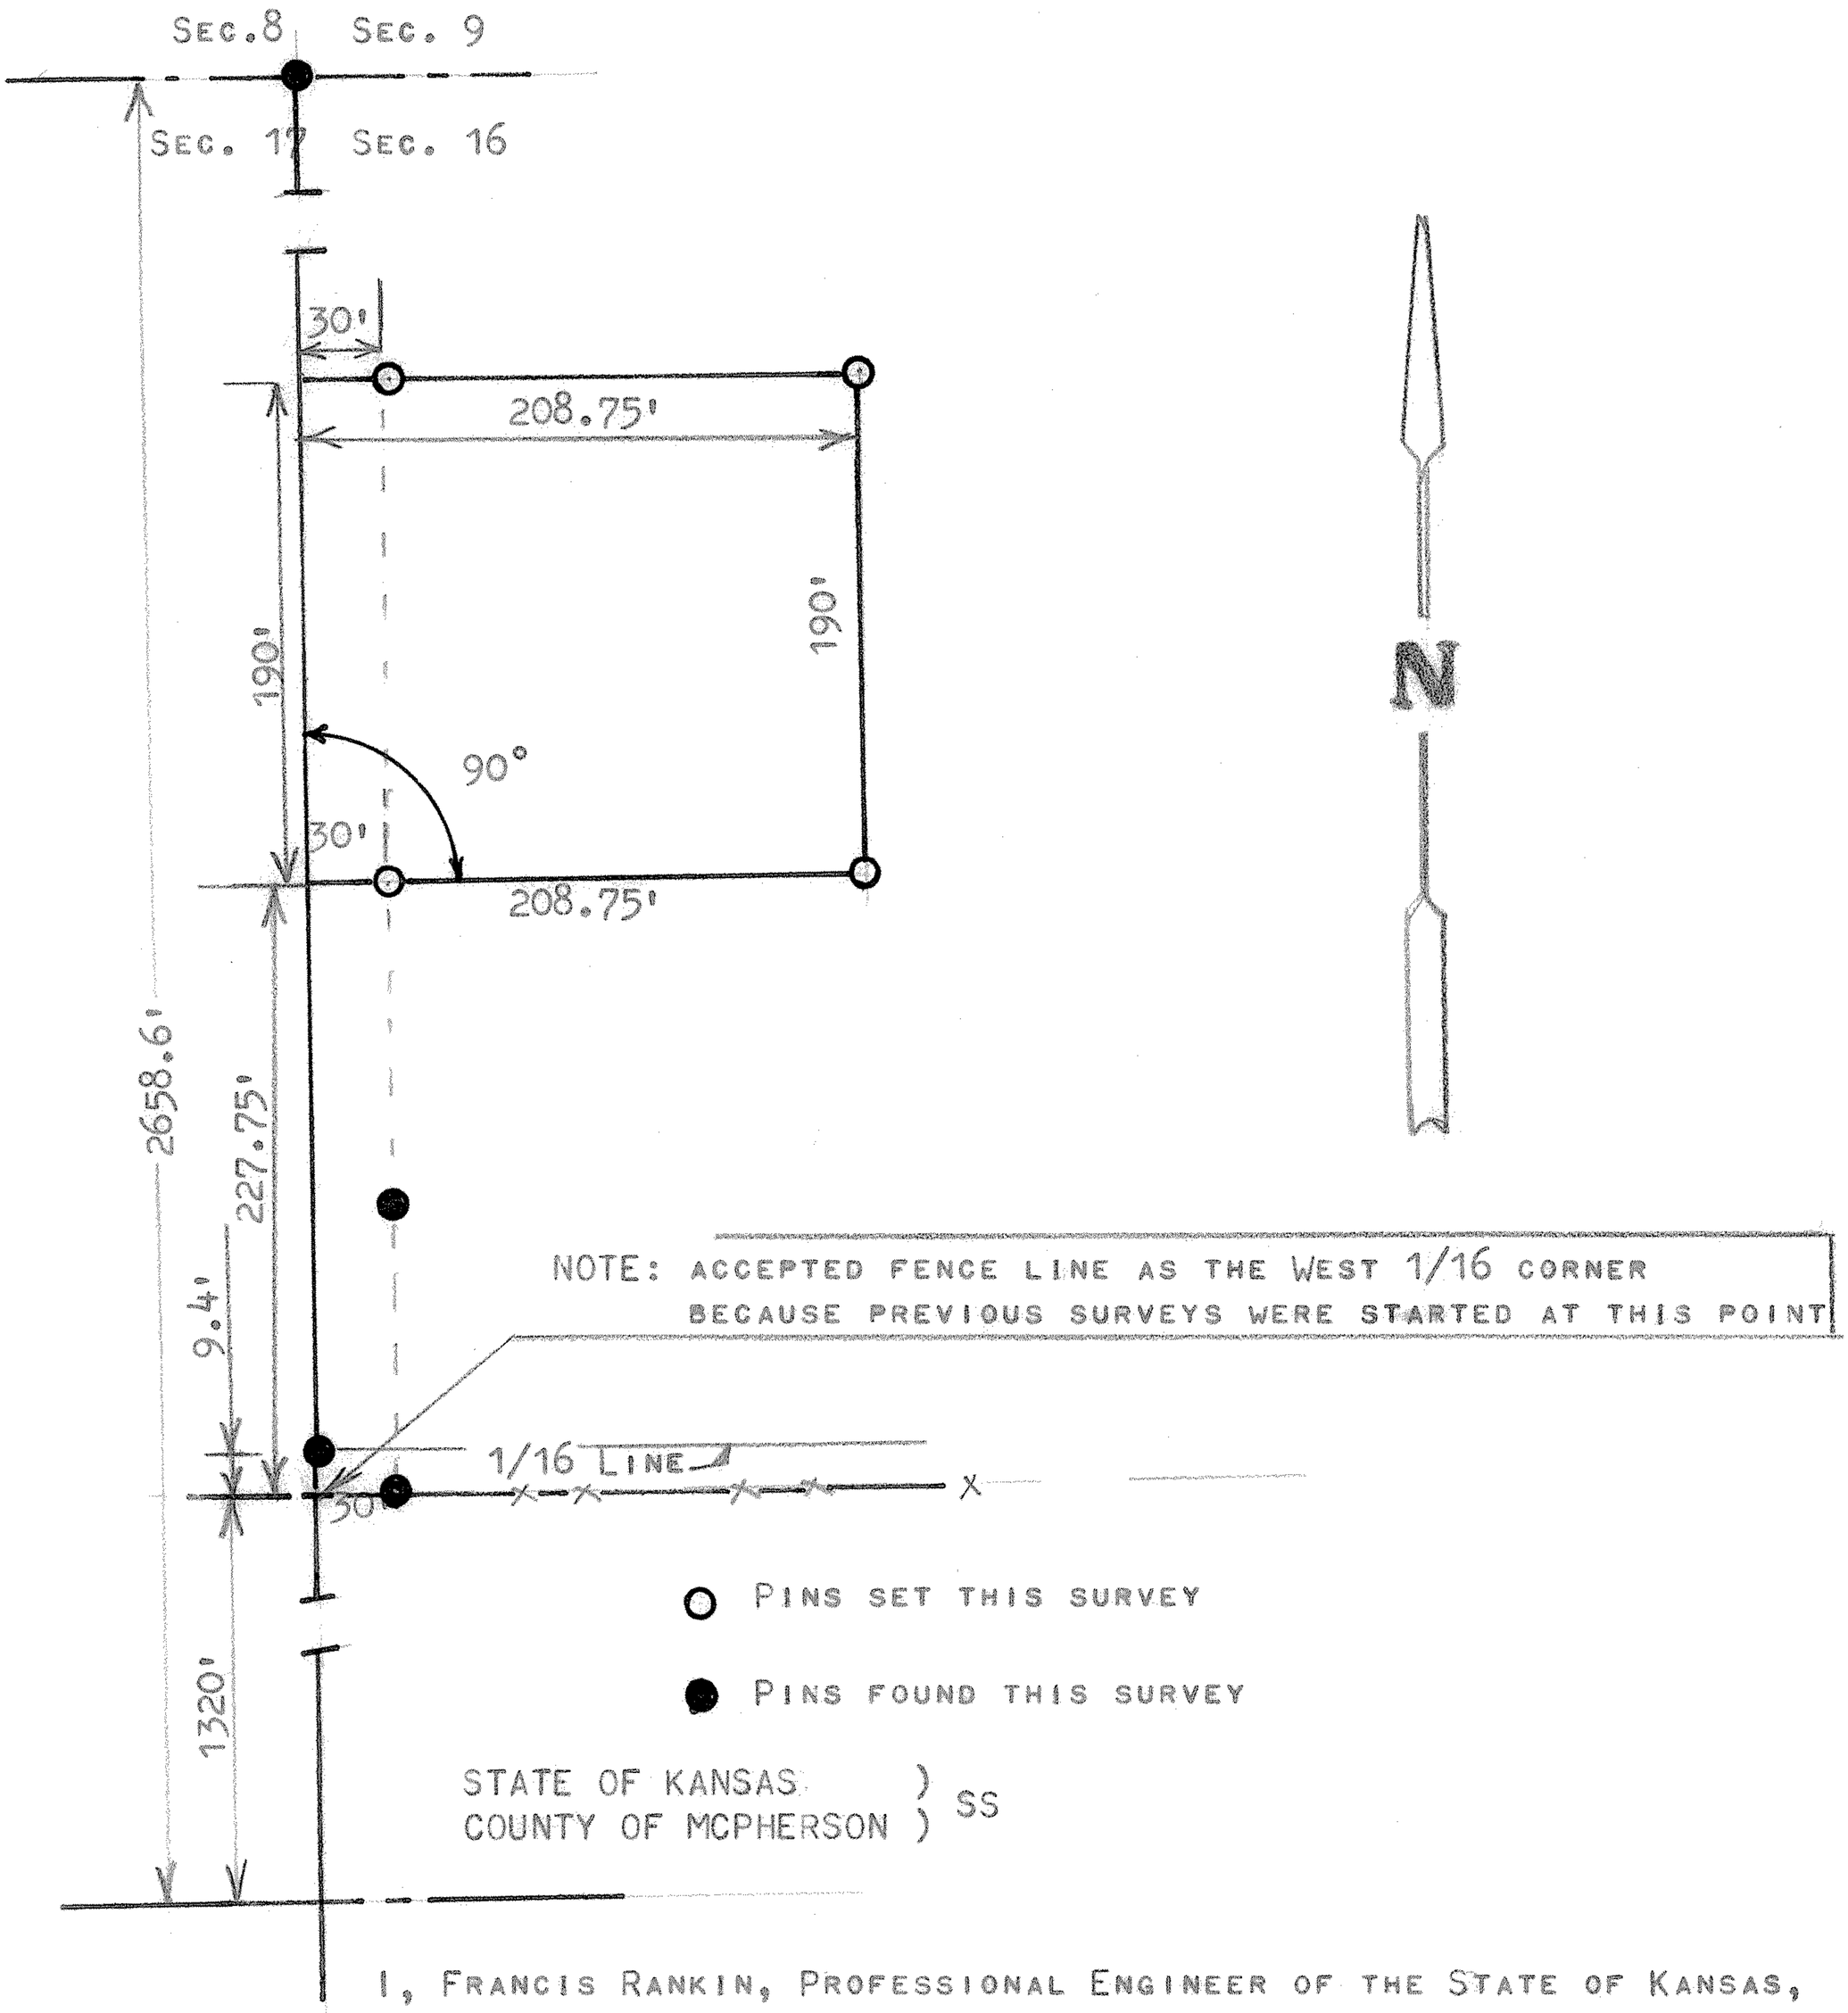

STATE OF KANSAS)
COUNTY OF MCPHERSON) SS

I, FRANCIS RANKIN, PROFESSIONAL ENGINEER OF THE STATE OF KANSAS, DO HEREBY CERTIFY THAT UNDER MY SUPERVISION A SURVEY WAS MADE OF A TRACT OF LAND IN THE NW1/4, SECTION 16, T20S R3W OF THE 6TH. P.M. AND DESCRIBED AS FOLLOWS;

BEGINNING AT A POINT 227.75 FEET NORTH OF THE SOUTHWEST CORNER OF SAID N1/2, NW1/4, OF SECTION 16, T20S R3W: THENCE NORTH 190.0 FEET; THENCE EAST 208.75 FEET; THENCE SOUTH 190.0 FEET; THENCE WEST 208.75 FEET TO PLACE OF BEGINNING, SAID TRACT OF LAND CONTAINS 0.91 ACRES MORE OR LESS, AND THAT THE ACCOMPANYING PLAT IS A TRUE EXHIBIT OF SAID SURVEY AS FAR AS IT IS KNOWN TO ME.

SURVEY CALLED FOR BY JIMMY L. MELROY

SIGNED THIS 14, DAY OF MARCH, 1972

F. R. Rankin

FRANCIS RANKIN
PROFESSIONAL ENGINEER
MCPHERSON, KANSAS

F. R. RANKIN
LICENSED
799
KANSAS
PROFESSIONAL ENGINEER

MICROFILM