http://www.adultpdf.com
Created by TIFF To PDF trial version, to remove this mark, please register this software.

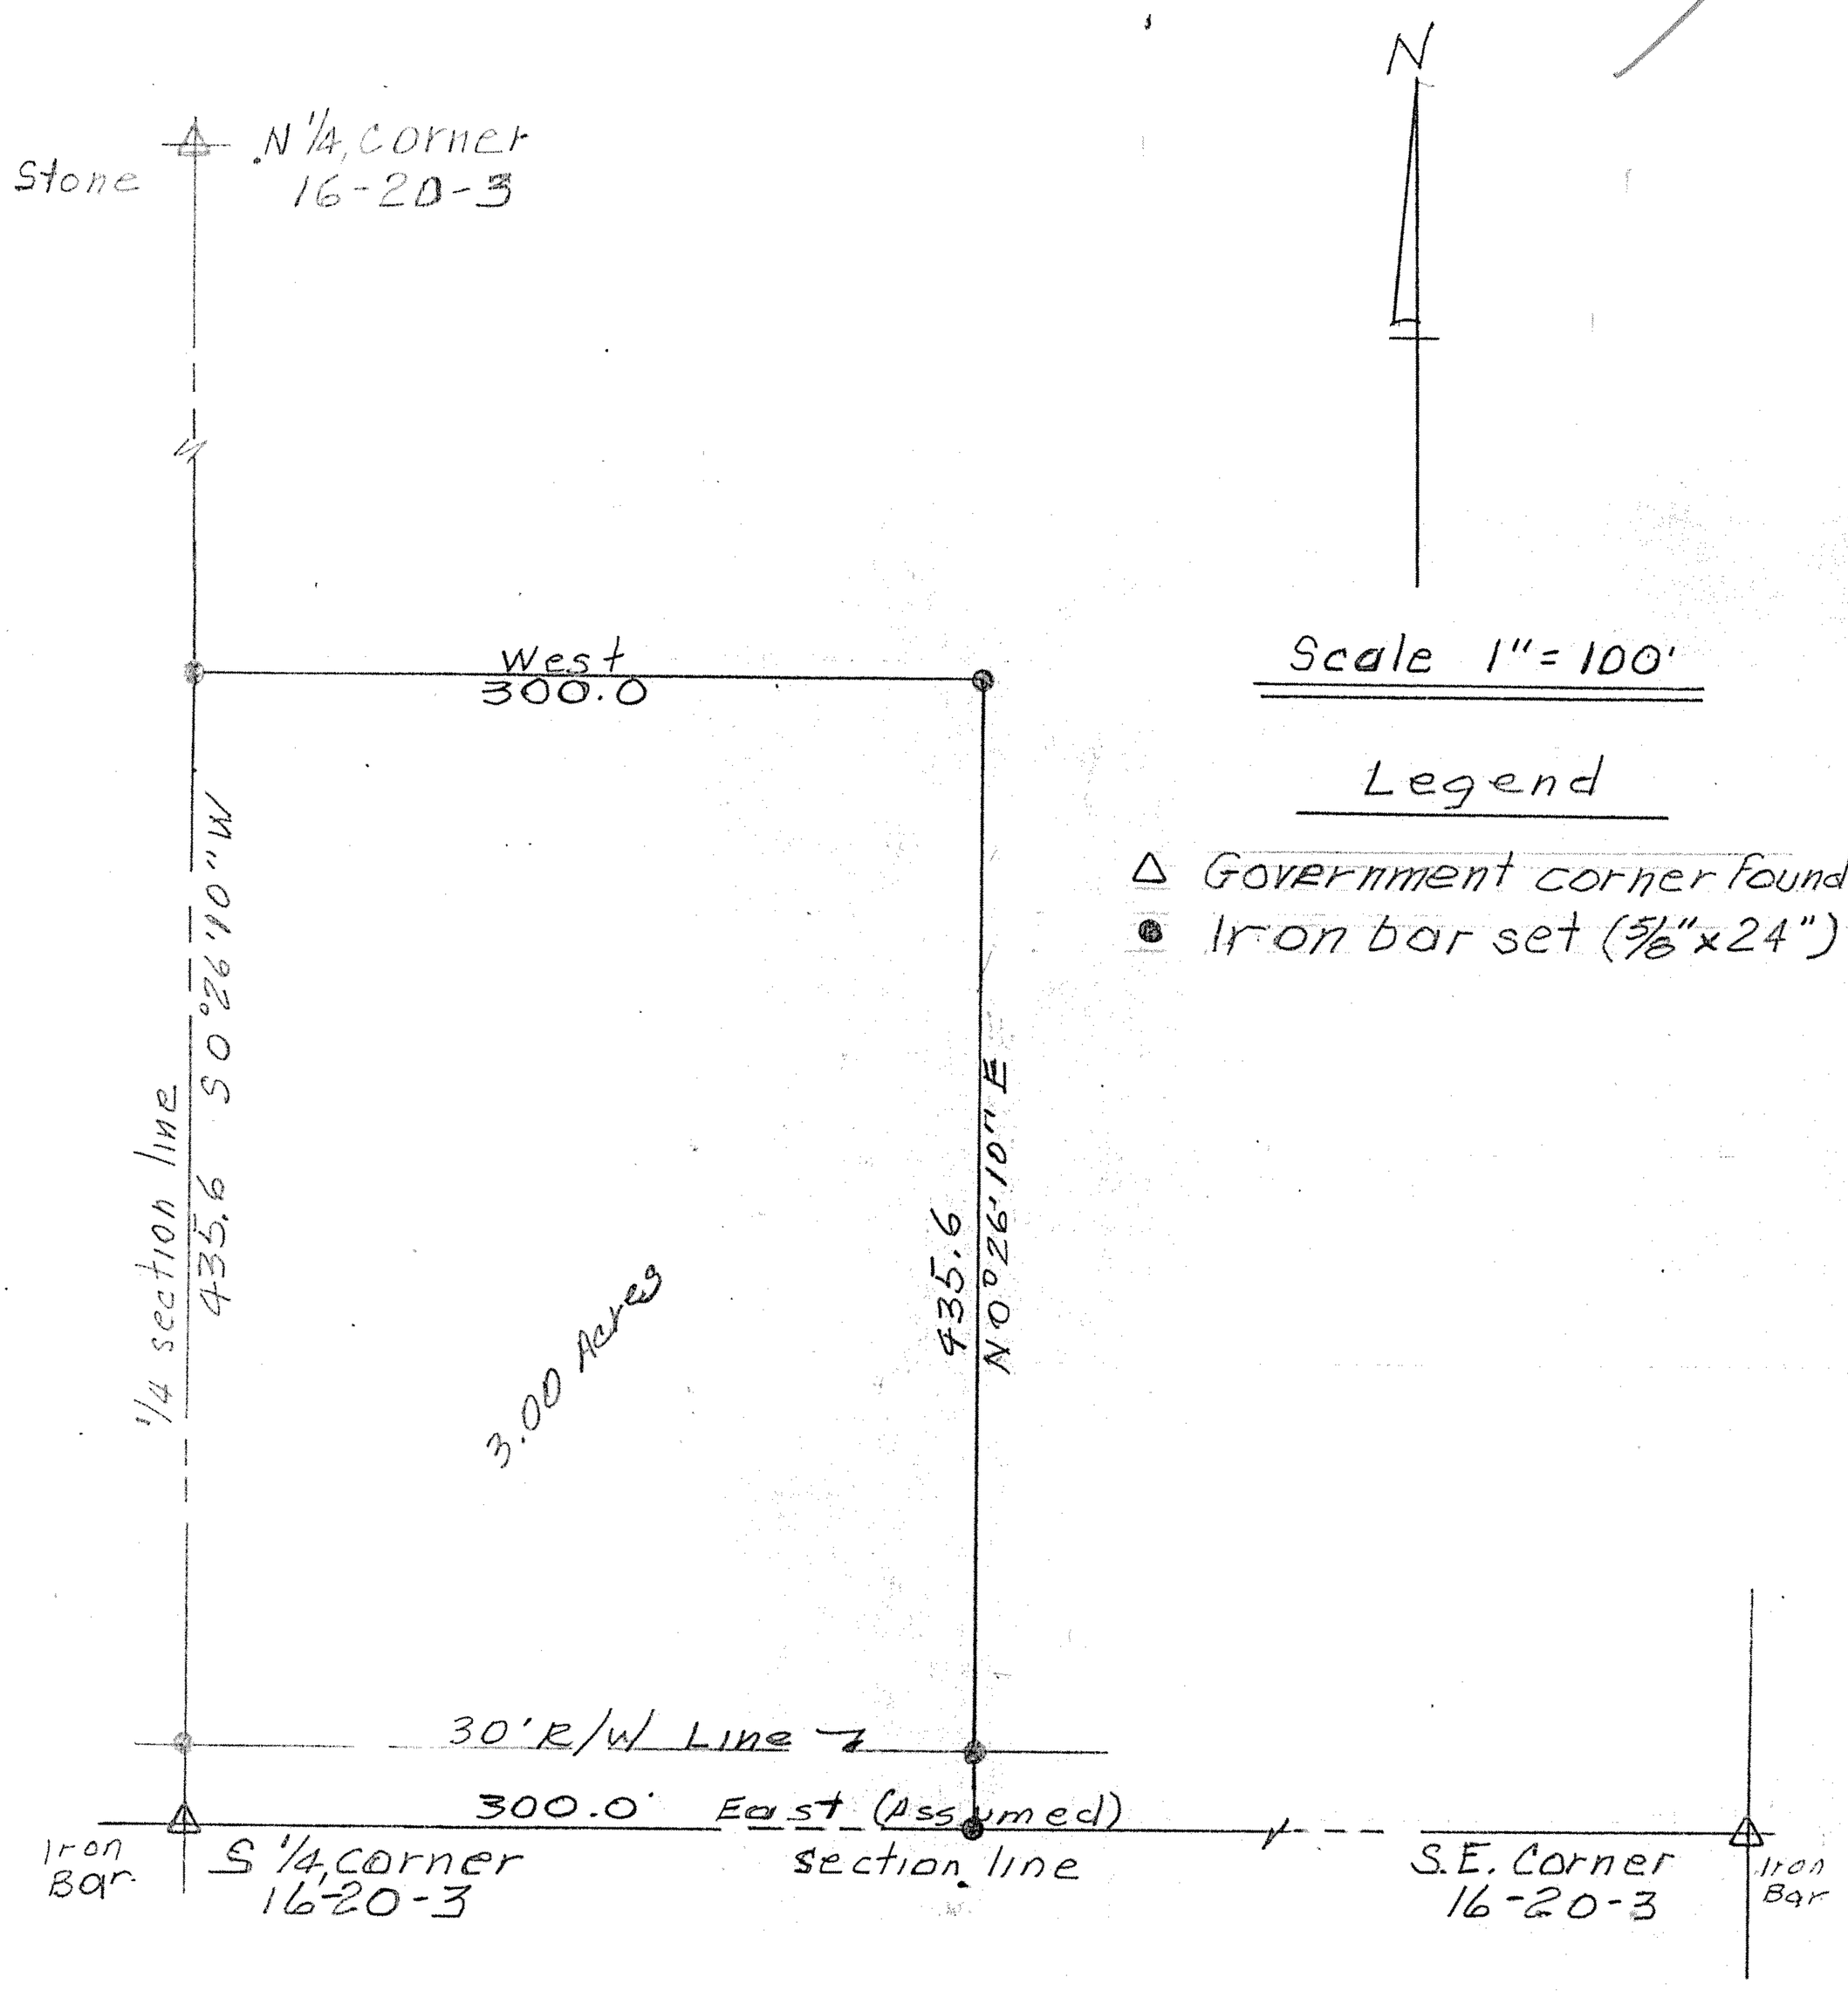

CHARLES ERNEST STACY
REGISTERED
LS-68
KANSAS
LAND SURVEYOR

I hereby certify that the above is a true and correct plat of a survey made of the property described herein.

Charles E. Stacy

CHARLES E. STACY
Registered Kansas Land Surveyor

Survey for: CARL T. STUCKY

DESCRIPTION: Commencing at the Southwest corner of the Southeast ¼, Section 16, Township 20 South, Range 3 West of the 6th P.M., McPherson County, Kansas for the Place of beginning, thence EAST (assumed) along the South line of said Southeast ¼ a distance of 300 feet, thence North 0 degrees, 26 minutes, 10 seconds East a distance of 435.60 feet, thence West a distance of 300.00 feet to the West line of said Southeast ¼, Thence South 0 degrees, 26 minutes, 10 seconds West along the West line of said Southeast ¼ a distance of 435.60 feet to the place of beginning, containing 3.00 acres subject to the South 30 feet thereof for road right-of-way, and subject to any eastments of record

State: KANSAS	County: McPherson	Proj.# Stucky	Date: 27 July 1988