http://www.adultpdf.com
Created by TIFF To PDF trial version, to remove this mark, please register this software.

SURVEY OF THE W 1/2, NE 1/4 & E 1/2 NW 1/4
Section 17, T20S, R3W

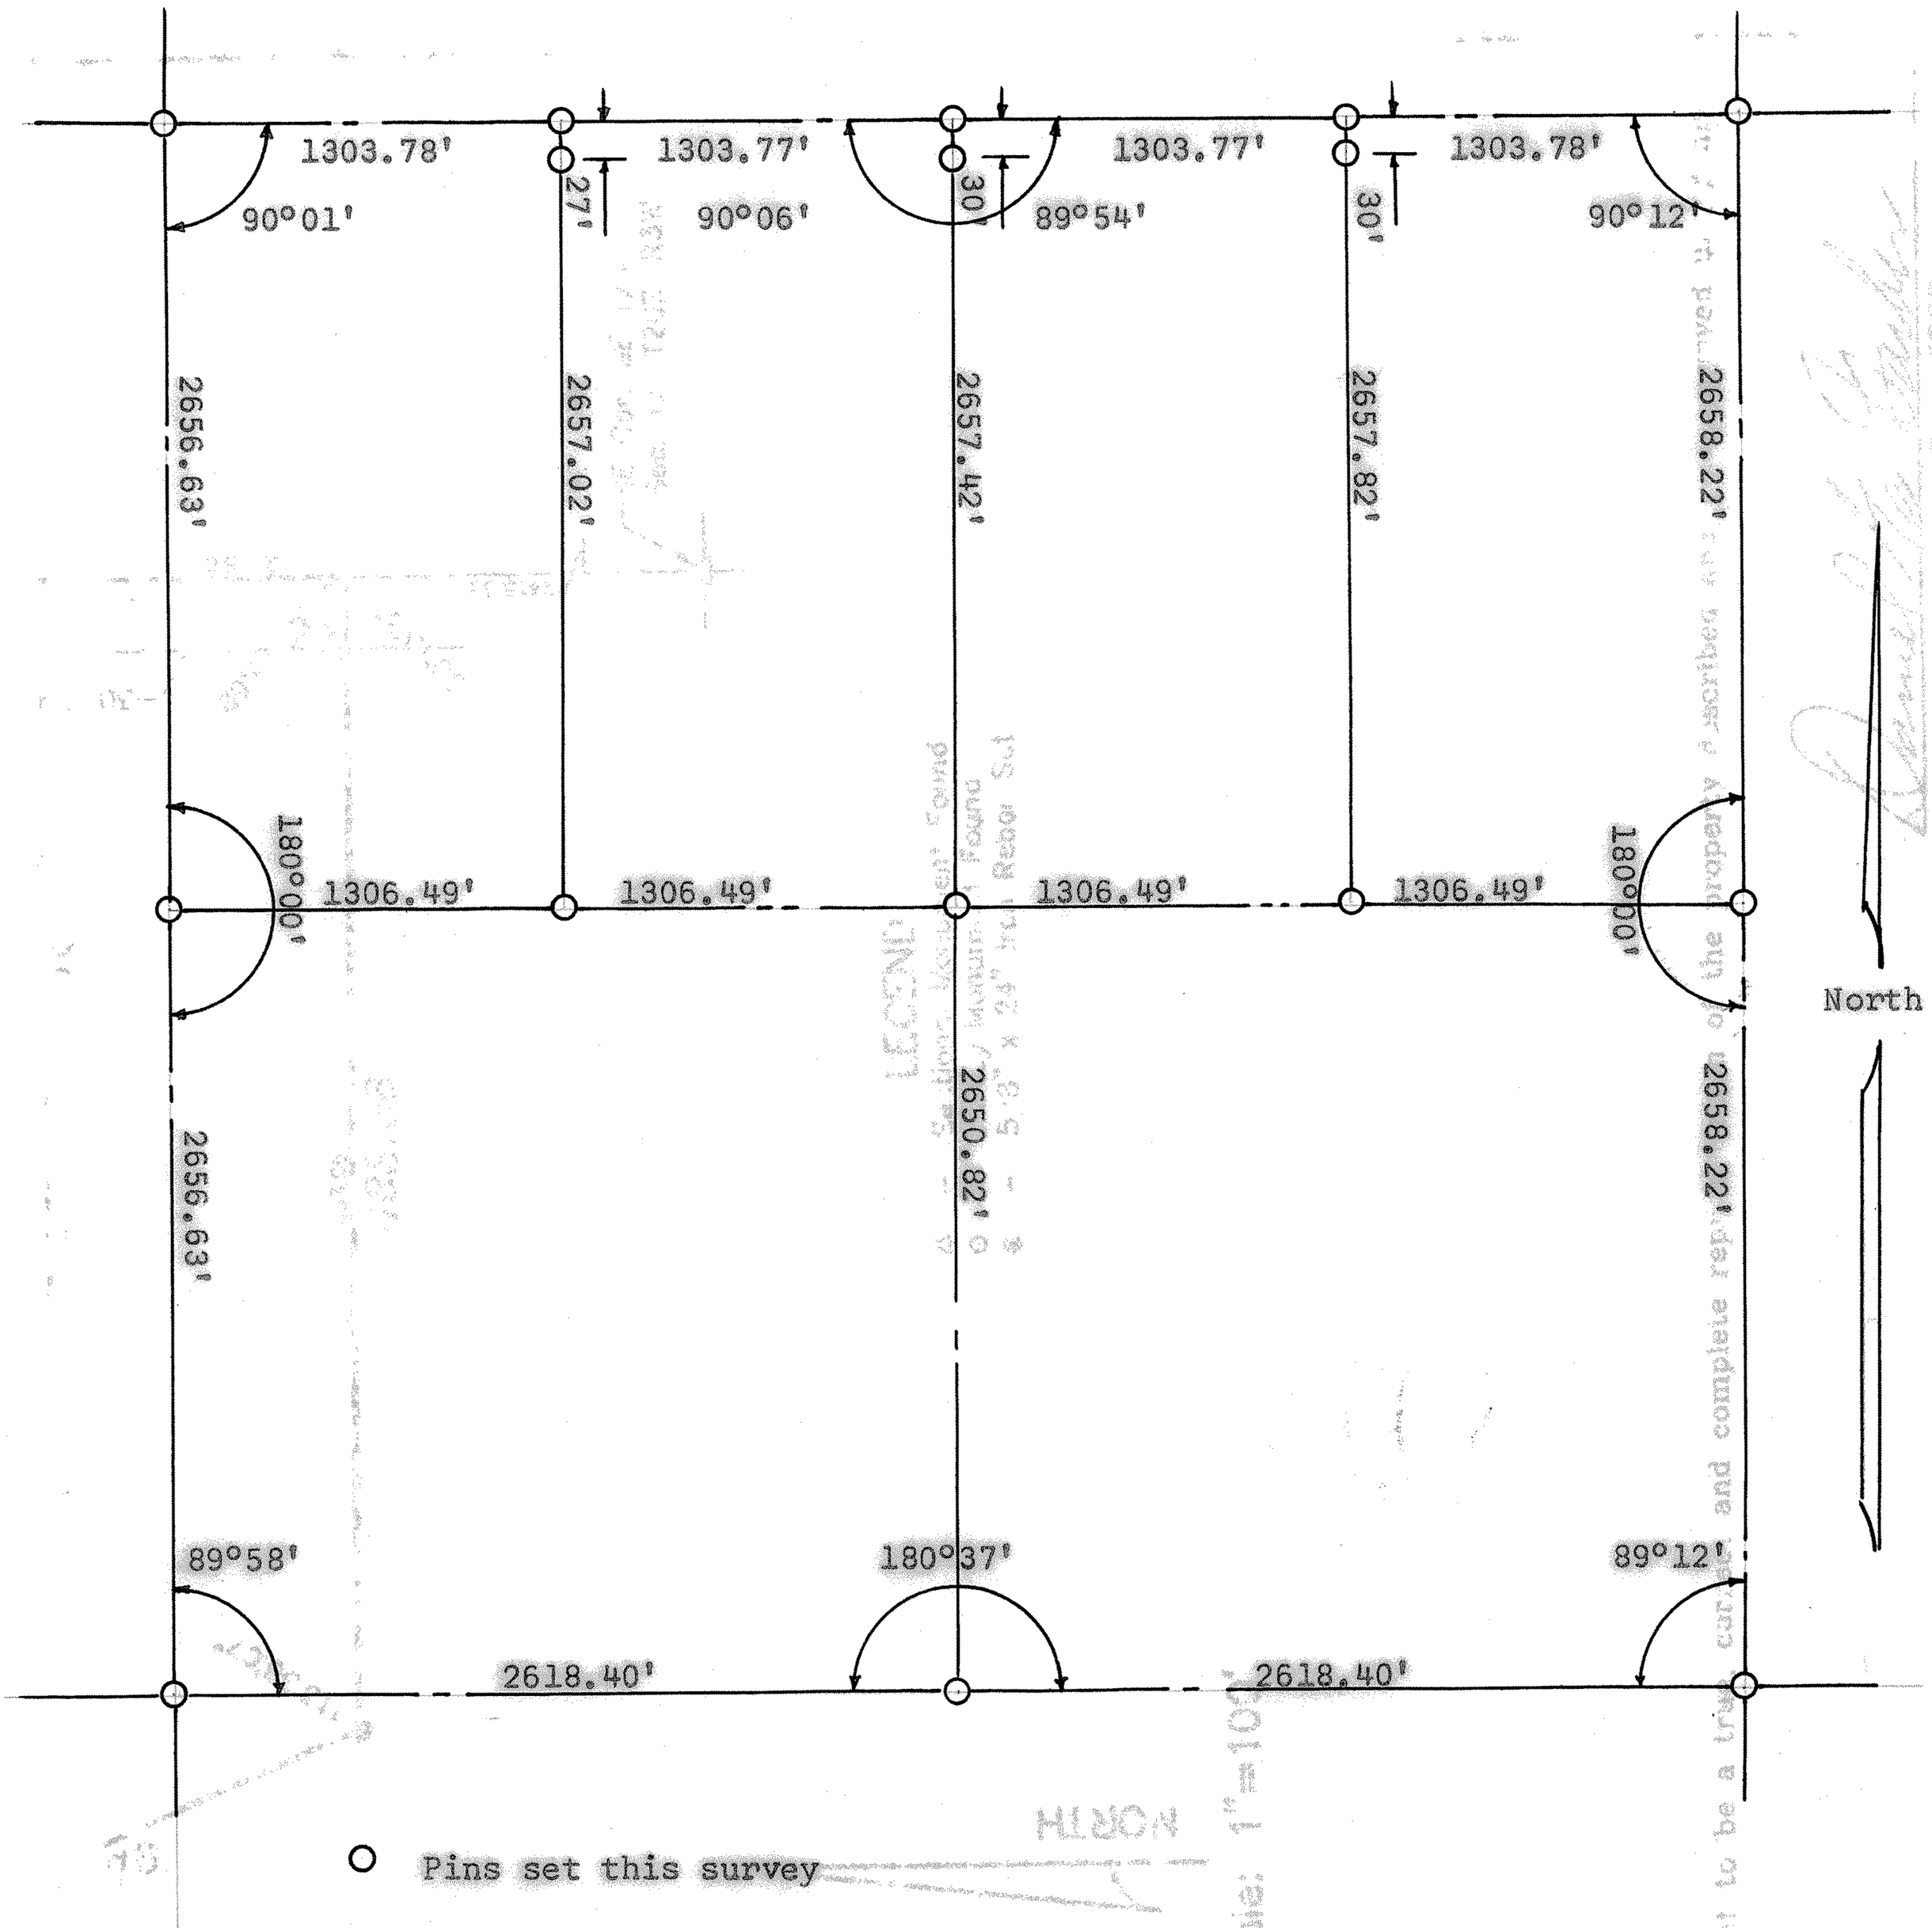

State of Kansas)
County of McPherson) SS

I, Francis R. Rankin, County Engineer of McPherson County Kansas, do hereby certify that under my supervision a survey was made in Section 17, T20S, R3w of the 6th P.M.

Description: West half (W1/2), North East Quarter (NE 1/4) and East half (E 1/2), Northwest Quarter (NW 1/4) of Section 17, T20S, R3W and the above plat is a true exhibit of said survey.

Signed this 23rd day of April 1964

F R Rankin

Francis Rankin
County Engineer
McPherson, Kansas

F. R. RANKIN
LICENSED
799
KANSAS
PROFESSIONAL ENGINEER

MICROFILM