http://www.adultpdf.com
Created by TIFF To PDF trial version, to remove this mark, please register this software.

A SURVEY IN THE SE1/4
SECTION 21-T20S-R3W

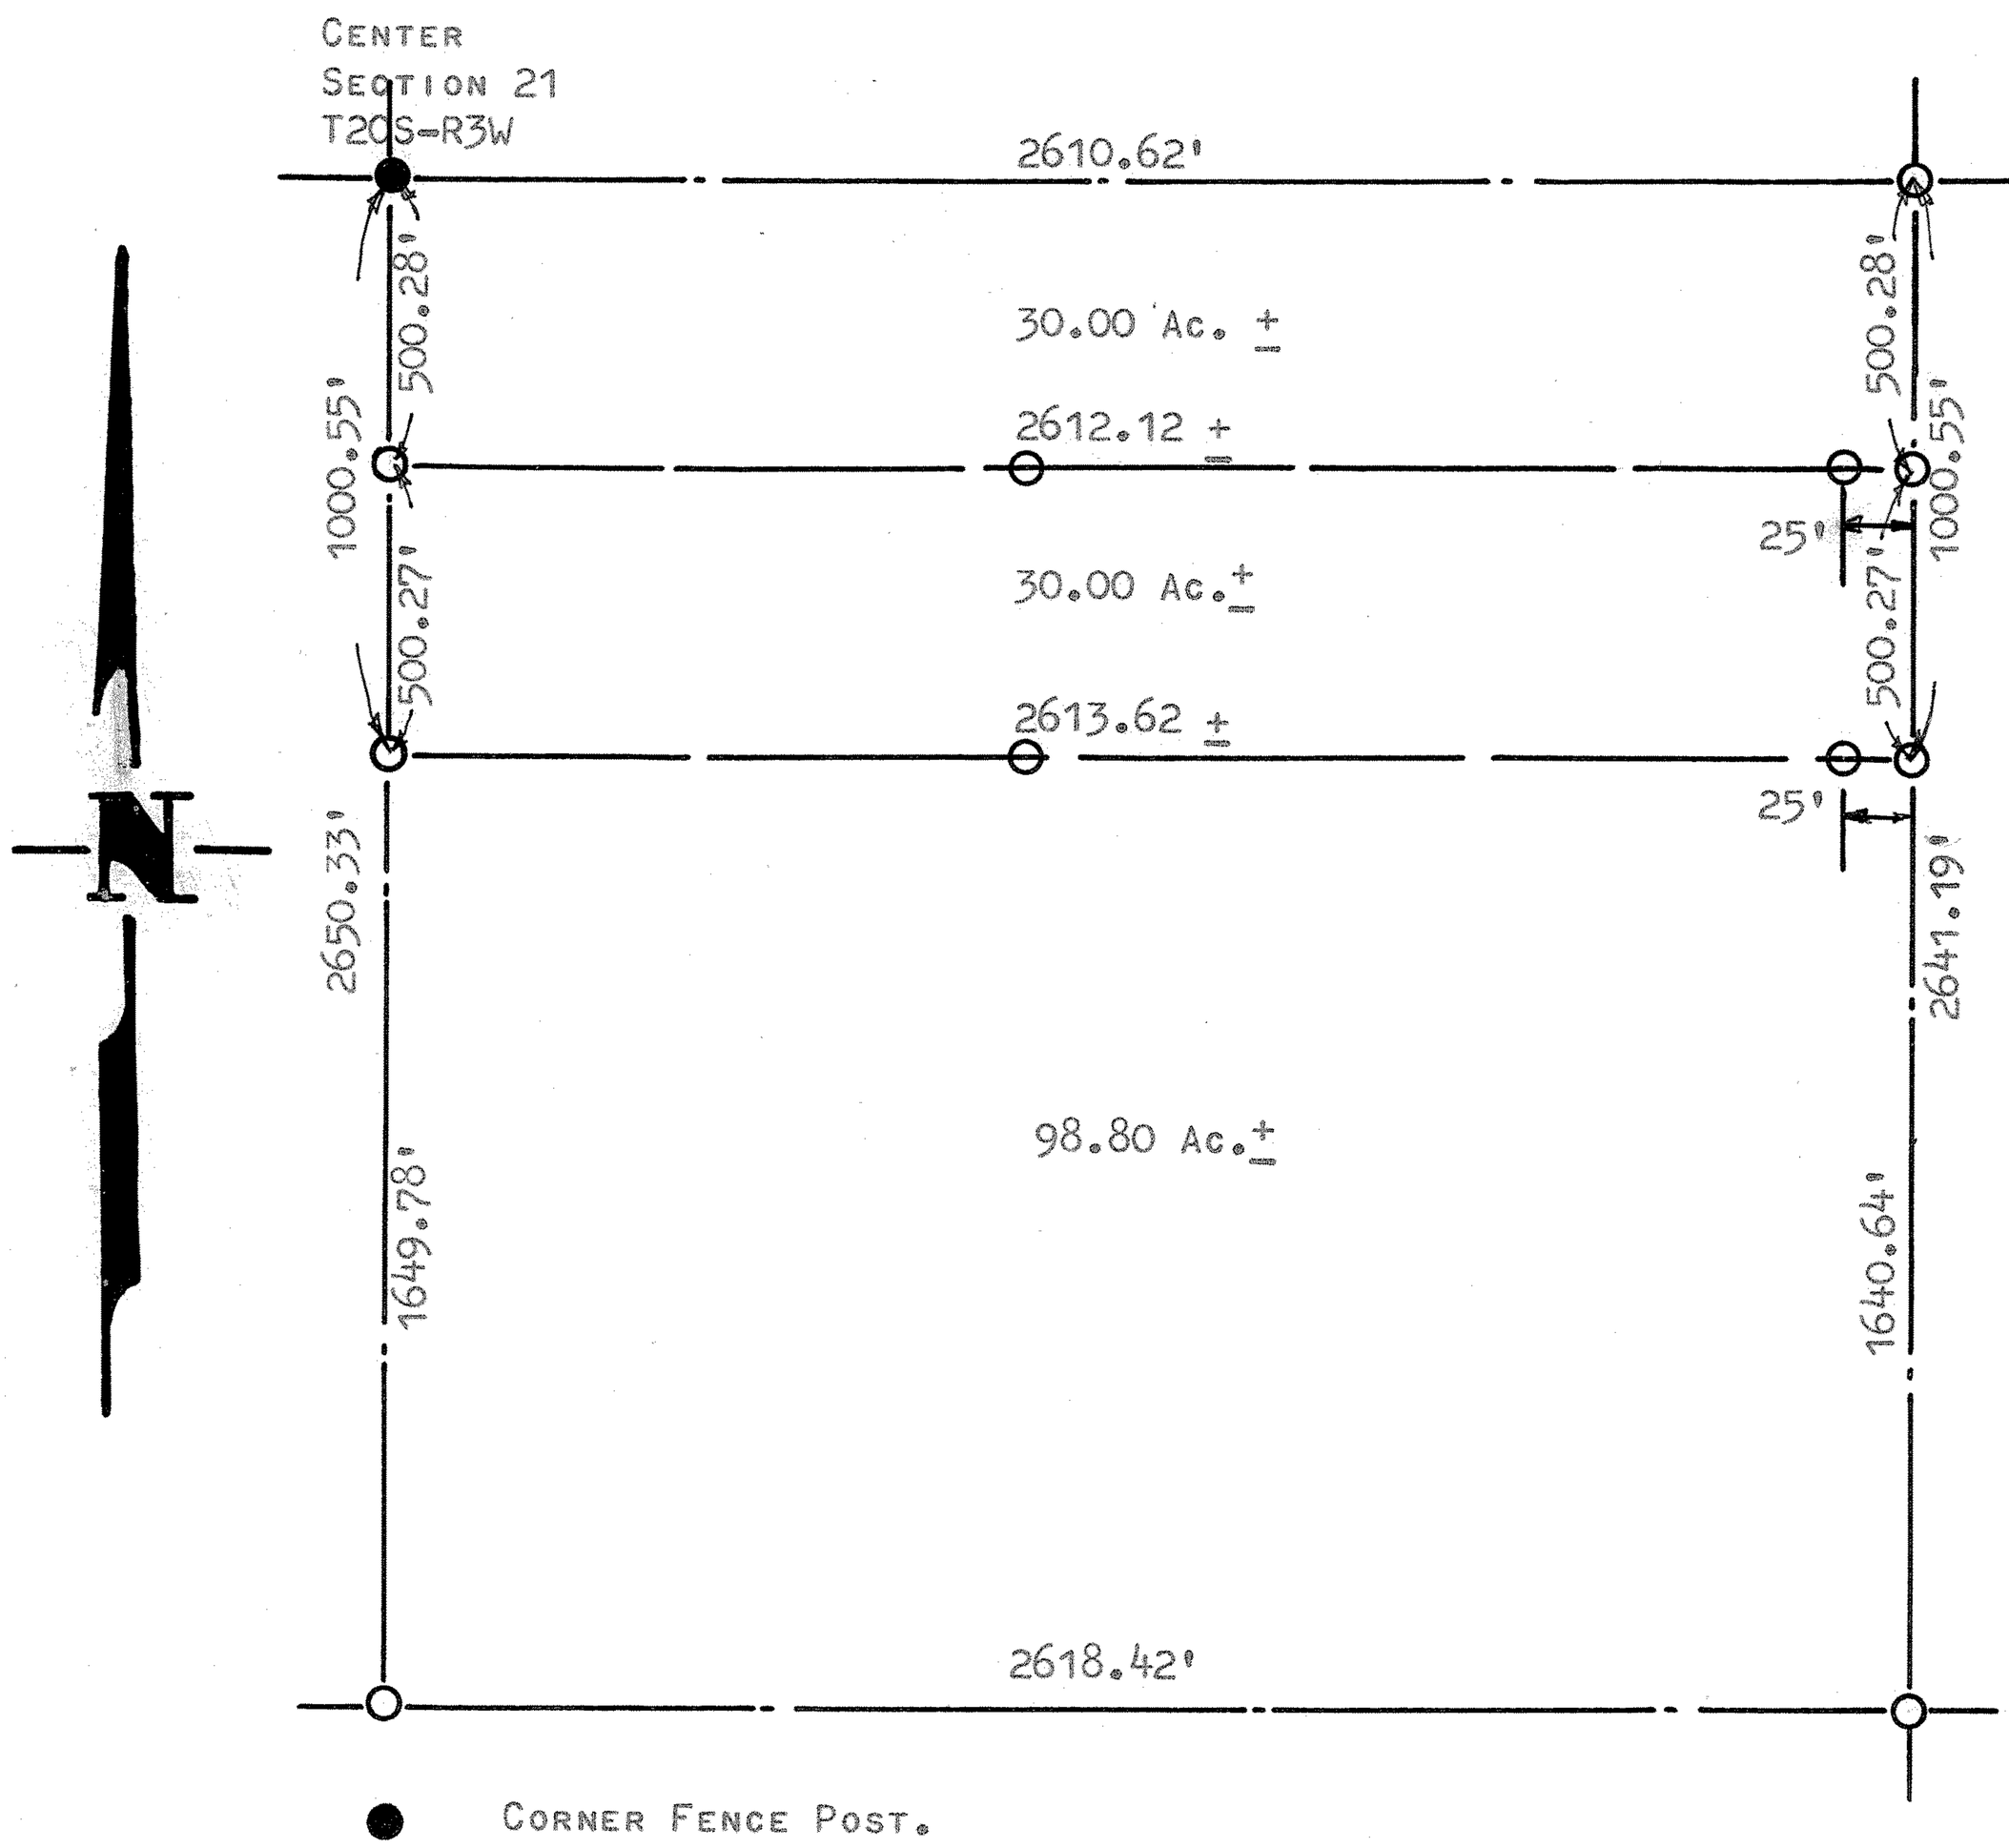

● CORNER FENCE POST.

○ PINS PLACED THIS SURVEY.

STATE OF KANSAS)
COUNTY OF McPHERSON) SS

I FRANCIS D. WAGNER, COUNTY ENGINEER OF McPHERSON COUNTY, KANSAS DO HEREBY CERTIFY THAT I DID CAUSE TO BE DONE ON THE 24TH DAY OF DECEMBER 1959, A SURVEY OF THE NORTH 60 ACRES SE1/4 SECTION 21-T20S-R3W OF THE 6TH P.M. AND THAT THE ACCOMPANYING PLAT IS A TRUE EXHIBIT OF SAID SURVEY.

FRANCIS D. WAGNER
COUNTY ENGINEER
McPHERSON COUNTY

24 DECEMBER, 1959

FRANCIS D. WAGNER LICENSED 1273 KANSAS PROFESSIONAL ENGINEER

NOTE: SECTION CORNERS ESTABLISHED FROM EXISTING EVIDENCE FOUND IN THE FIELD SUCH AS HEDGES, FENCES & ETC.

MICROFILM