http://www.adultpdf.com
Created by TIFF To PDF trial version, to remove this mark, please register this software.

Donnetta

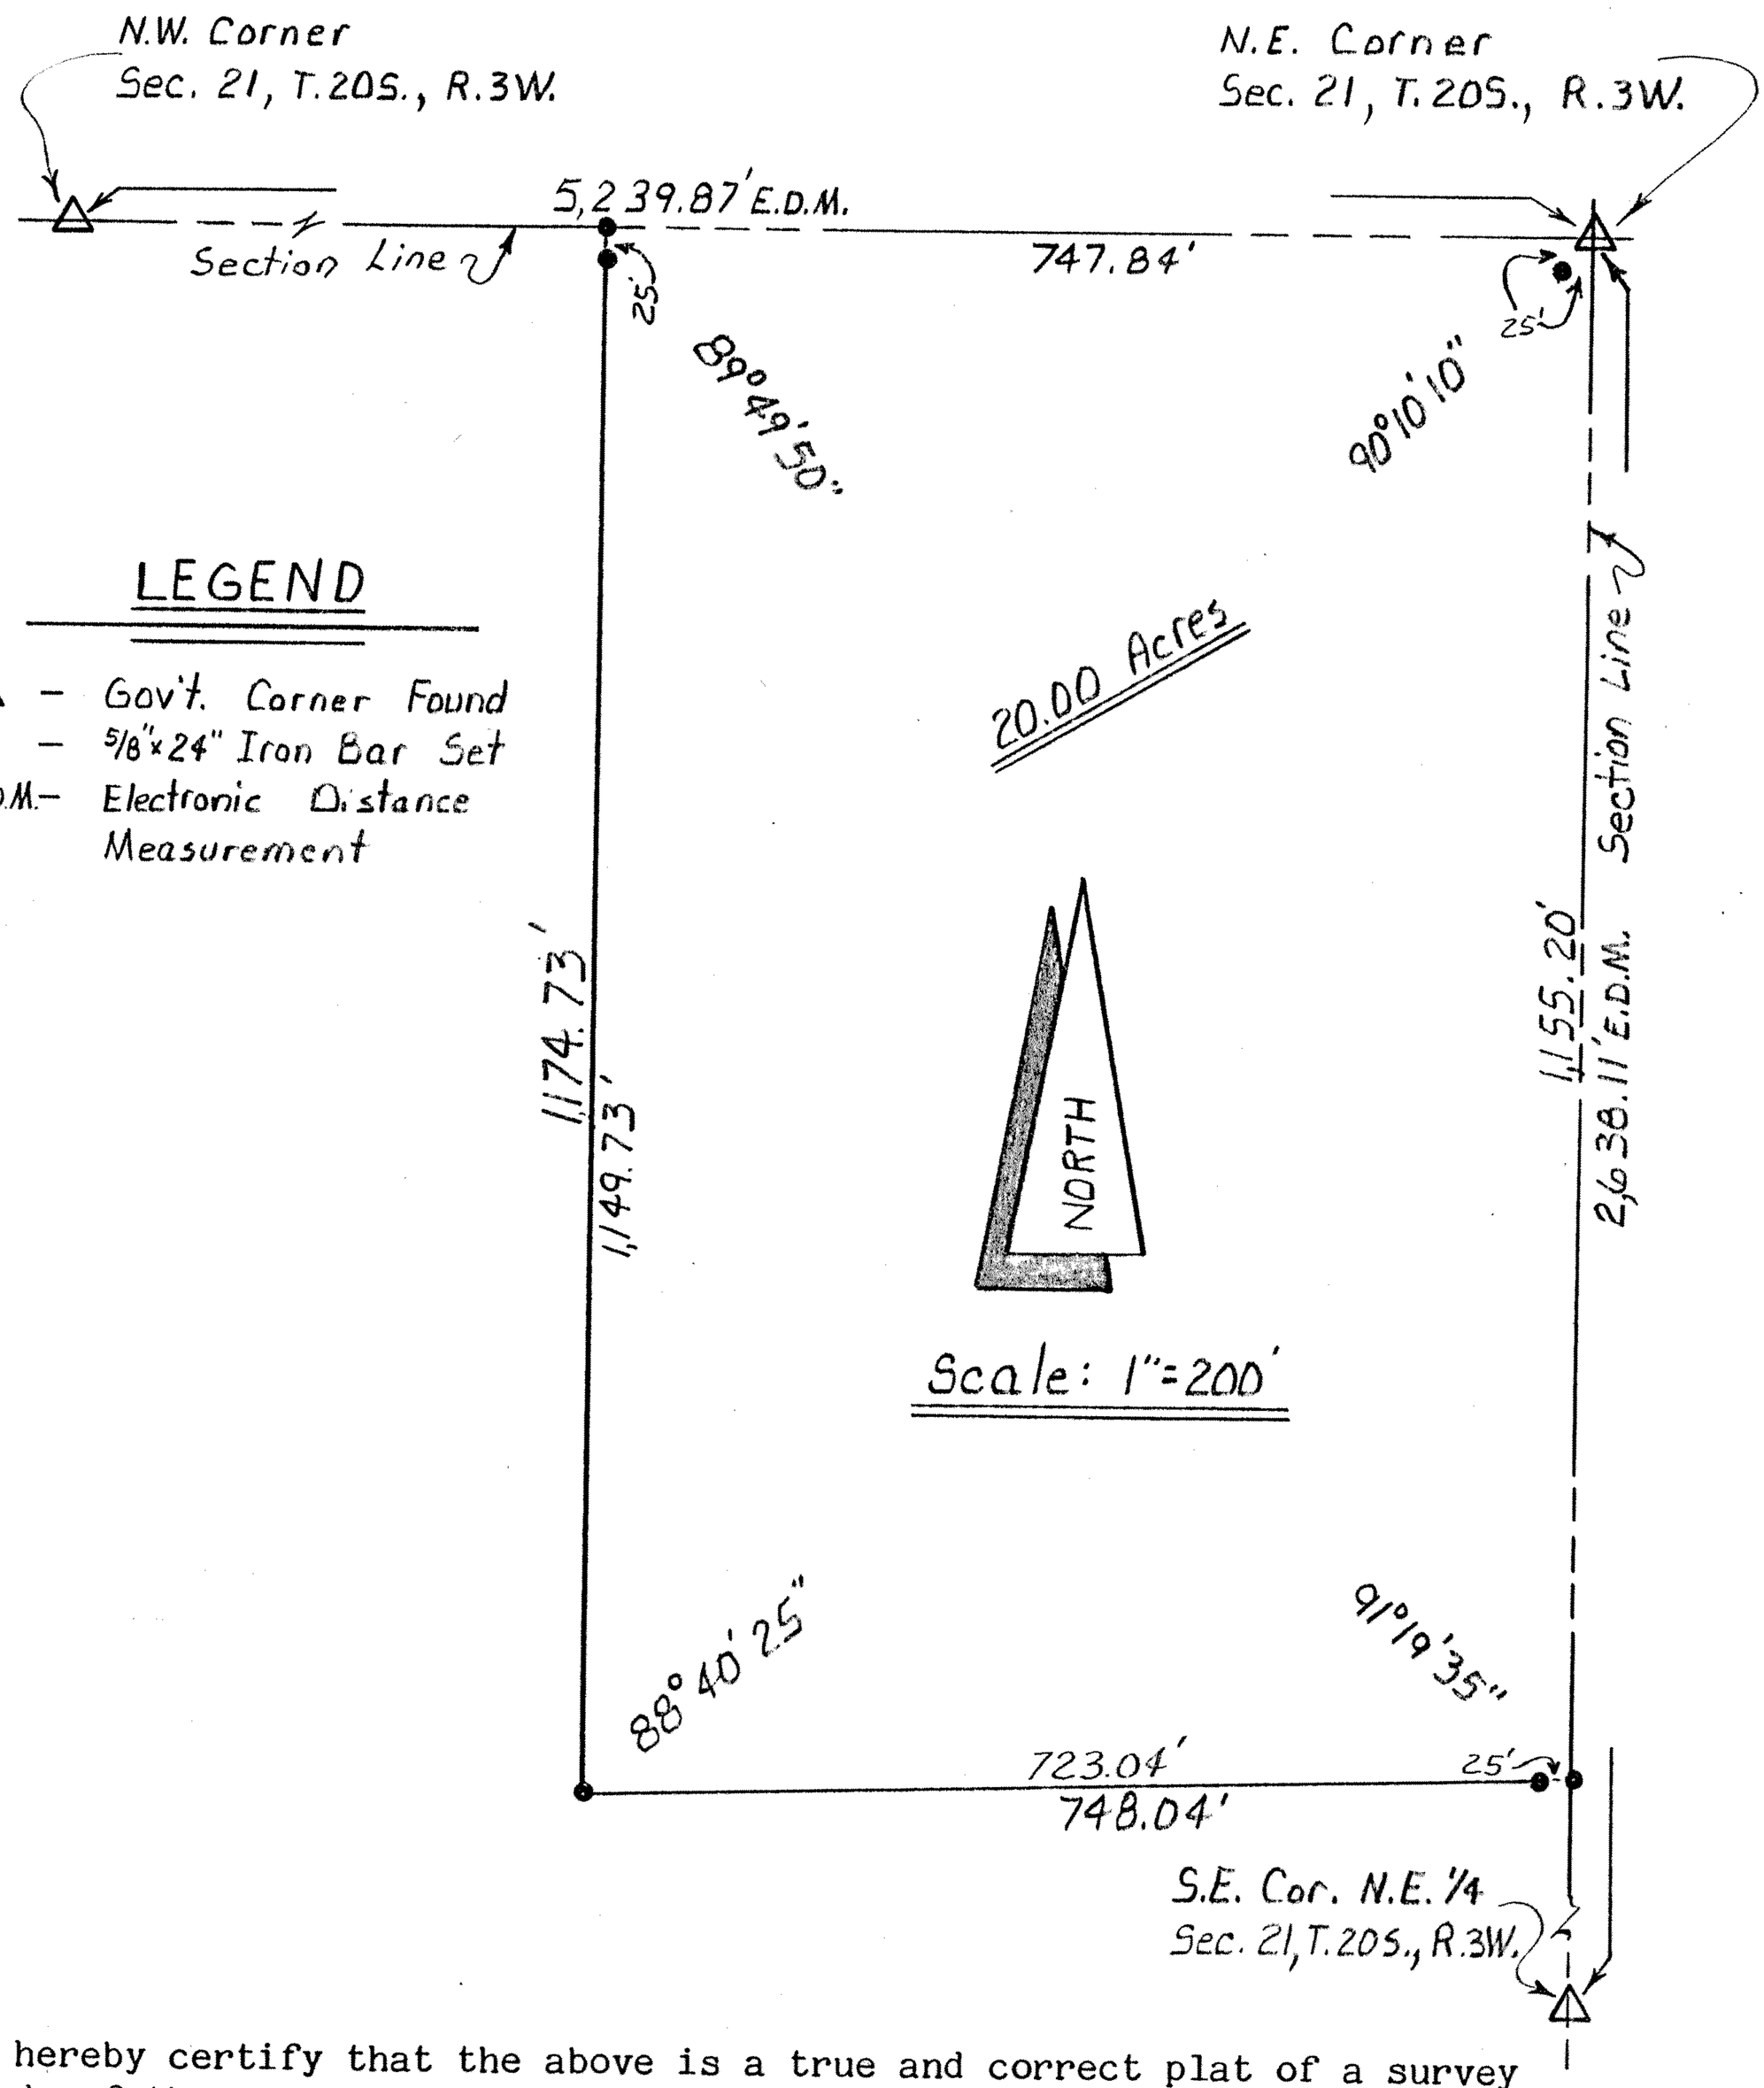

I hereby certify that the above is a true and correct plat of a survey made of the property described herein.

Charles E. Stacy
CHARLES E. STACY P.E.
Registered Kansas Land Surveyor

Survey For: CHESTER HOUGHTON

LEGAL DESCRIPTION

A tract of land in the Northeast Quarter (N.E.¼) of Section 21, Township 20 South, Range 3 West of the 6th P.M., McPherson County, Kansas; Beginning at the Northeast corner of said N.E.¼; thence South along the East line of said N.E.¼ a distance of 1,155.20 feet; thence Westerly with an internal angle of 91 degrees 19 minutes 35 seconds Left a distance of 748.04 feet; thence North with an internal angle of 88 degrees 40 minutes 25 seconds Left a distance of 1,174.73 feet to a point on the North line of said N.E.¼; thence East along the North line of said N.E.¼ a distance of 747.84 feet to the place of beginning; containing 20.00 acres subject to road rights-of-way across the North and East sides thereof and subject to any easements of record.

CHARLES ERNEST STACY
REGISTERED
LS-68
KANSAS
LAND SURVEYOR

State: Kansas	County: McPherson	Proj. # 85-23	Date: 26 April, 1985