DURR ENGINEERING, INC.
16 W. 4TH AVE.
HUTCHINSON, KS. 67501
PHONE 316-663-9613

http://www.adultpdf.com
Created by TIFF To PDF trial version, to remove this mark, please register this software.

REPORT OF SURVEY

SECTION 21-20-3

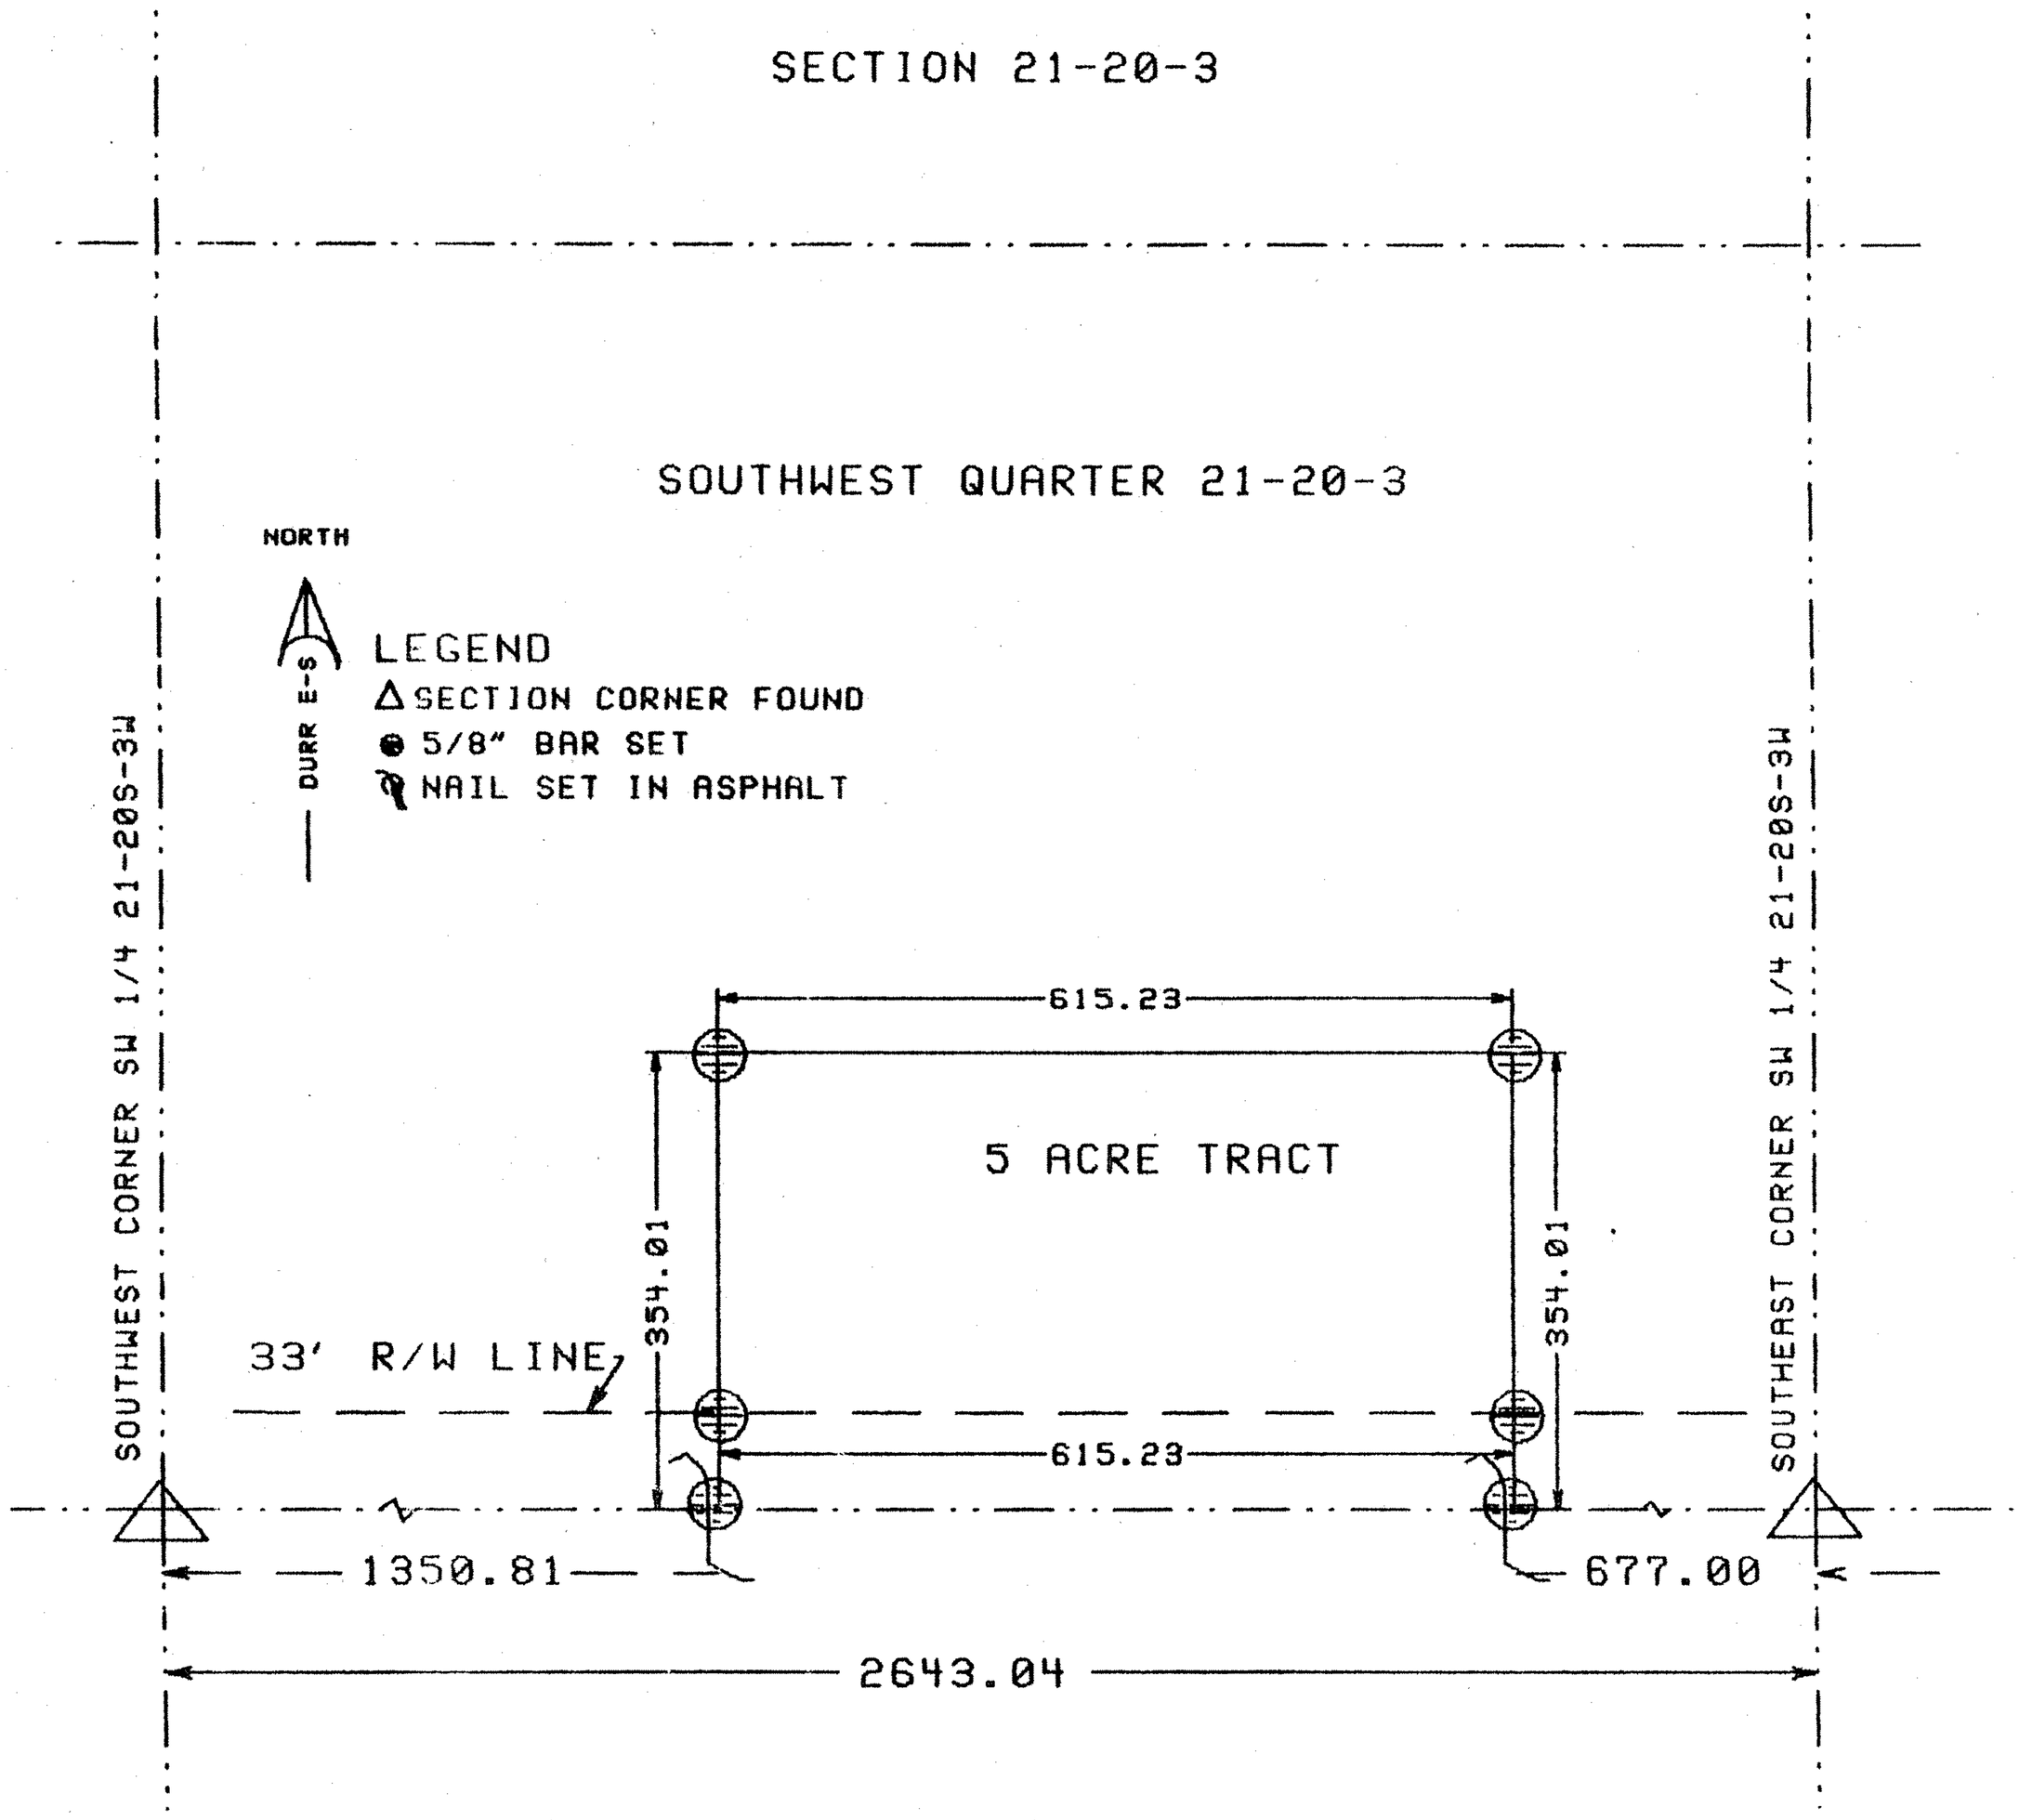

I, DUNCAN W. DURR, DO HEREBY CERTIFY THE ABOVE SURVEY IS TRUE AND CORRECT AS SURVEYED BY ME THIS 7TH OF APRIL, 1989.

DUNCAN W. DURR REGISTERED LS-697 KANSAS LAND SURVEYOR

Duncan W Durr

REGISTERED LAND SURVEYOR

CLIENT ALBERT AND KENT STUCKY

DESCRIPTION: BEGINNING 1350.81 FEET EAST OF THE SOUTHWEST CORNER OF SECTION 21, TOWNSHIP 20 SOUTH, RANGE 3 WEST, McPHERSON COUNTY, KANSAS; THENCE CONTINUING EAST A DISTANCE OF 615.23 FEET; THENCE 90 DEGREES NORTH A DISTANCE OF 354.01 FEET; THENCE 90 DEGREES WEST, A DISTANCE OF 615.23 FEET; THENCE 90 DEGREES SOUTH, A DISTANCE OF 354.01 FEET TO THE POINT OF BEGINNING.

TRACT CONTAINS 5.00 ACRES.

STATE: KANSAS COUNTY McPHERSON PROJ 4-89 DATE: 4-7-89