http://www.pdfdfpdf.com
Created by TIFF To PDF trial version, to remove this mark, please register this software.

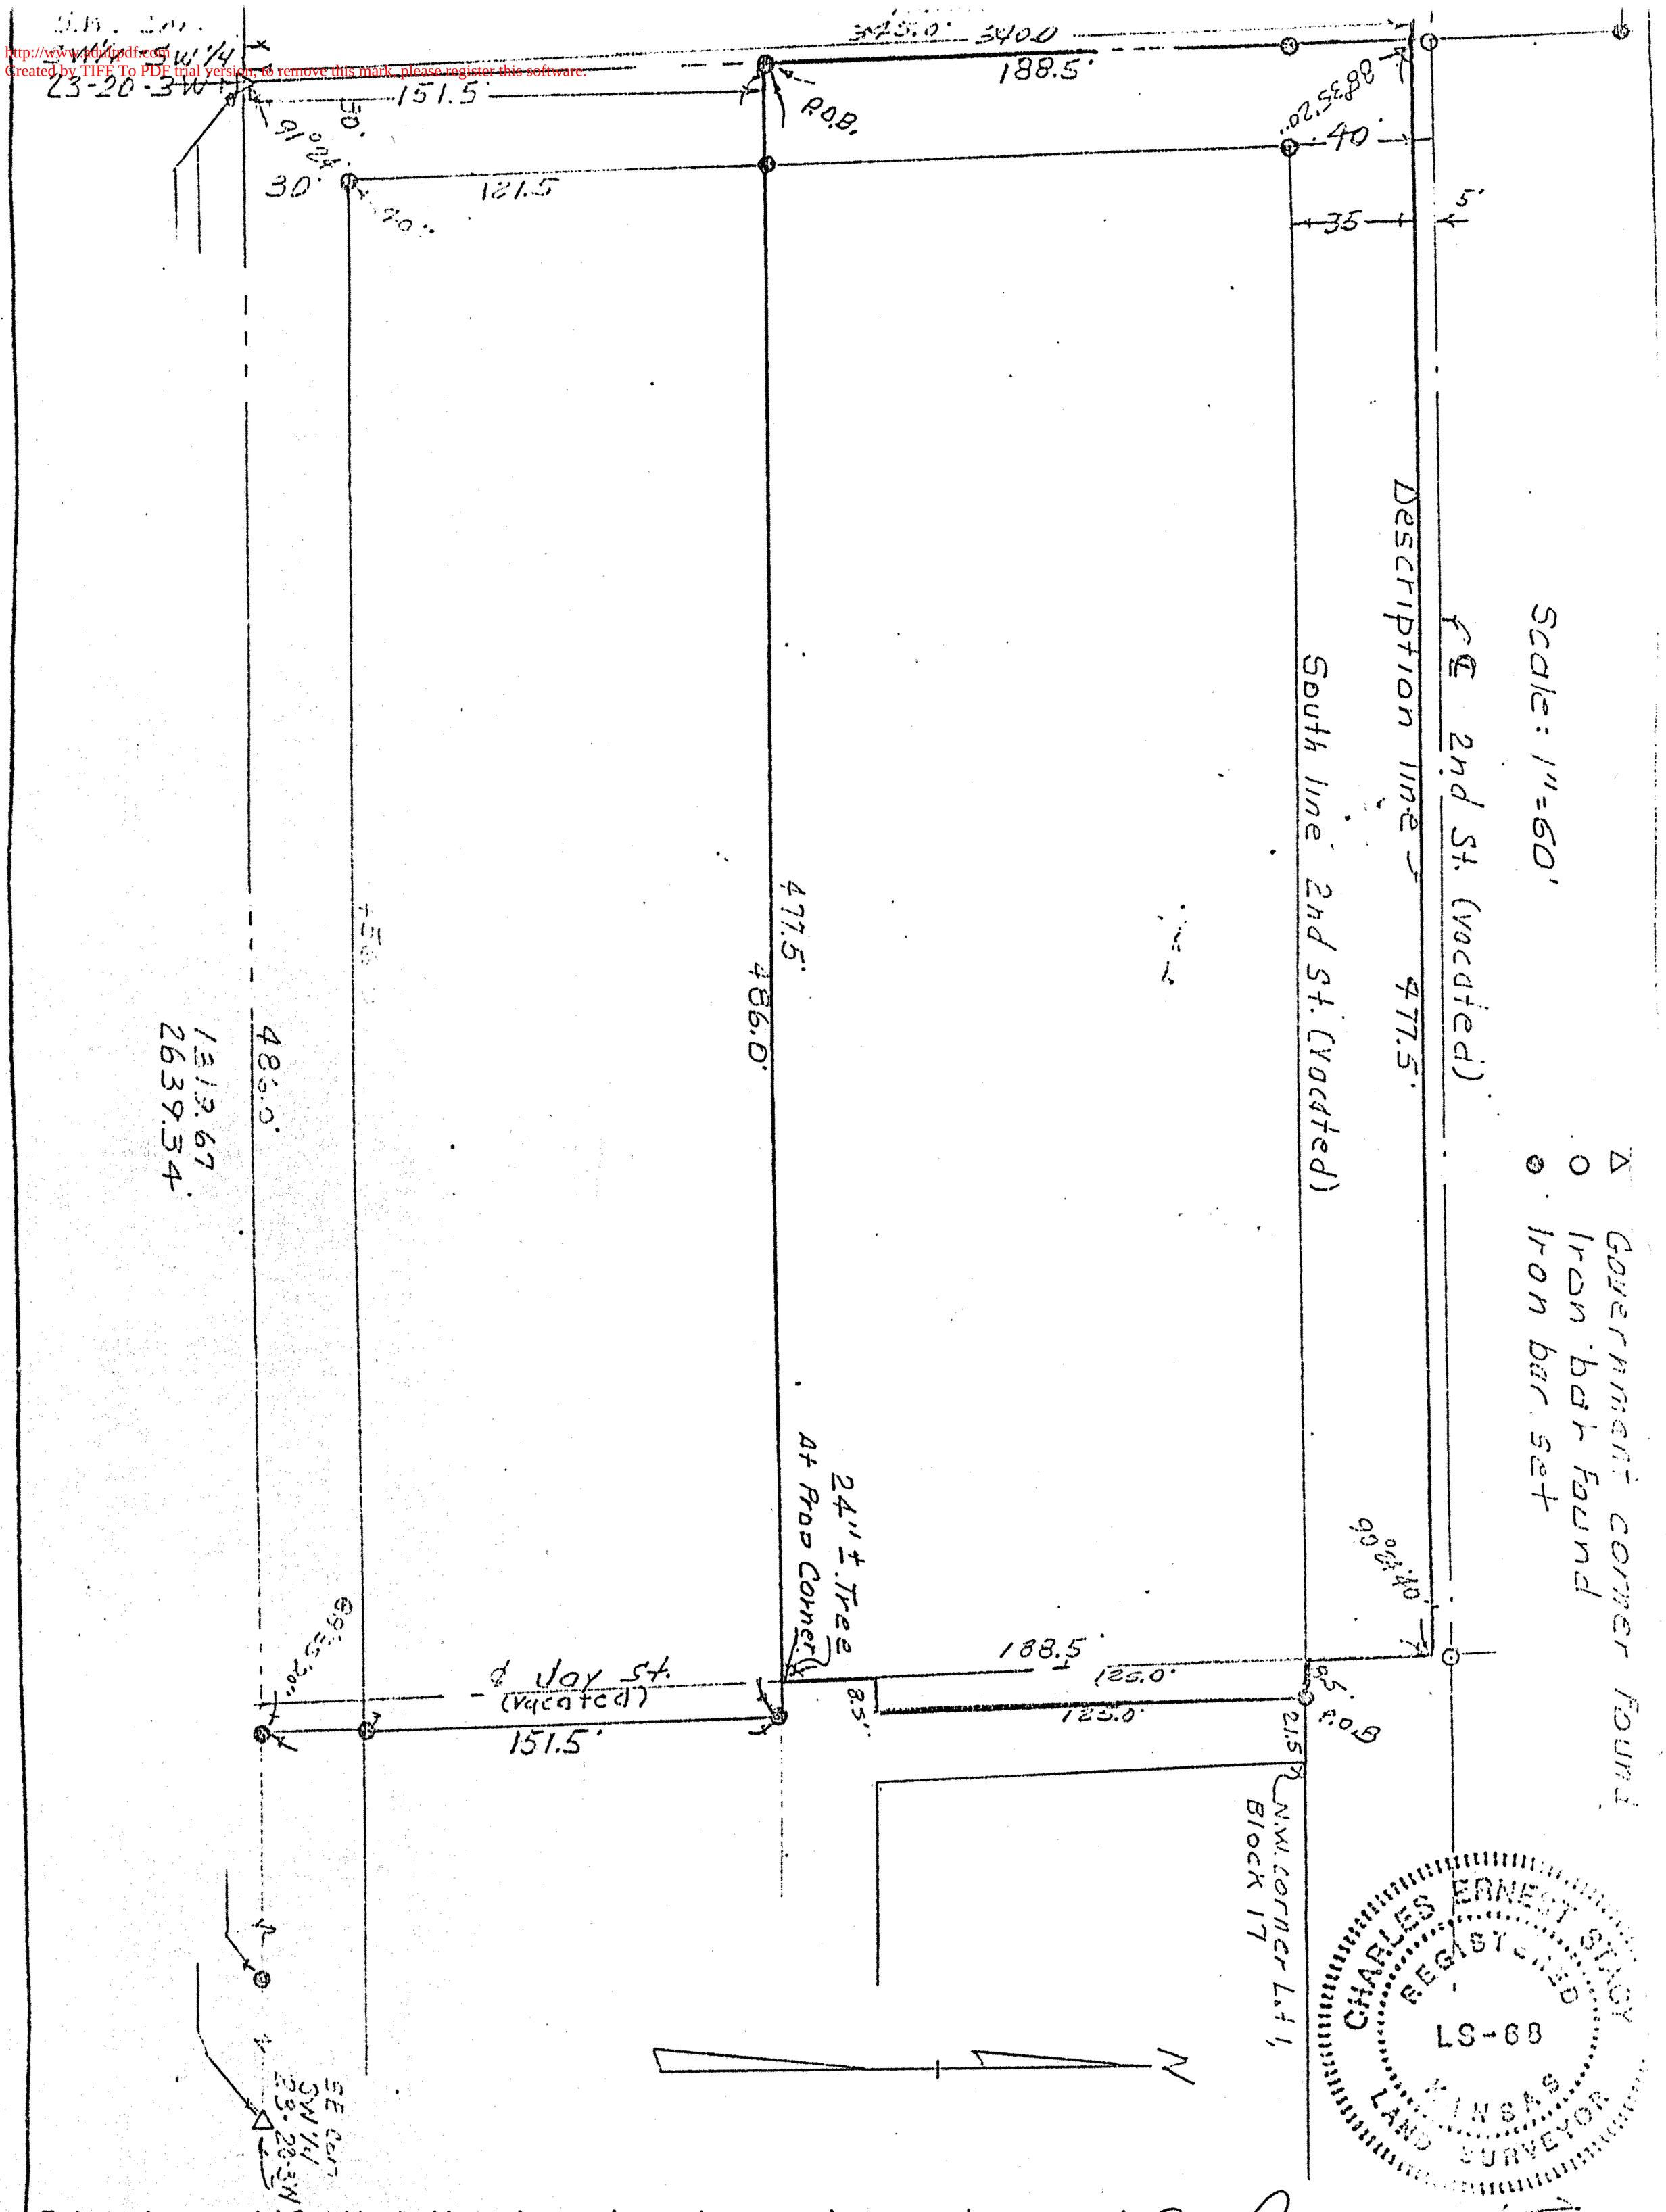

I hereby certify that the above is a true and correct plat of a survey made of the property described herein.

Survey for: _____

Registered Kansas Land Surveyor

CHARLES ERNEST STACY REGISTERED LS-68 KANSAS LAND SURVEYOR

DESCRIPTION: A part of the SW¼ of the SW¼, Section 23, T20S, R3W of the 6th PM described follows; Beginning 151½ feet North of the Southwest corner of said Section 23, thence North 188½ feet, thence East 477½ feet, thence South 188½ feet, thence West 477½ feet to the place of beginning, which was formerly a part of Block 18, Elyria; AND: Beginning at a point 21.5 feet West of the Northwest corner of Lot 1, Block 17, Elyria, thence West 8.5 feet, to the center of Jay street, now vacated, thence South 125 feet, thence East 8.5 feet, thence North 125 feet to the place of beginning, in the town of Elyria, said tract being a part of Jay Street now vacated

State: KANSAS	County: McPherson	Proj.# Elyvia	Date: 7 June 1988