http://www.adultpdf.com
Created by TIFF To PDF trial version, to remove this mark, please register this software.

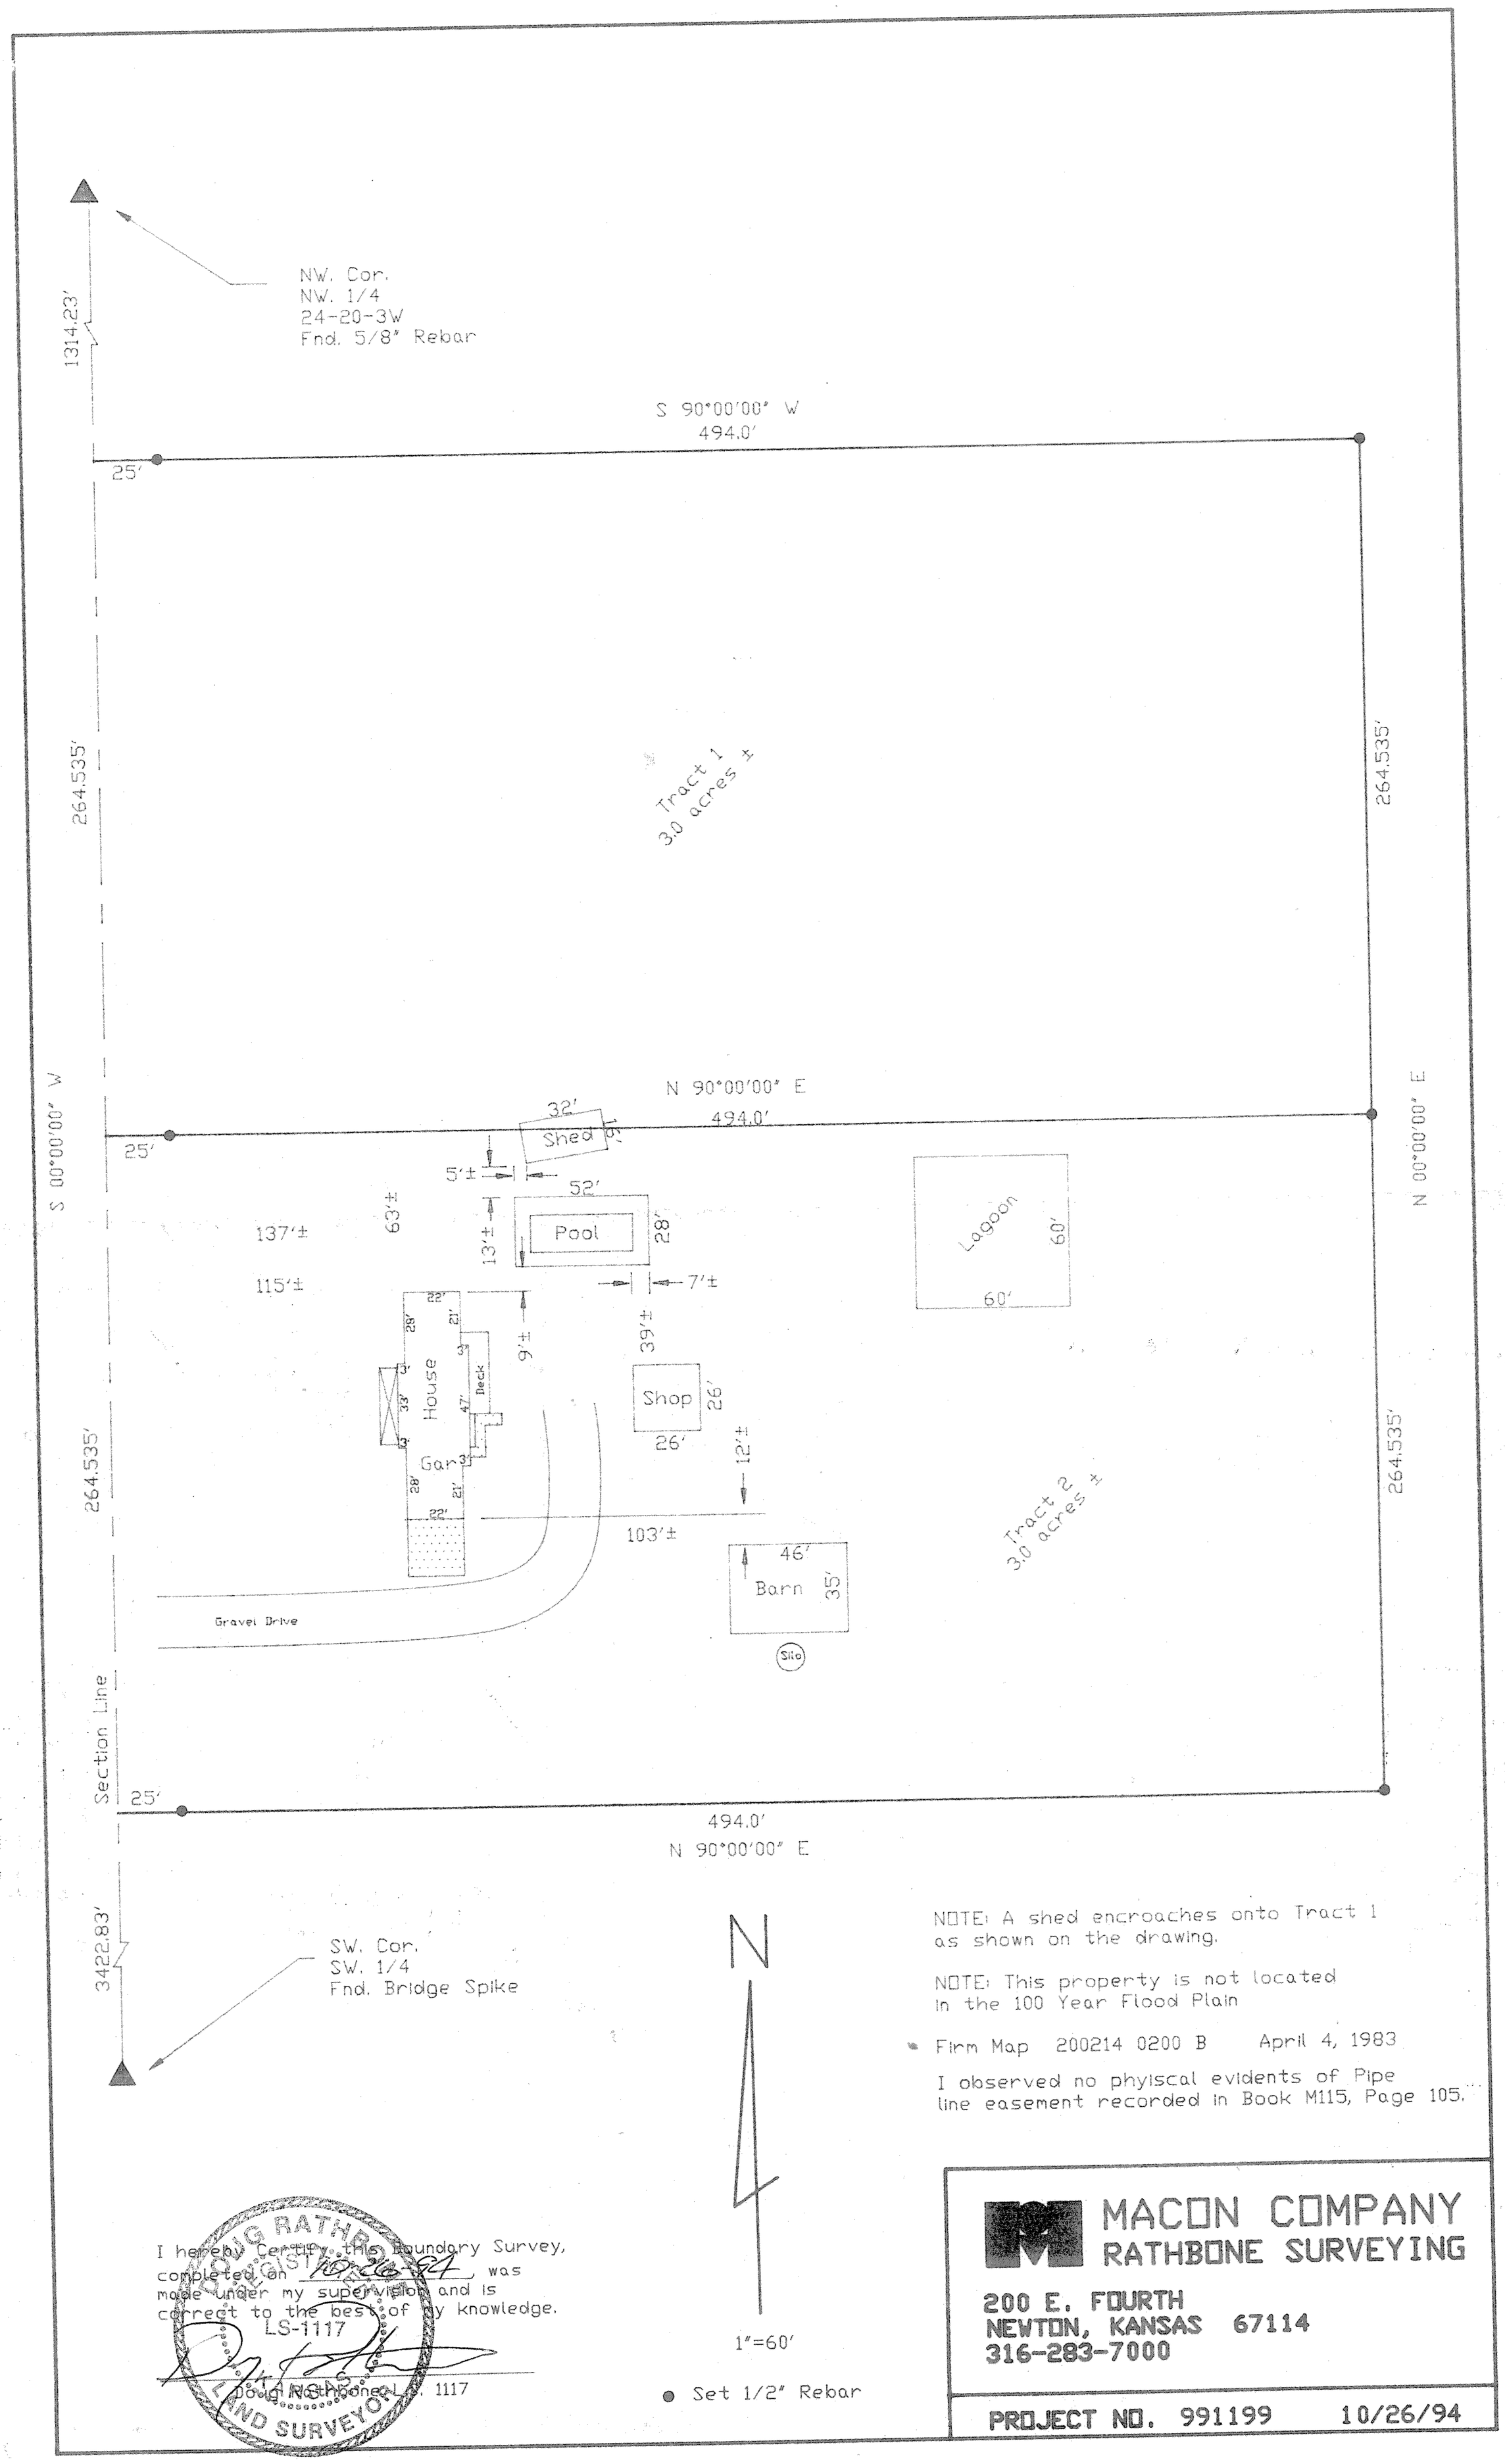

NOTE: A shed encroaches onto Tract 1 as shown on the drawing.

NOTE: This property is not located in the 100 Year Flood Plain

Firm Map 200214 0200 B April 4, 1983

I observed no phyiscal evidents of Pipe line easement recorded in Book M115, Page 105.

I hereby Certify this Boundary Survey, completed on 10-26-94 was made under my supervision and is correct to the best of my knowledge.

LS-1117

Doug Rathbone L.S. 1117

DOUG RATHBONE REGISTERED LS-1117 KANSAS LAND SURVEYOR

MACON COMPANY
RATHBONE SURVEYING

200 E. FOURTH
NEWTON, KANSAS 67114
316-283-7000

PROJECT NO. 991199 10/26/94