http://www.adultpdf.com
Created by TIFF To PDF trial version, to remove this mark, please register this software.

SURVEY OF A TRACT OF LAND IN THE SE 1/4 SECTION 26, T20S, R3W MC PHERSON, KANSAS

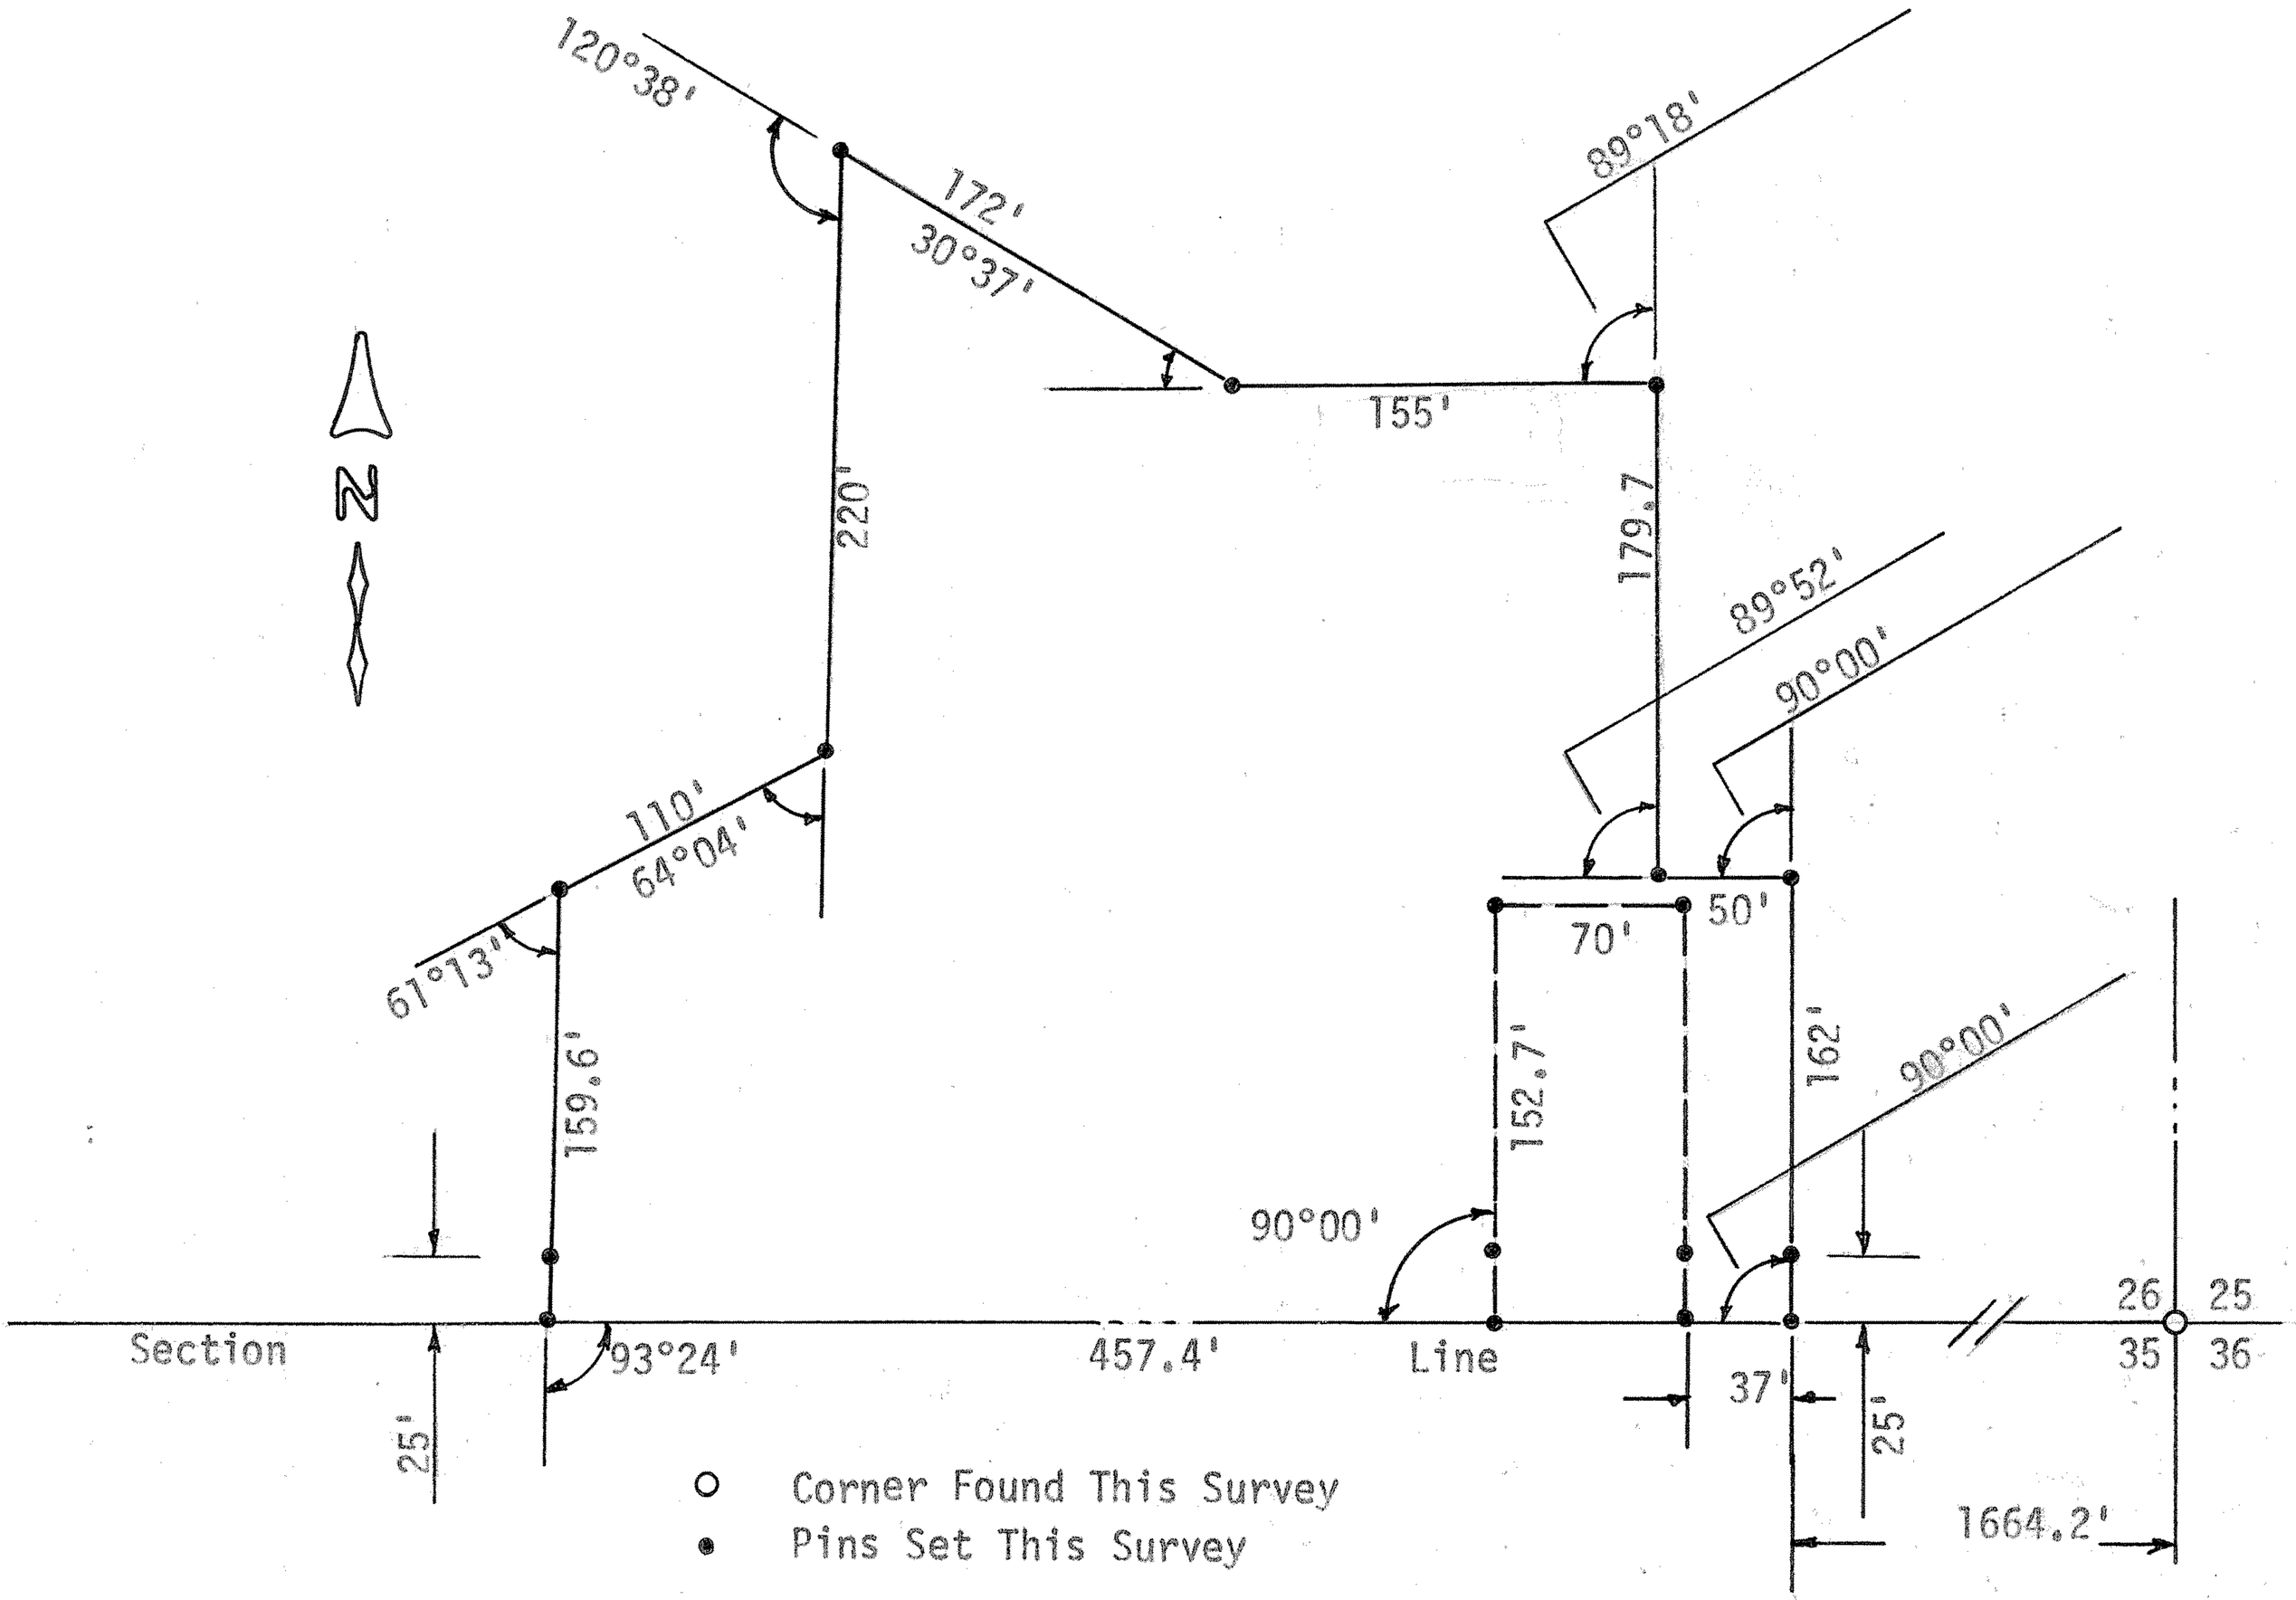

State of Kansas)
County of McPherson) SS

I, F. R. Rankin, County Engineer of McPherson County, Kansas, do hereby certify that under my supervision a survey was made in the SE 1/4 Section 26, T20S, R3W of the 6th P.M. and described as follows:

Commencing at the SE corner of said SE 1/4; thence West on the South line of said SE 1/4 1664.2 feet to a point of beginning; thence North with a Def. Angle of 90°00' to the right, a distance of 162 feet; thence West with a Def. Angle of 90°00' to the left, a distance of 50 feet; thence North with a Def. angle of 89°52' to the right, a distance 179.7 feet; thence West with a def. angle of 89°18' to the left, a distance of 155 feet; thence Westerly with a def. angle of 30°37' to the right, a distance of 172 feet; thence South with a def. angle of 120°38' to the left, a distance of 220 feet; thence Westerly with a def. angle of 64°04' to the right, a distance of 110 feet; thence Southerly with a def. angle of 61°13' to the left, a distance of 159.6 feet to the South of said SE 1/4; thence East along said line 457.4 feet to the place of beginning. The land herein described contains 3.13 acres more or less which includes the 0.24 acre tract around the house. The above plat is a true exhibit of said survey as far as it is known to me.

Survey requested by Marjean Zerger

Signed this 9 day of November, 1973

F. R. Rankin, P. E.
Administrator of P.W. & Co. Engr.
McPherson, Kansas

F. R. RANKIN LICENSED 799 KANSAS PROFESSIONAL ENGINEER

MICROFILM