http://www.adultpdf.com
Created by TIFF To PDF trial version, to remove this mark, please register this software

A SURVEY OF A TRACT OF LAND IN THE NE¼ SECTION 31, T20S, R3W

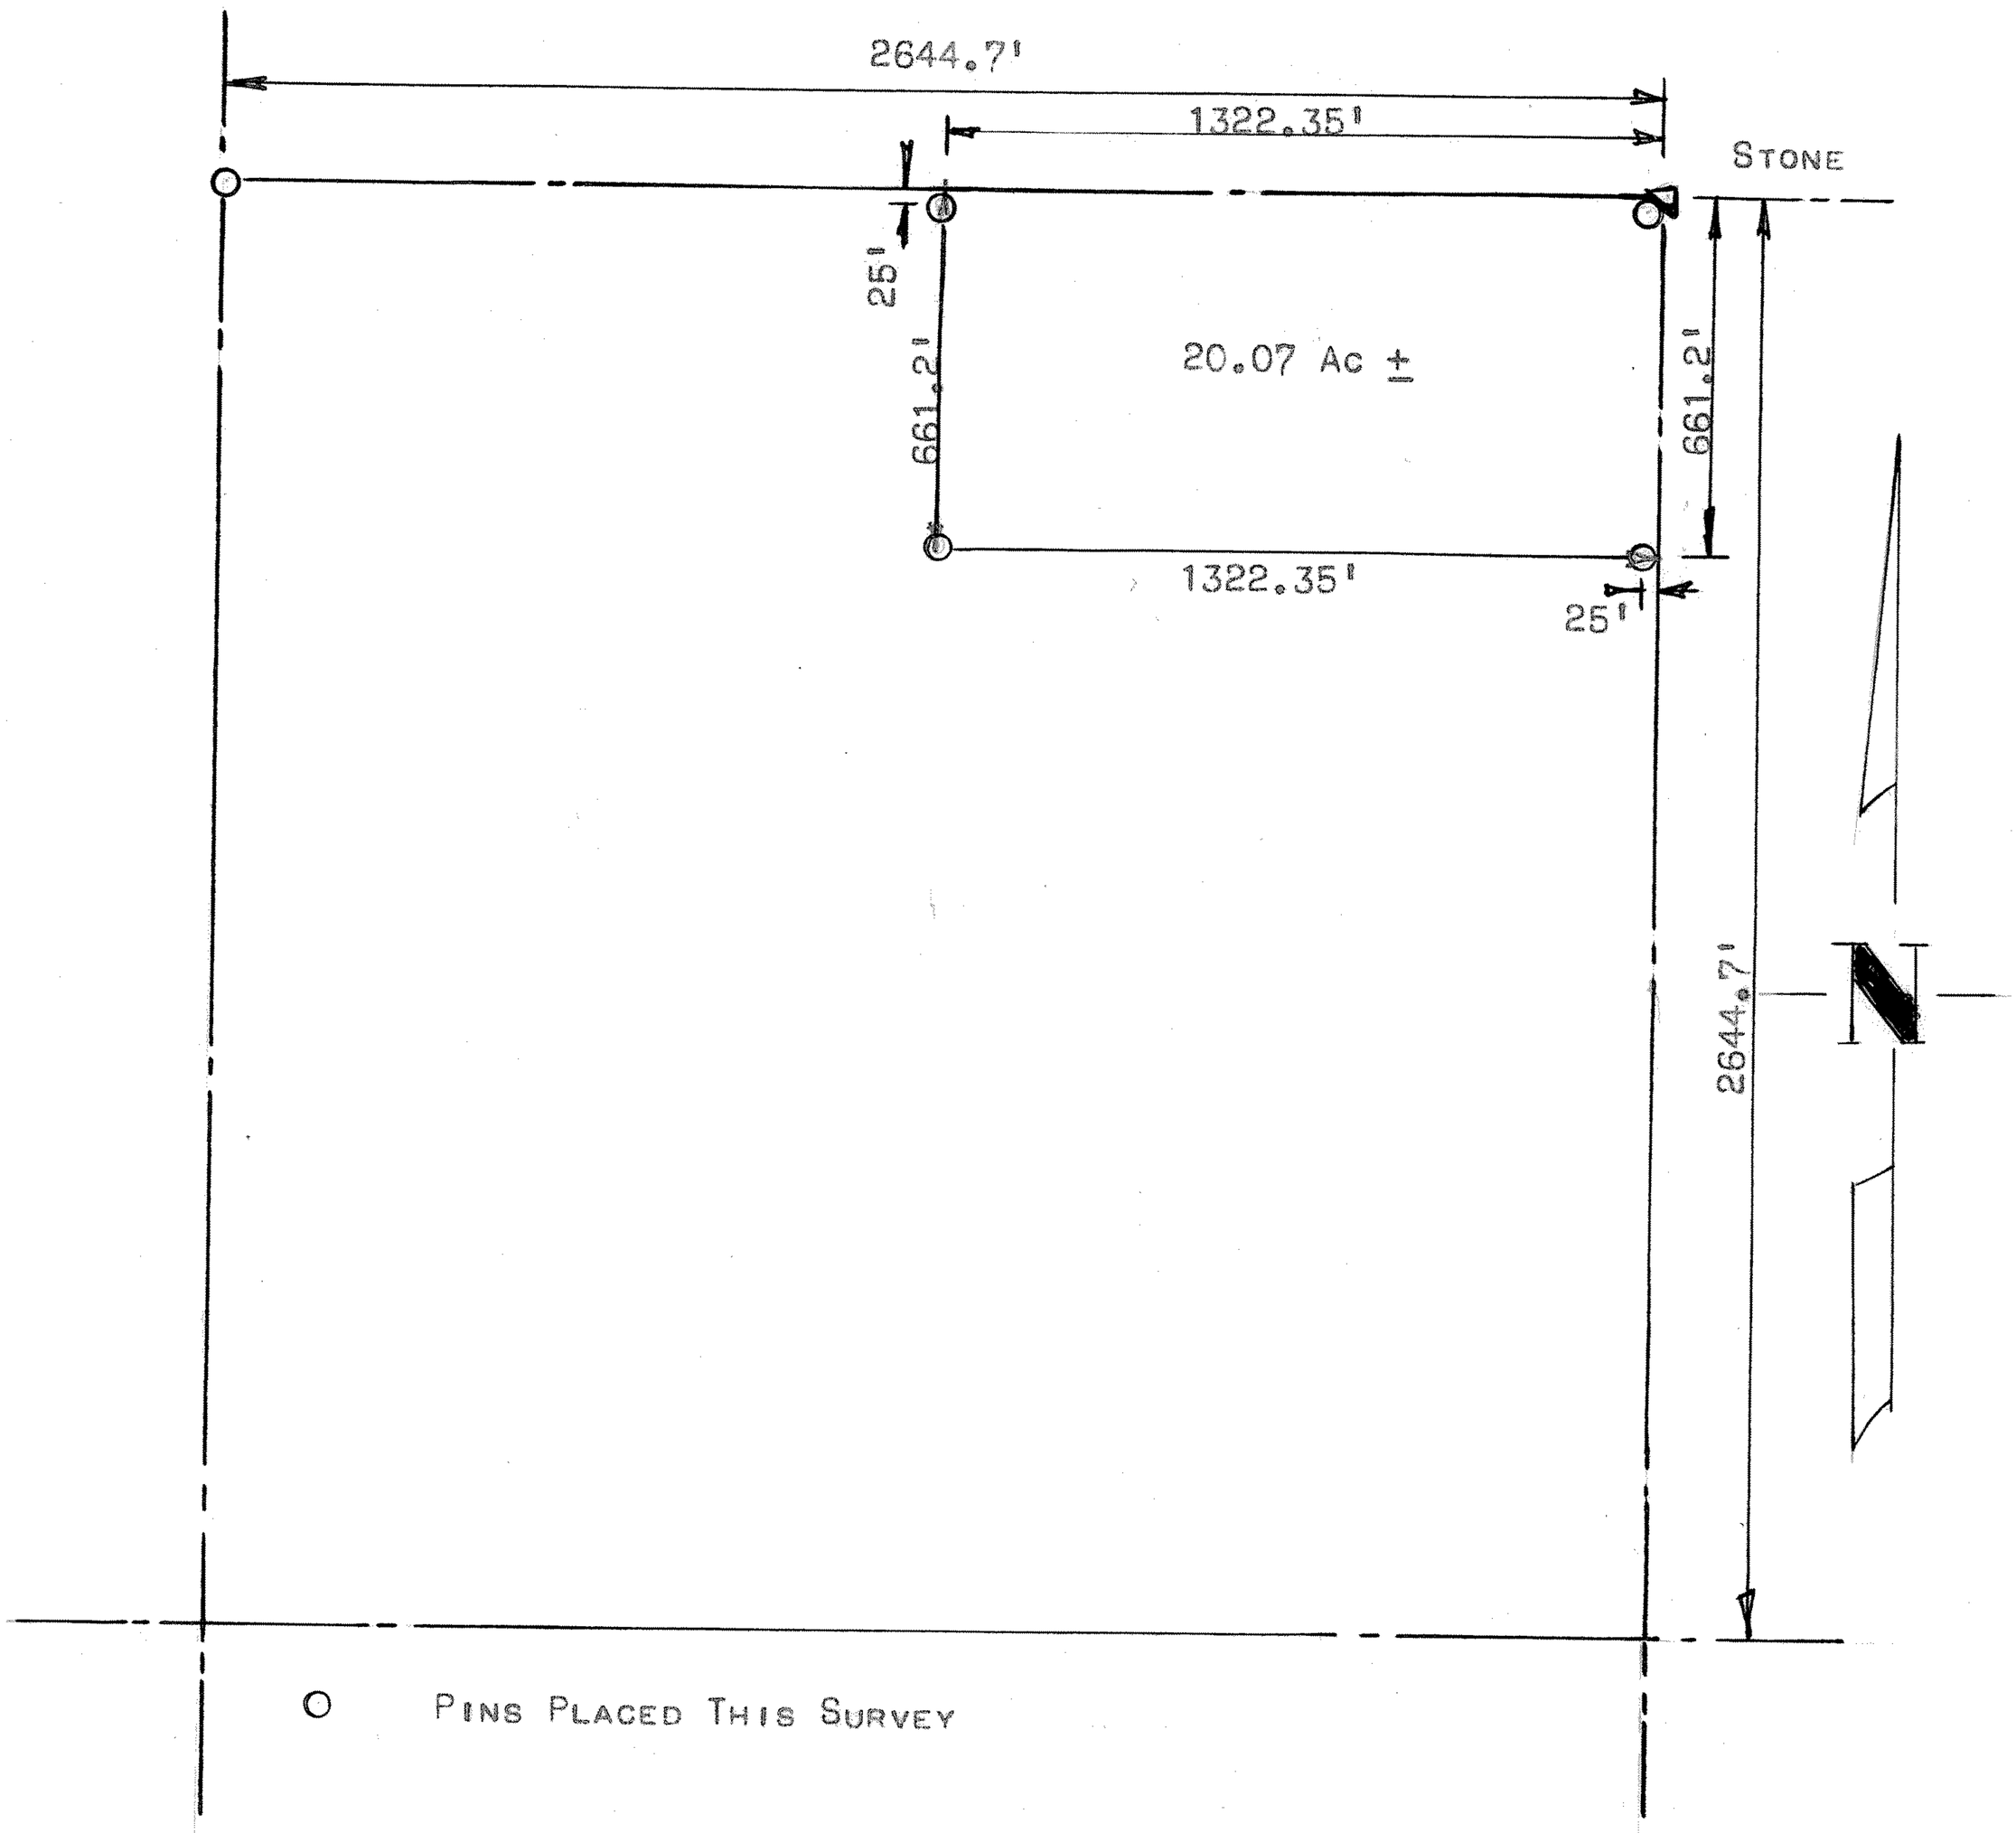

STATE OF KANSAS)
COUNTY OF McPHERSON) SS

I FRANCIS D. WAGNER, COUNTY ENGINEER OF McPHERSON COUNTY, KANSAS DO HEREBY CERTIFY THAT I DID CAUSE TO BE DONE ON THE 16TH DAY OF JANUARY 1958 A SURVEY OF THE FOLLOWING DESCRIBED TRACT OF LAND.

THE NORTH HALF OF THE EAST HALF OF THE NORTH HALF OF THE NORTHEAST QUARTER (N½ E½ N½ NE¼) SECTION 31, T20S, R3W, OF THE 6TH P.M.

AND THAT THE ACCOMPANYING PLAT IS A TRUE EXHIBIT OF SAID SURVEY.

Francis D. Wagner
FRANCIS D. WAGNER
COUNTY ENGINEER
McPHERSON COUNTY

JANUARY 17, 1958

FRANCIS D. WAGNER LICENSED 1273 KANSAS PROFESSIONAL ENGINEER

MICROFILM