http://www.adultpdf.com
Created by TIFF To PDF trial version, to remove this mark, please register this software.

A SURVEY OF A TRACT OF LAND IN THE NW1/4, SECTION 32 T20S, R3W MCPHERSON COUNTY, KANSAS

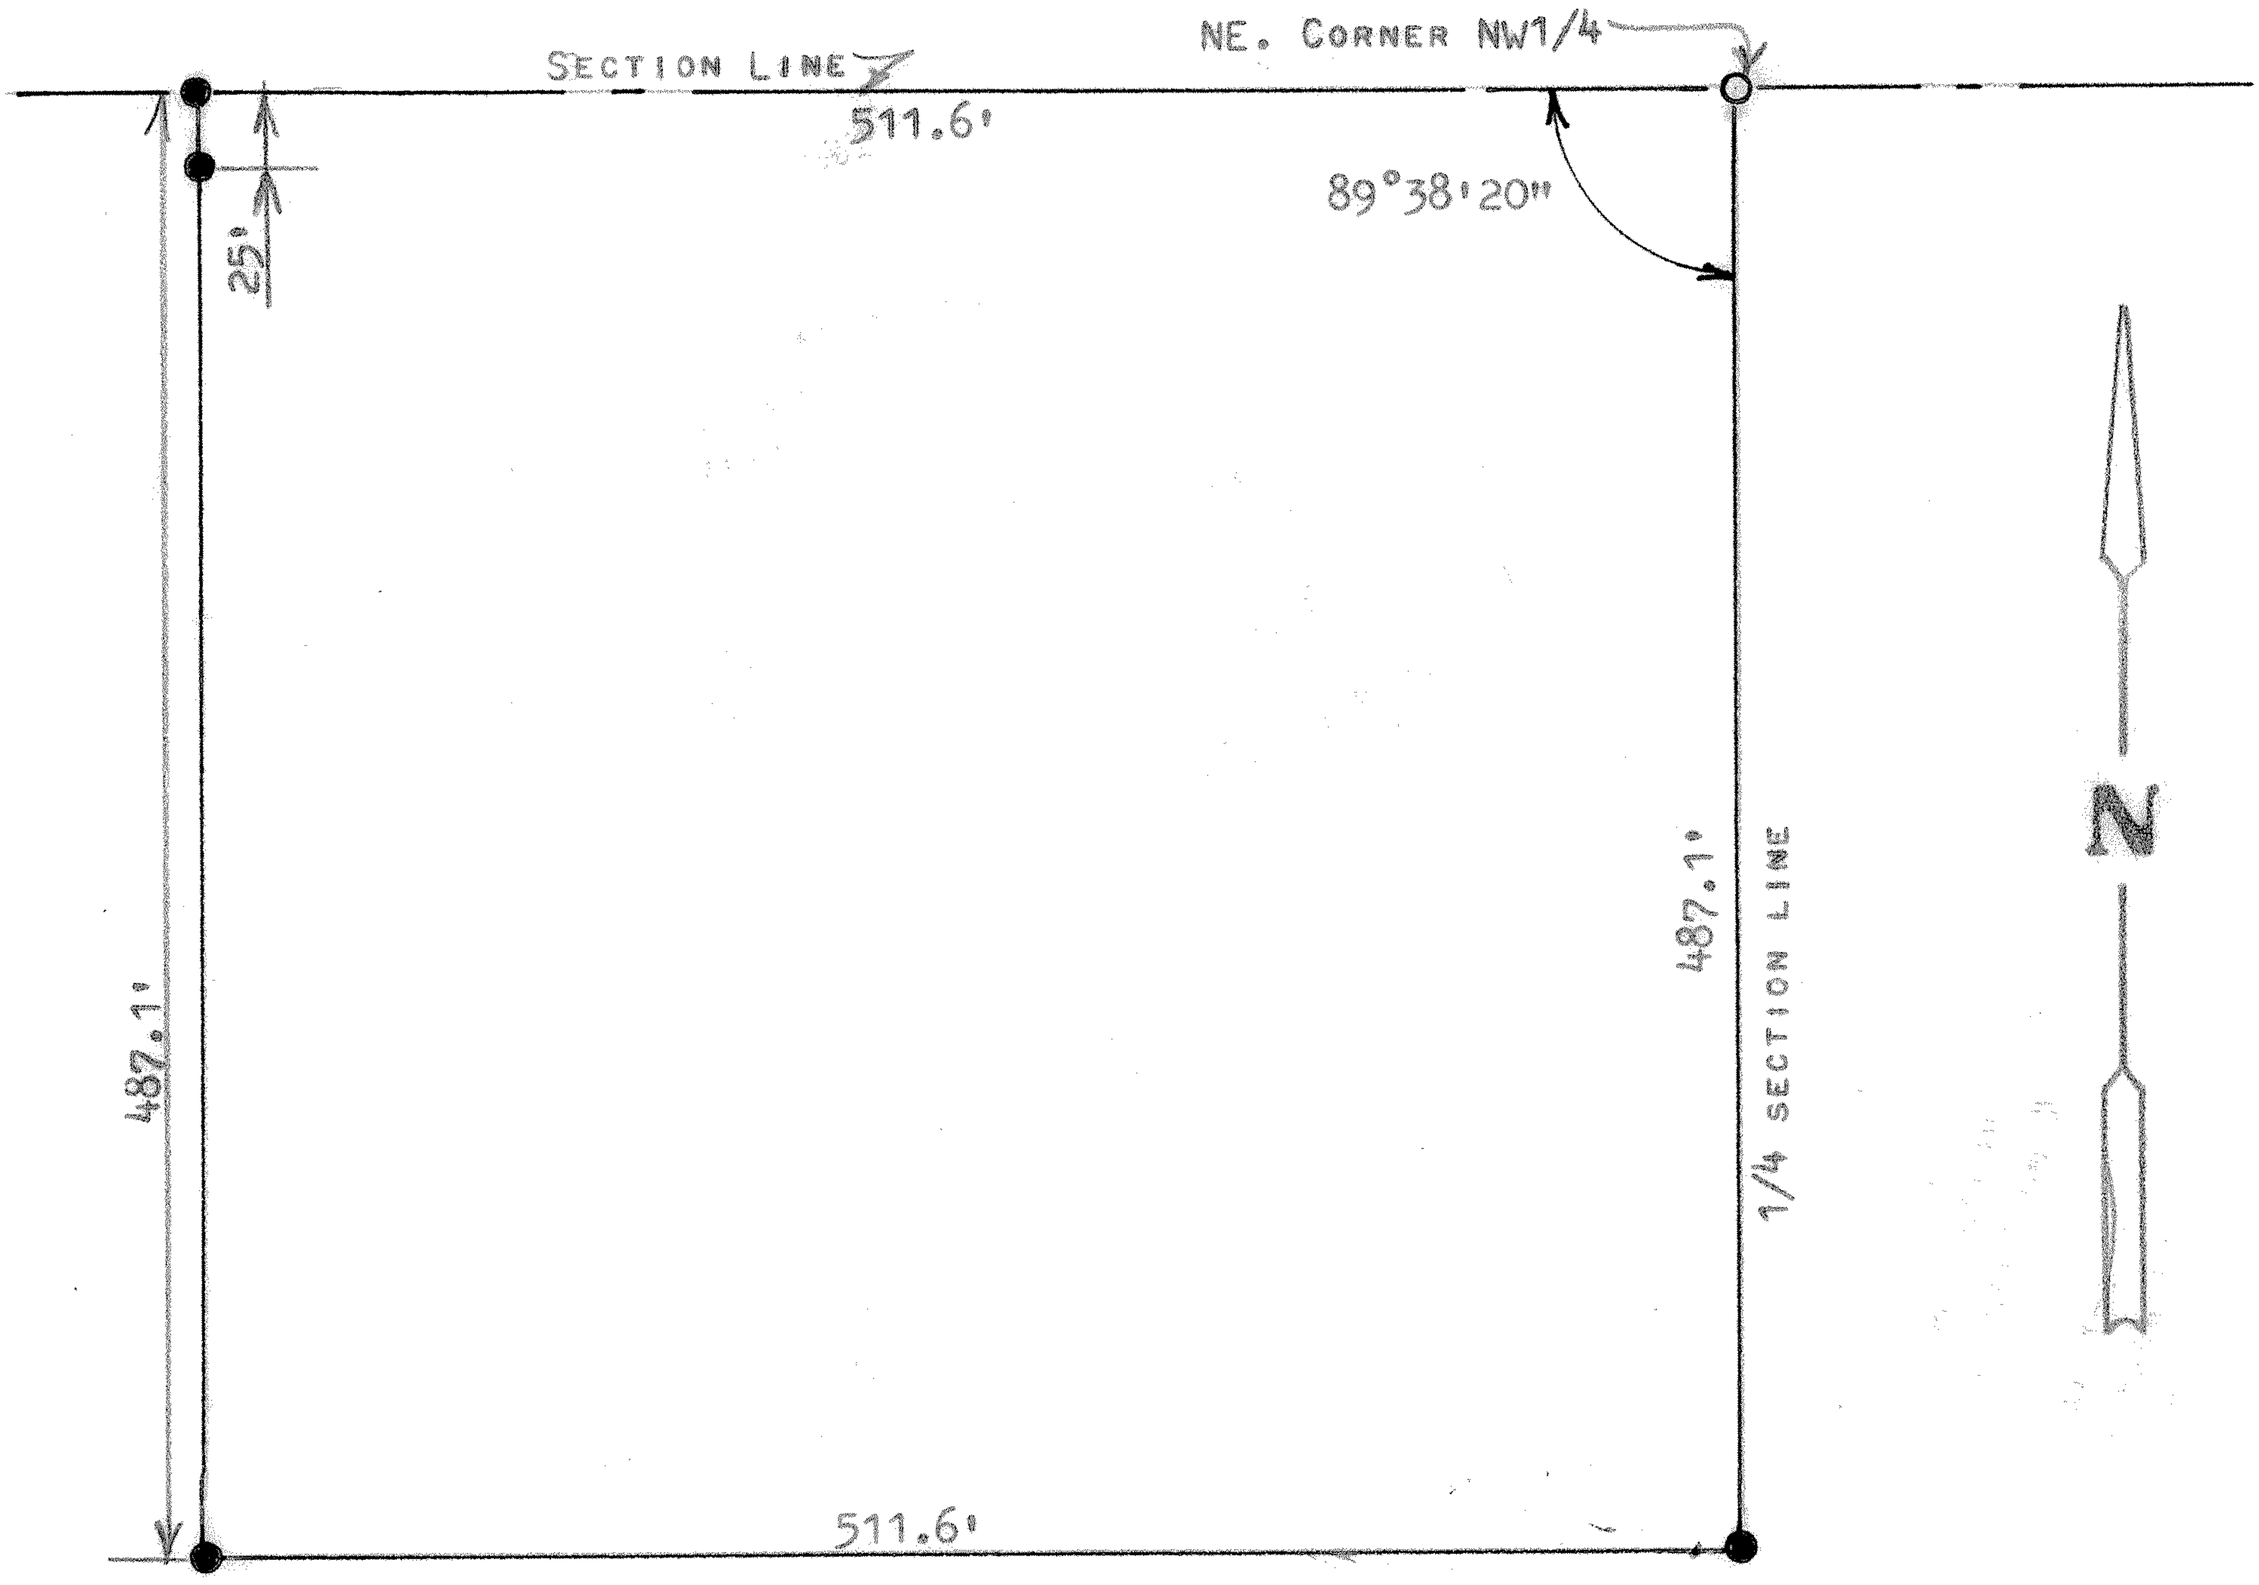

○ PINS FOUND THIS SURVEY

● PINS SET THIS SURVEY

STATE OF KANSAS
COUNTY OF MCPHERSON

I, FRANCIS RANKIN, PROFESSIONAL ENGINEER OF THE STATE OF KANSAS DO HEREBY CERTIFY THAT UNDER MY SUPERVISION A SURVEY WAS MADE OF A TRACT OF LAND IN THE NW1/4, SECTION 32, T20S, R3W OF THE 6TH P.M AND DESCRIBED AS FOLLOWS:
BEGINNING AT THE NE CORNER OF THE SAID NW1/4, SECTION 32, T20S, R3W; THENCE SOUTH ON 1/4 SECTION LINE 487.1 FEET; THENCE WEST 511.6 FEET; THENCE NORTH TO SECTION LINE 487.1 FEET; THENCE EAST ON SECTION LINE 511.6 FEET AND TO PLACE OF BEGINNING, SAID TRACT OF LAND CONTAINS 5.7 ACRES MORE OR LESS, AND THAT THE ACCOMPANYING PLAT IS A TRUE EXHIBIT OF SAID SURVEY AS FAR AS IT IS KNOWN TO ME.

SURVEY CALLED FOR BY BENJ J. STUCKY

SIGNED THIS 27 DAY OF NOVEMBER, 1972

F. R. Rankin
FRANCIS RANKIN
PROFESSIONAL ENGINEER
McPHERSON, KANSAS

PROFESSIONAL ENGINEER
F. R. RANKIN
LICENSED
799
STATE OF KANSAS

MICROFILM