http://www.adultpdf.com
Created by TIFF To PDF trial version, to remove this mark, please register this software.

A TRACT OF LAND IN THE SW 1/4 NE 1/4
SECTION 36, TWP. 20S, RGE. 3W
MC PHERSON, KANSAS

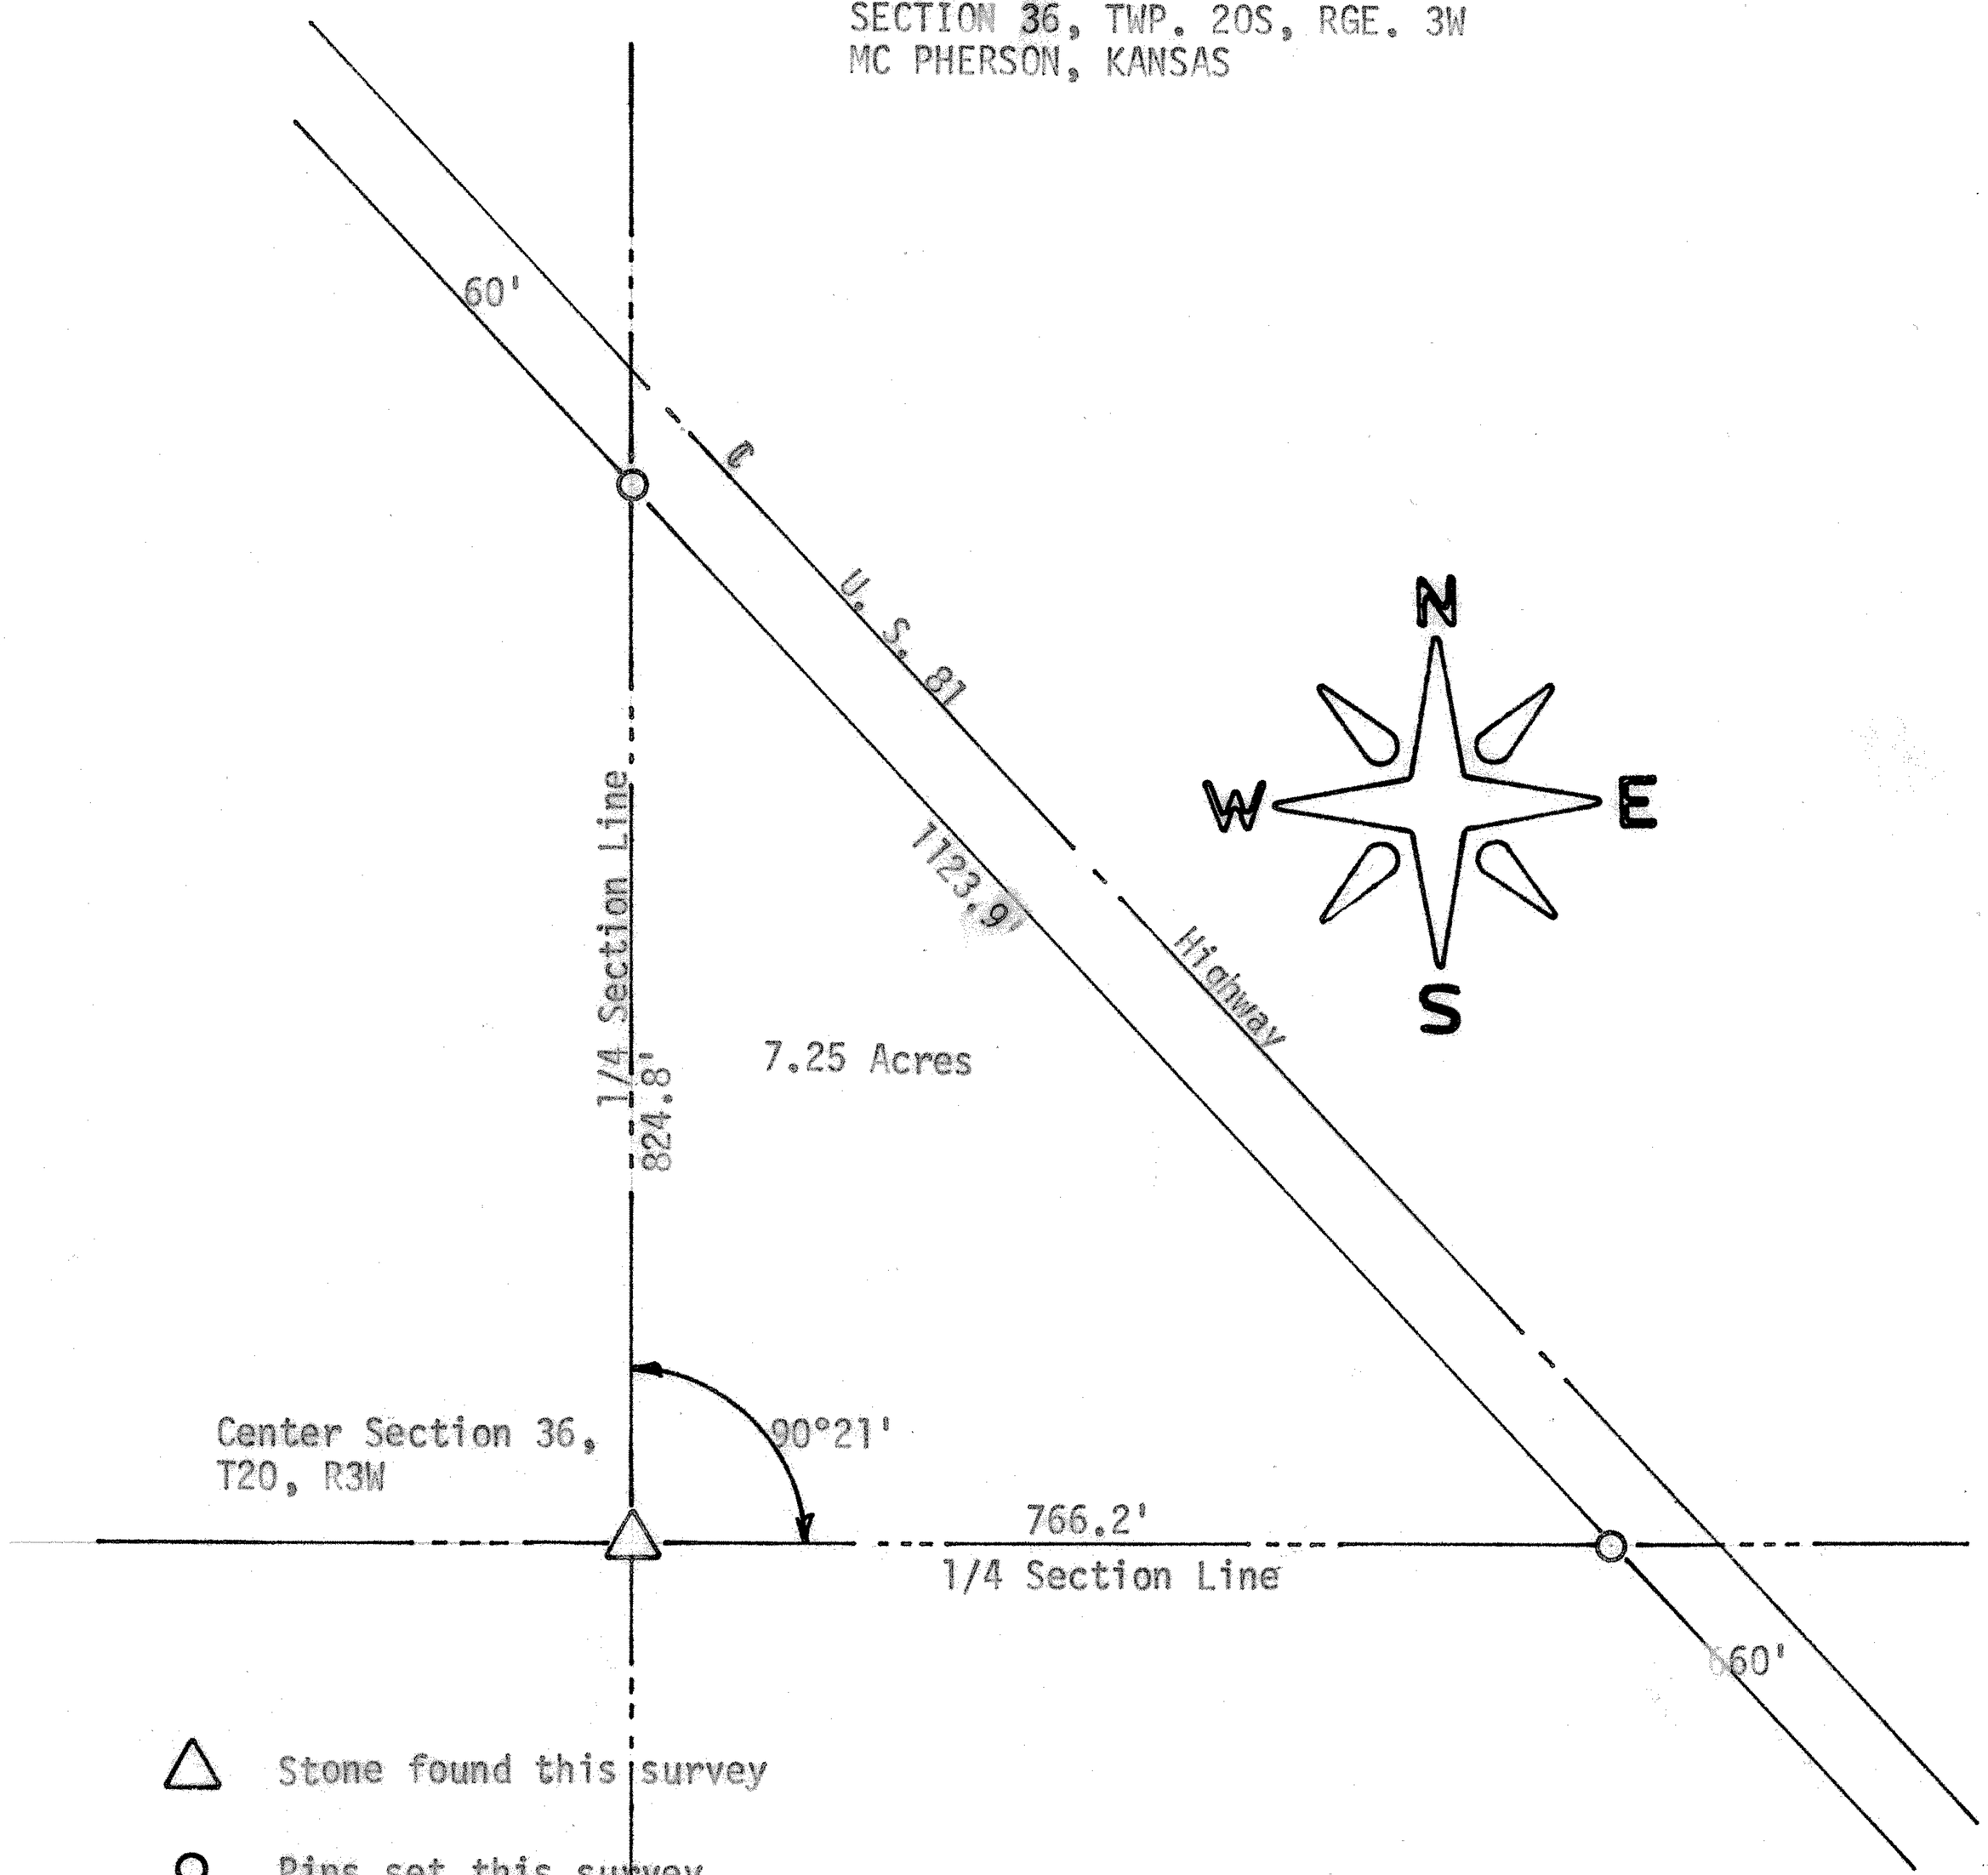

State of Kansas)
County of McPherson) SS

I, F. R. Rankin, County Engineer of McPherson, Kansas, do hereby certify that under my supervision a survey was made of a tract of land lying South and West of U. S. 81 Highway being in the SW 1/4, NE 1/4, Section 36, T20S, R3W of the 6th P.M. and described as follows: Beginning at the center of said section 36; thence North 824.8 feet to the southerly R/W of U. S. 81; thence Southeasterly along said right of way 1123.9 feet to the south line of the NE 1/4; thence West 766.2 feet to the place of beginning. The land herein described contains 7.25 acres more or less and the above plat is a true exhibit of said survey as far as it is known to me.

Survey called for by Mrs. Jonas Base

Signed this 3 day September, 1971

F. R. Rankin, P. E.
County Engineer
McPherson, Kansas

F. R. RANKIN
LICENSED
799
KANSAS
PROFESSIONAL ENGINEER

MICROFILM