http://www.adultpdf.com
Created by TIFF To PDF trial version, to remove this mark, please register this software.

A SURVEY OF A TRACT OF LAND IN THE NE1/4, SECTION 36, T20S R3W MCPHERSON COUNTY, KANSAS

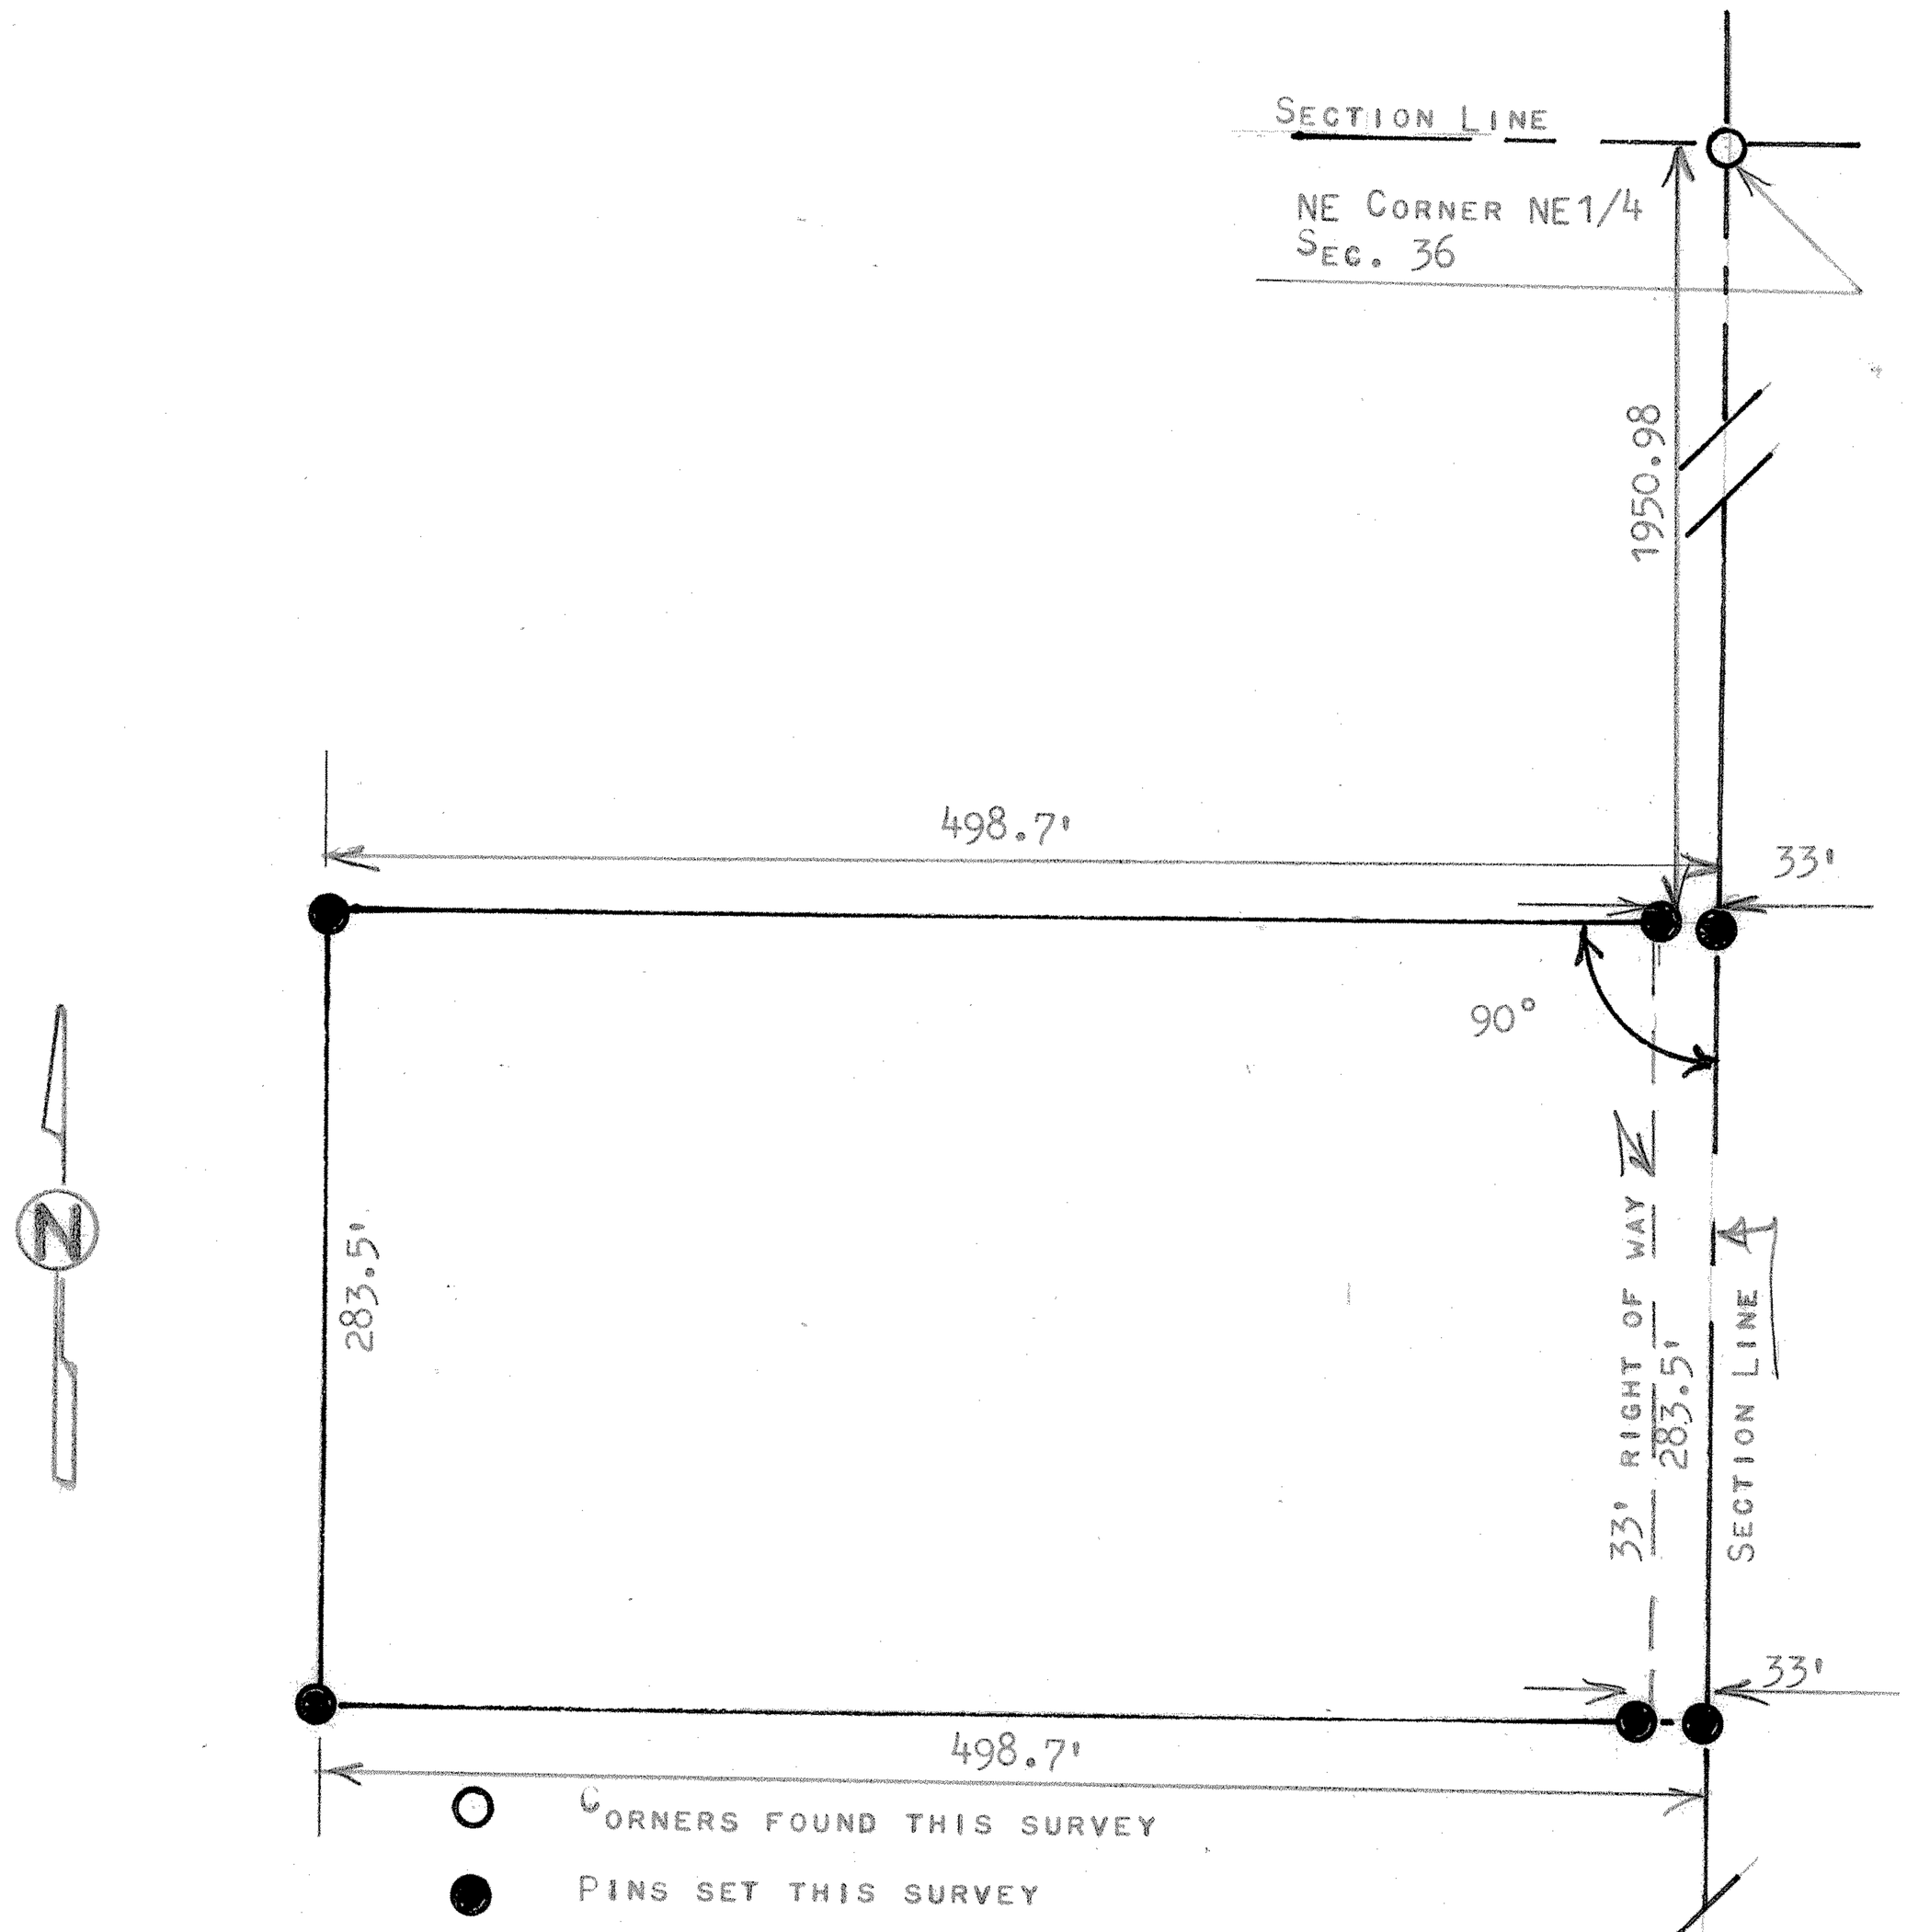

STATE OF KANSAS) SS
COUNTY OF MCPHERSON)

I, MELVIN FERGUSON, PROFESSIONAL ENGINEER OF THE STATE OF KANSAS DO HEREBY CERTIFY THAT UNDER MY SUPERVISION A SURVEY WAS MADE IN THE NE1/4, SECTION 36, T20S, R3W, AND DESCRIBED AS FOLLOWS;

BEGINNING 1950.98 FEET SOUTH OF THE NE CORNER OF THE NE1/4, SAID SECTION 36, T20S R3W OF THE 6TH P.M.; THENCE WEST RIGHT ANGLE 498.7 FEET; THENCE SOUTH PARALLEL WITH SECTION LINE 283.5 FEET; THENCE EAST TO SECTION LINE 498.7 FEET; THENCE NORTH ON SECTION LINE 283.5 FEET, AND TO THE PLACE OF BEGINNING SAID TRACT OF LAND CONTAINS 3.24 ACRES MORE OR LESS, AND THAT THE ACCOMPANYING PLAT IS A TRUE EXHIBIT OF SAID SURVEY AS FAR AS IT IS KNOWN TO ME.

SURVEY CALLED FOR BY WARREN KAUFMAN

SIGNED THIS 15th DAY OF SEPTEMBER, 1981

Melvin Ferguson

MELVIN FERGUSON
PROFESSIONAL ENGINEER
MCPHERSON, KANSAS

MELVIN N. FERGUSON LICENSED 6772 KANSAS PROFESSIONAL ENGINEER