http://www.adultpdf.com
Created by TIFF To PDF trial version, to remove this mark, please register this software.

A SURVEY OF A TRACT OF LAND IN THE SW 1/4, SECTION 5, T20S-R3W McPHERSON COUNTY, KANSAS

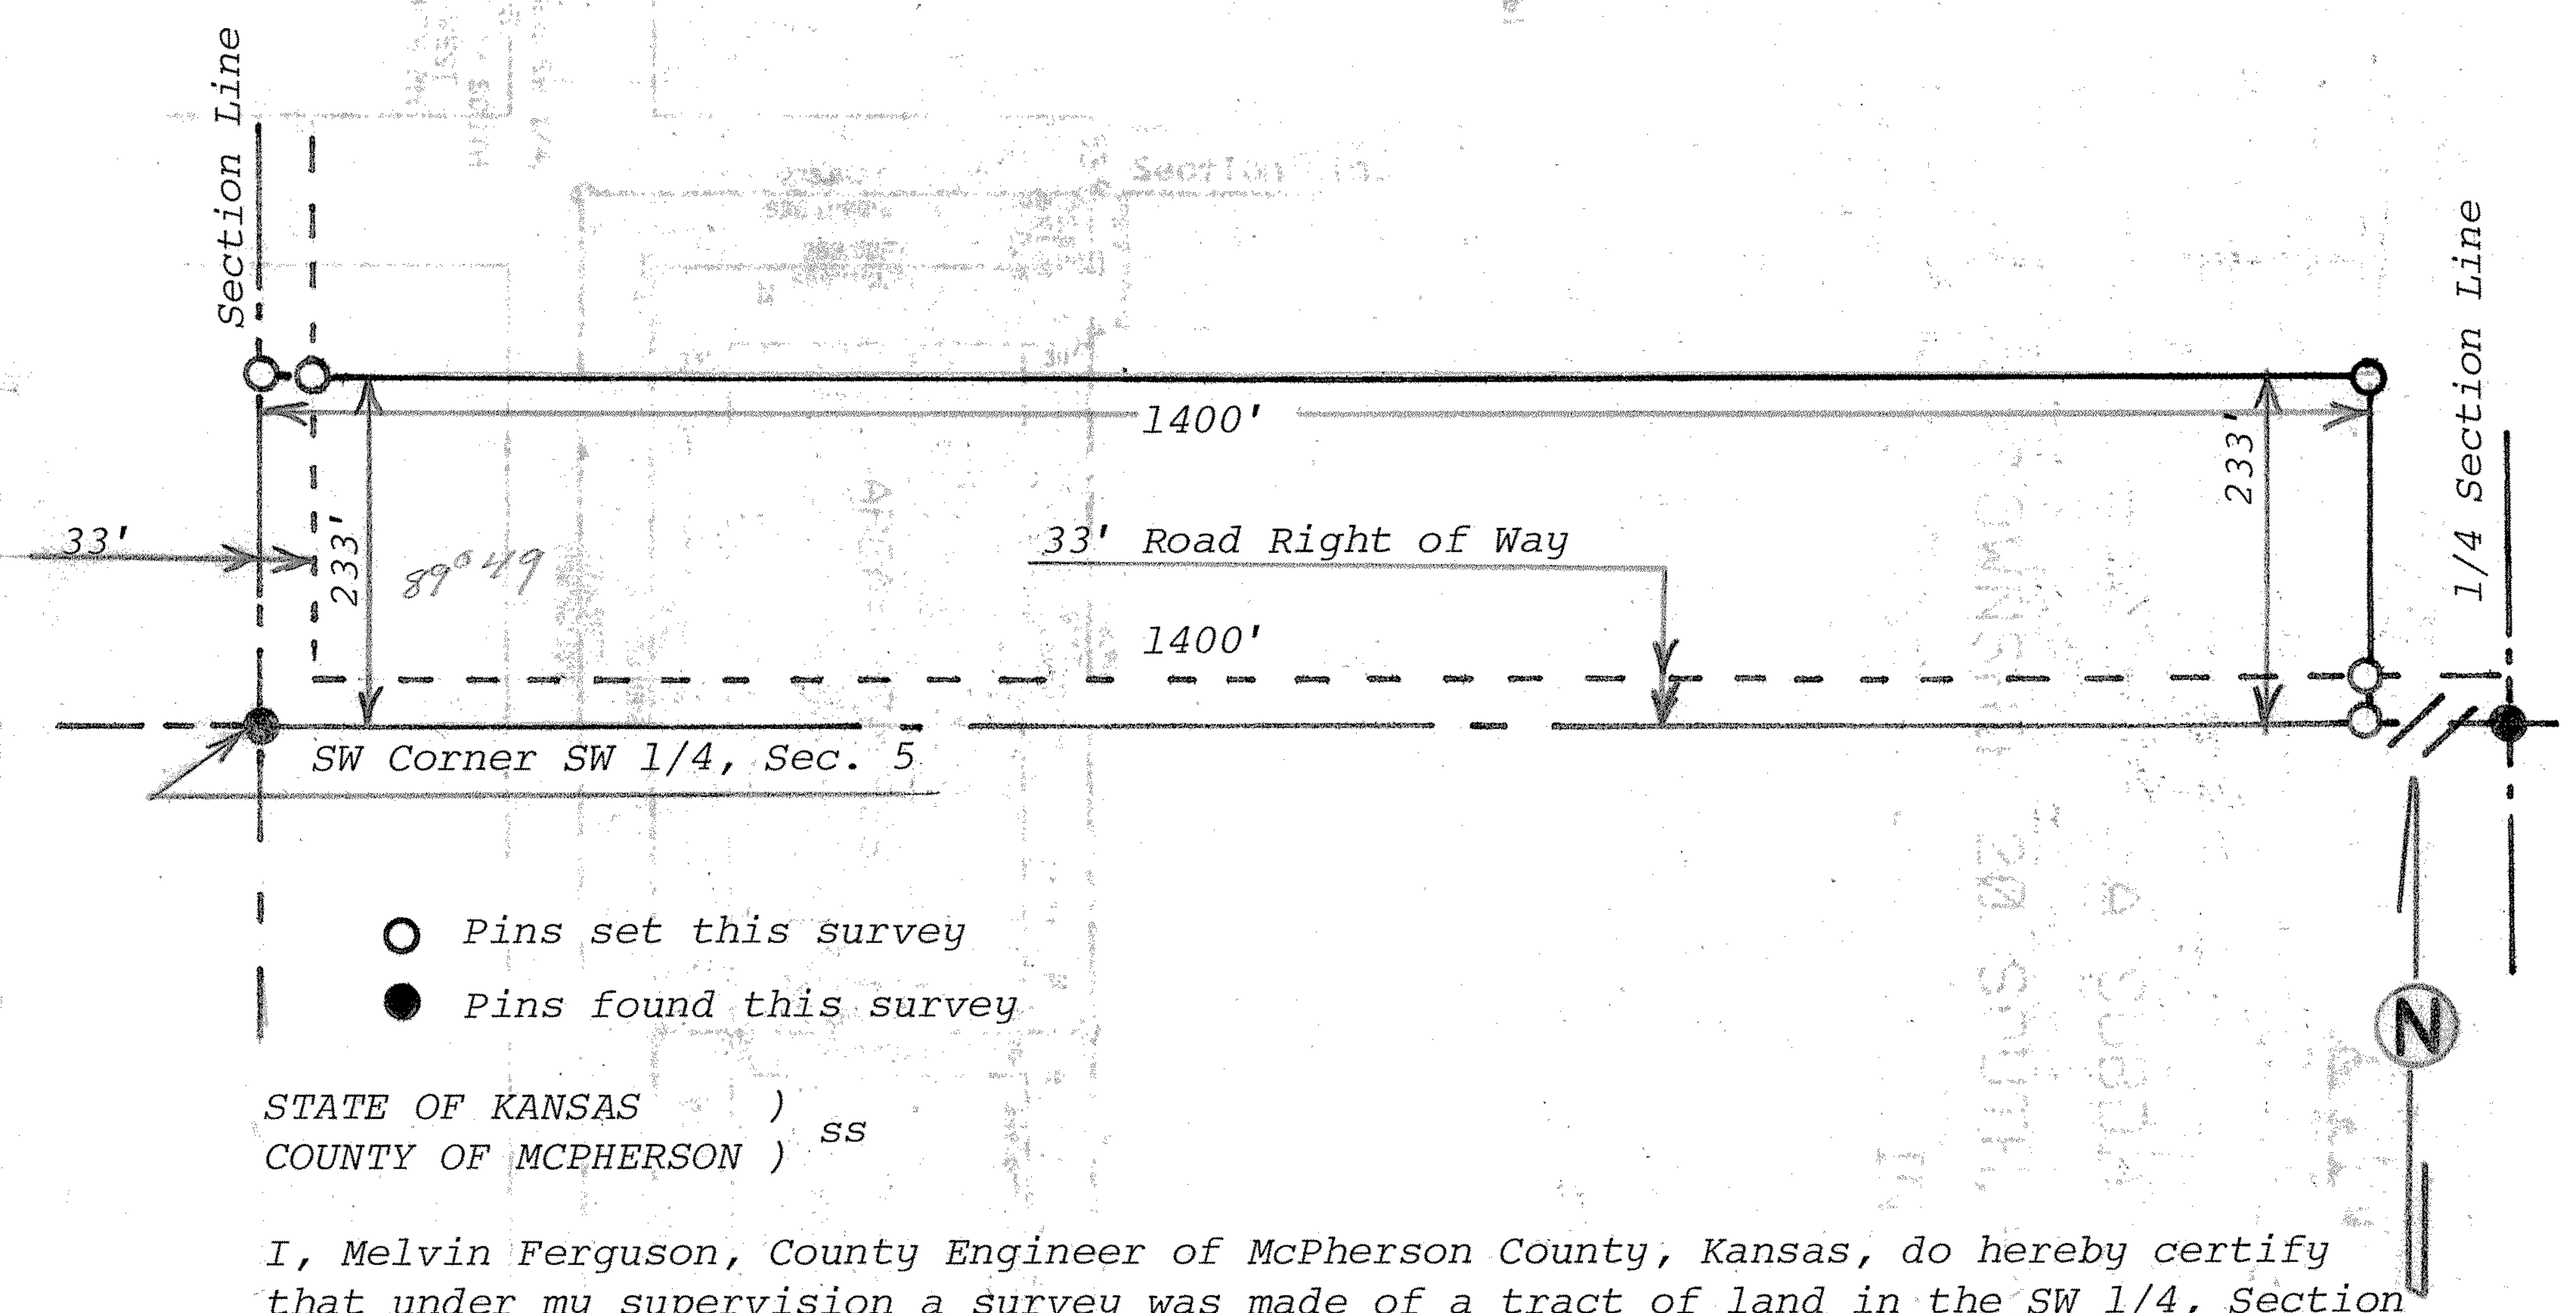

STATE OF KANSAS)
COUNTY OF MCPHERSON) ss

I, Melvin Ferguson, County Engineer of McPherson County, Kansas, do hereby certify that under my supervision a survey was made of a tract of land in the SW 1/4, Section 5, T20S-R3W of the 6th P.M. and described as follows:

Beginning at the SW corner of said SW 1/4, Section 5, T20S-R3W; thence East on section line 1400 feet; thence North parallel with section line 233 feet; thence West parallel with section line 1400 feet; thence South on section line 233 feet and to place of beginning. Said tract of land contains 7.49 acres more or less, and that the above plat is a true exhibit of said survey as far as it is known to me.

Survey called for by McPherson Highway Dept.

Signed this 23th day of March, 1979.

Melvin Ferguson
Melvin Ferguson, P.E.
County Engineer
McPherson, Kansas

MELVIN V. FERGUSON
LICENSED
6772
KANSAS
PROFESSIONAL ENGINEER

MICROFILM