http://www.adultpdf.com
Created by Thum to PDF trial version, to remove this mark, please register this software.

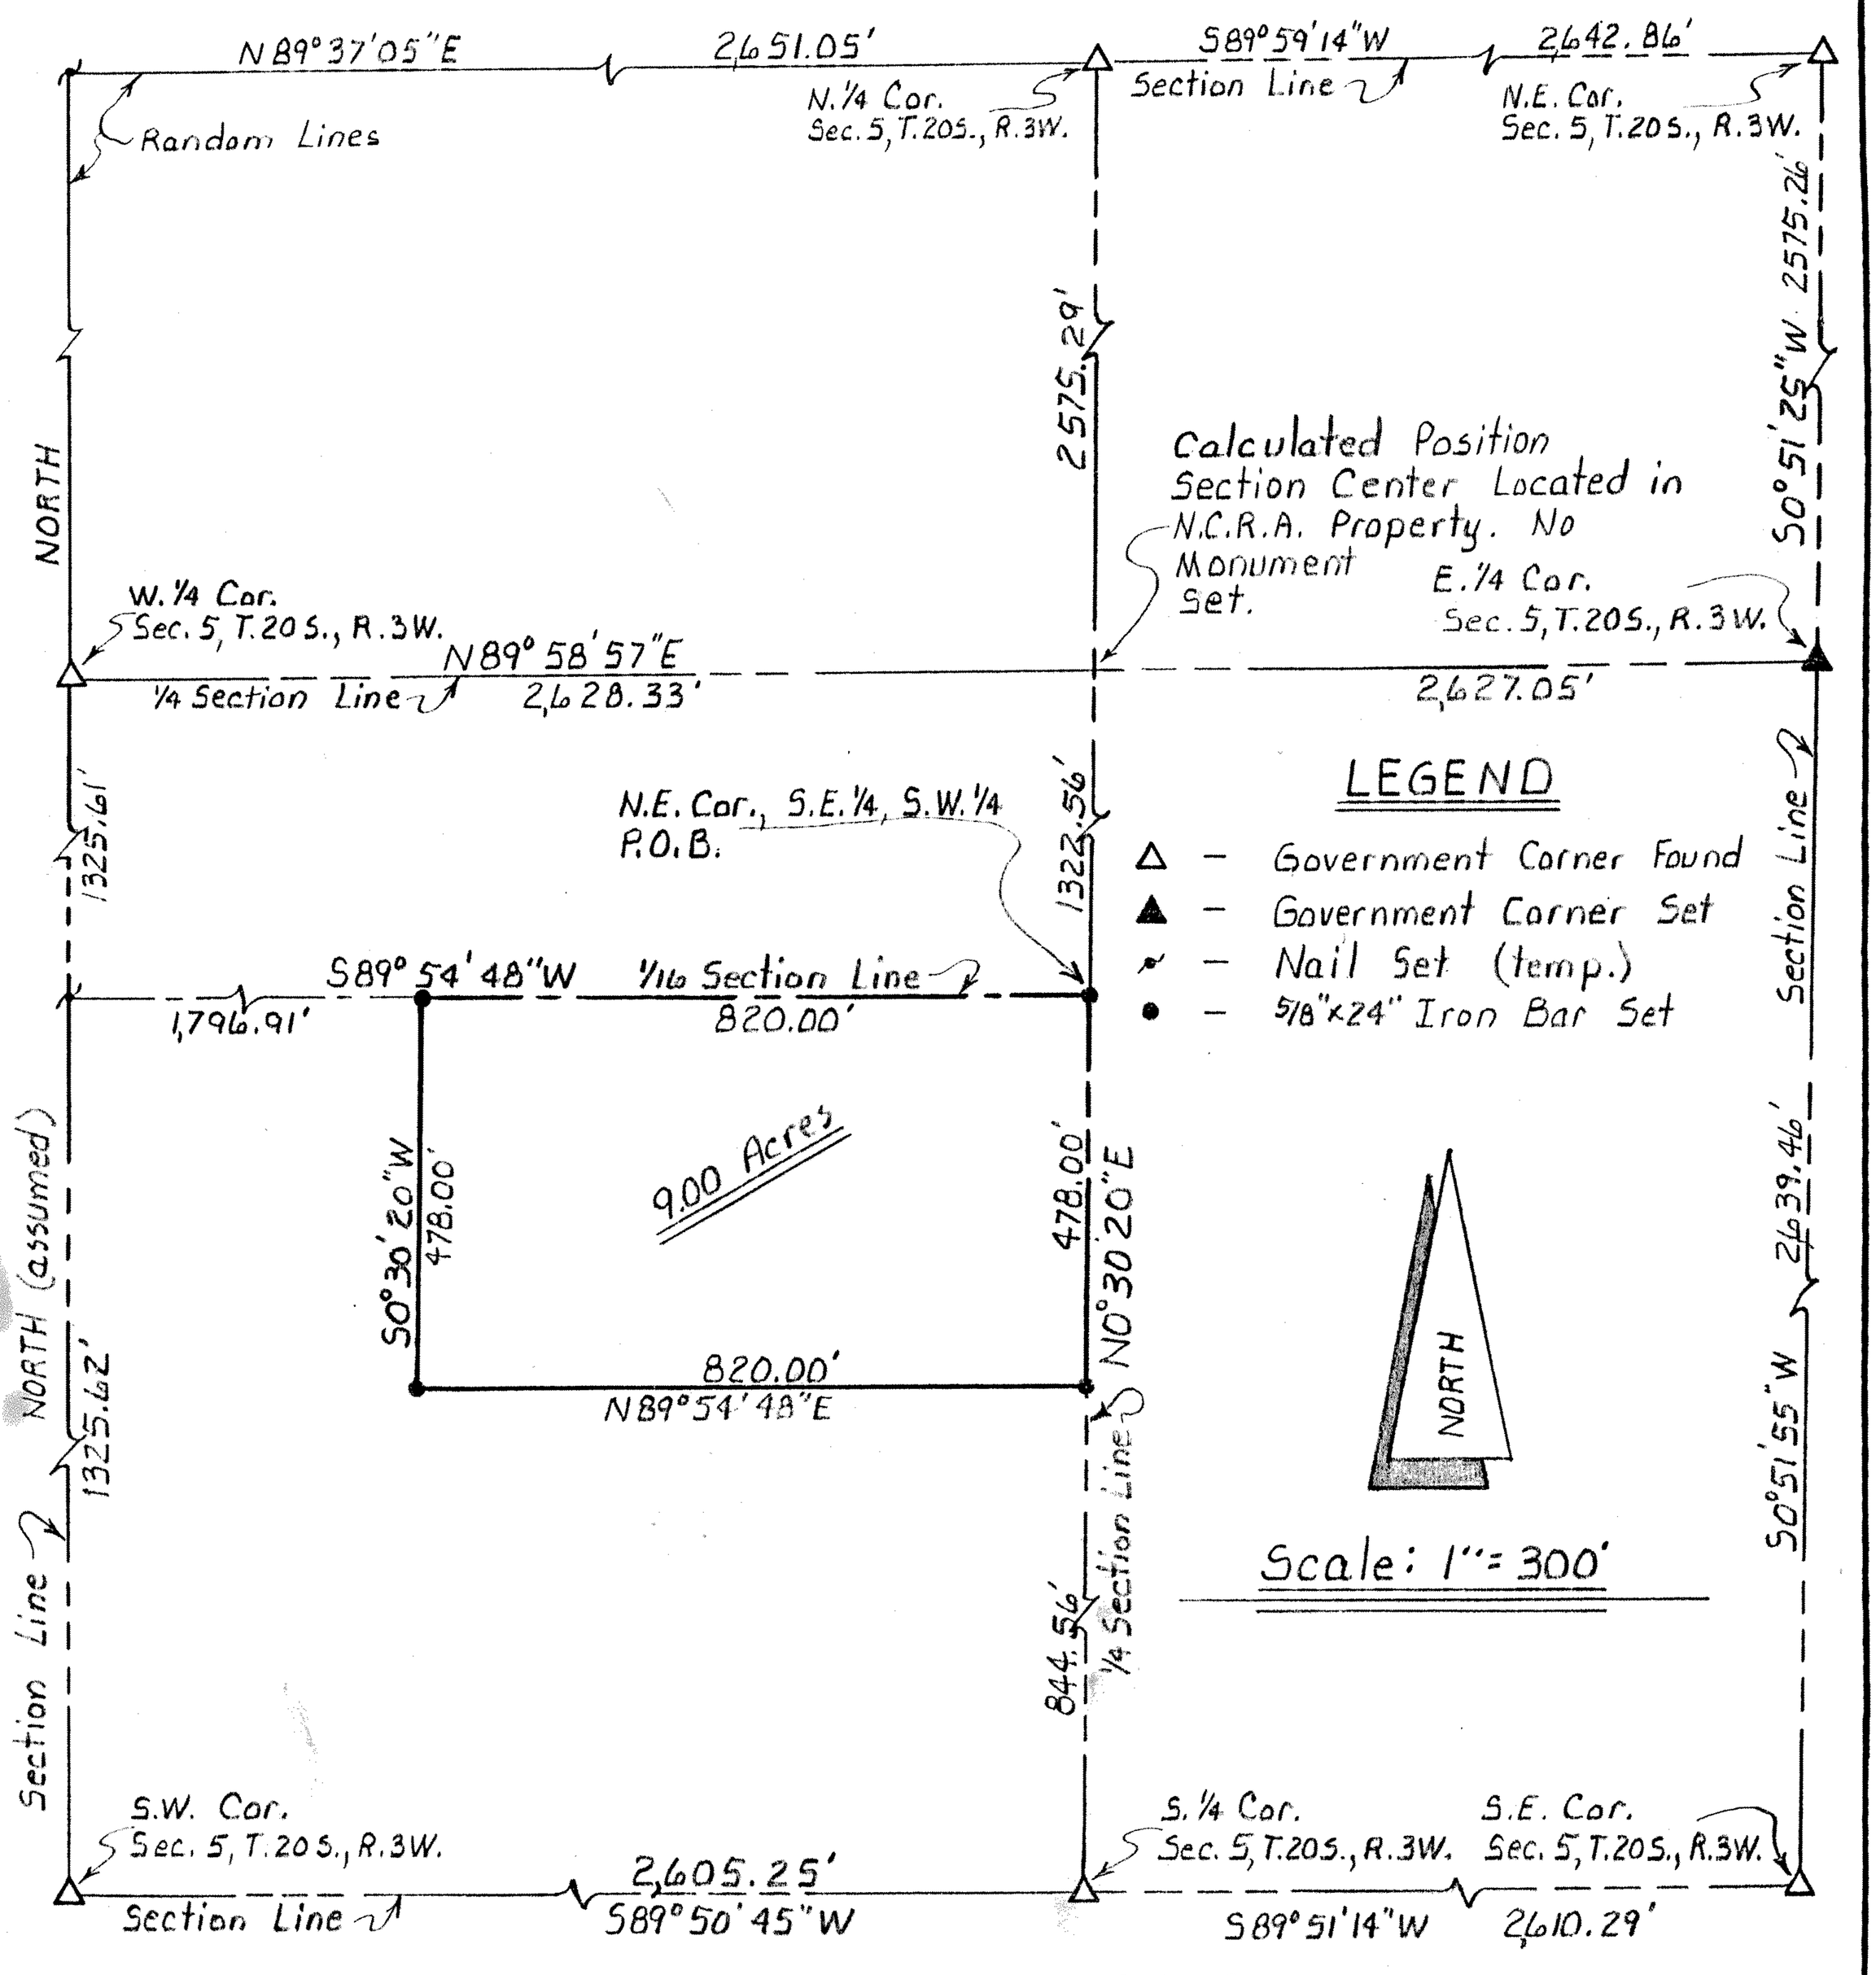

I hereby certify that the above is a true and correct plat of a survey made of the property described herein.

Survey For: Jayhawk Pipeline Co.

Registered Kansas Land Surveyor

DESCRIPTION

A tract of land in the Southeast Quarter (S.E.$\frac{1}{4}$) of the Southwest Quarter (S.W.$\frac{1}{4}$) of Section 5, Township 20 South, Range 3 West of the 6th P.M., McPherson County, Kansas; Beginning at the Northeast corner of the S.E.$\frac{1}{4}$ of said S.W.$\frac{1}{4}$; thence South 89 degrees 54 minutes 48 seconds West along the North line of the S.E.$\frac{1}{4}$ of said S.W.$\frac{1}{4}$ a distance of 820.00 feet; thence South 00 degrees 30 minutes 20 seconds West, parallel with the East line of the S.E.$\frac{1}{4}$ of said S.W.$\frac{1}{4}$, a distance of 478.00 feet; thence North 89 degrees 54 minutes 48 seconds East, parallel with the North line of the S.E.$\frac{1}{4}$ of said S.W.$\frac{1}{4}$, a distance of 820.00 feet to a point on the East line of the S.E.$\frac{1}{4}$ of said S.W.$\frac{1}{4}$; thence North 00 degrees 30 minutes 20 seconds East along the East line of the S.E.$\frac{1}{4}$ of said S.W.$\frac{1}{4}$ a distance of 478.00 feet to the place of beginning. Containing 9.00 acres subject to any easements of record.

CHARLES ERNEST STACY REGISTERED LS-68 KANSAS LAND SURVEYOR

State: Kansas	County: McPherson	Proj. # 85-31	Date: 31 May, 1985