http://www.adultpdf.com
Created by TIFF To PDF trial version, to remove this mark, please register this software.

SURVEY OF TRACT IN THE
SE¼ SECTION 5-T20S-R3W
MCPHERSON COUNTY, KS.

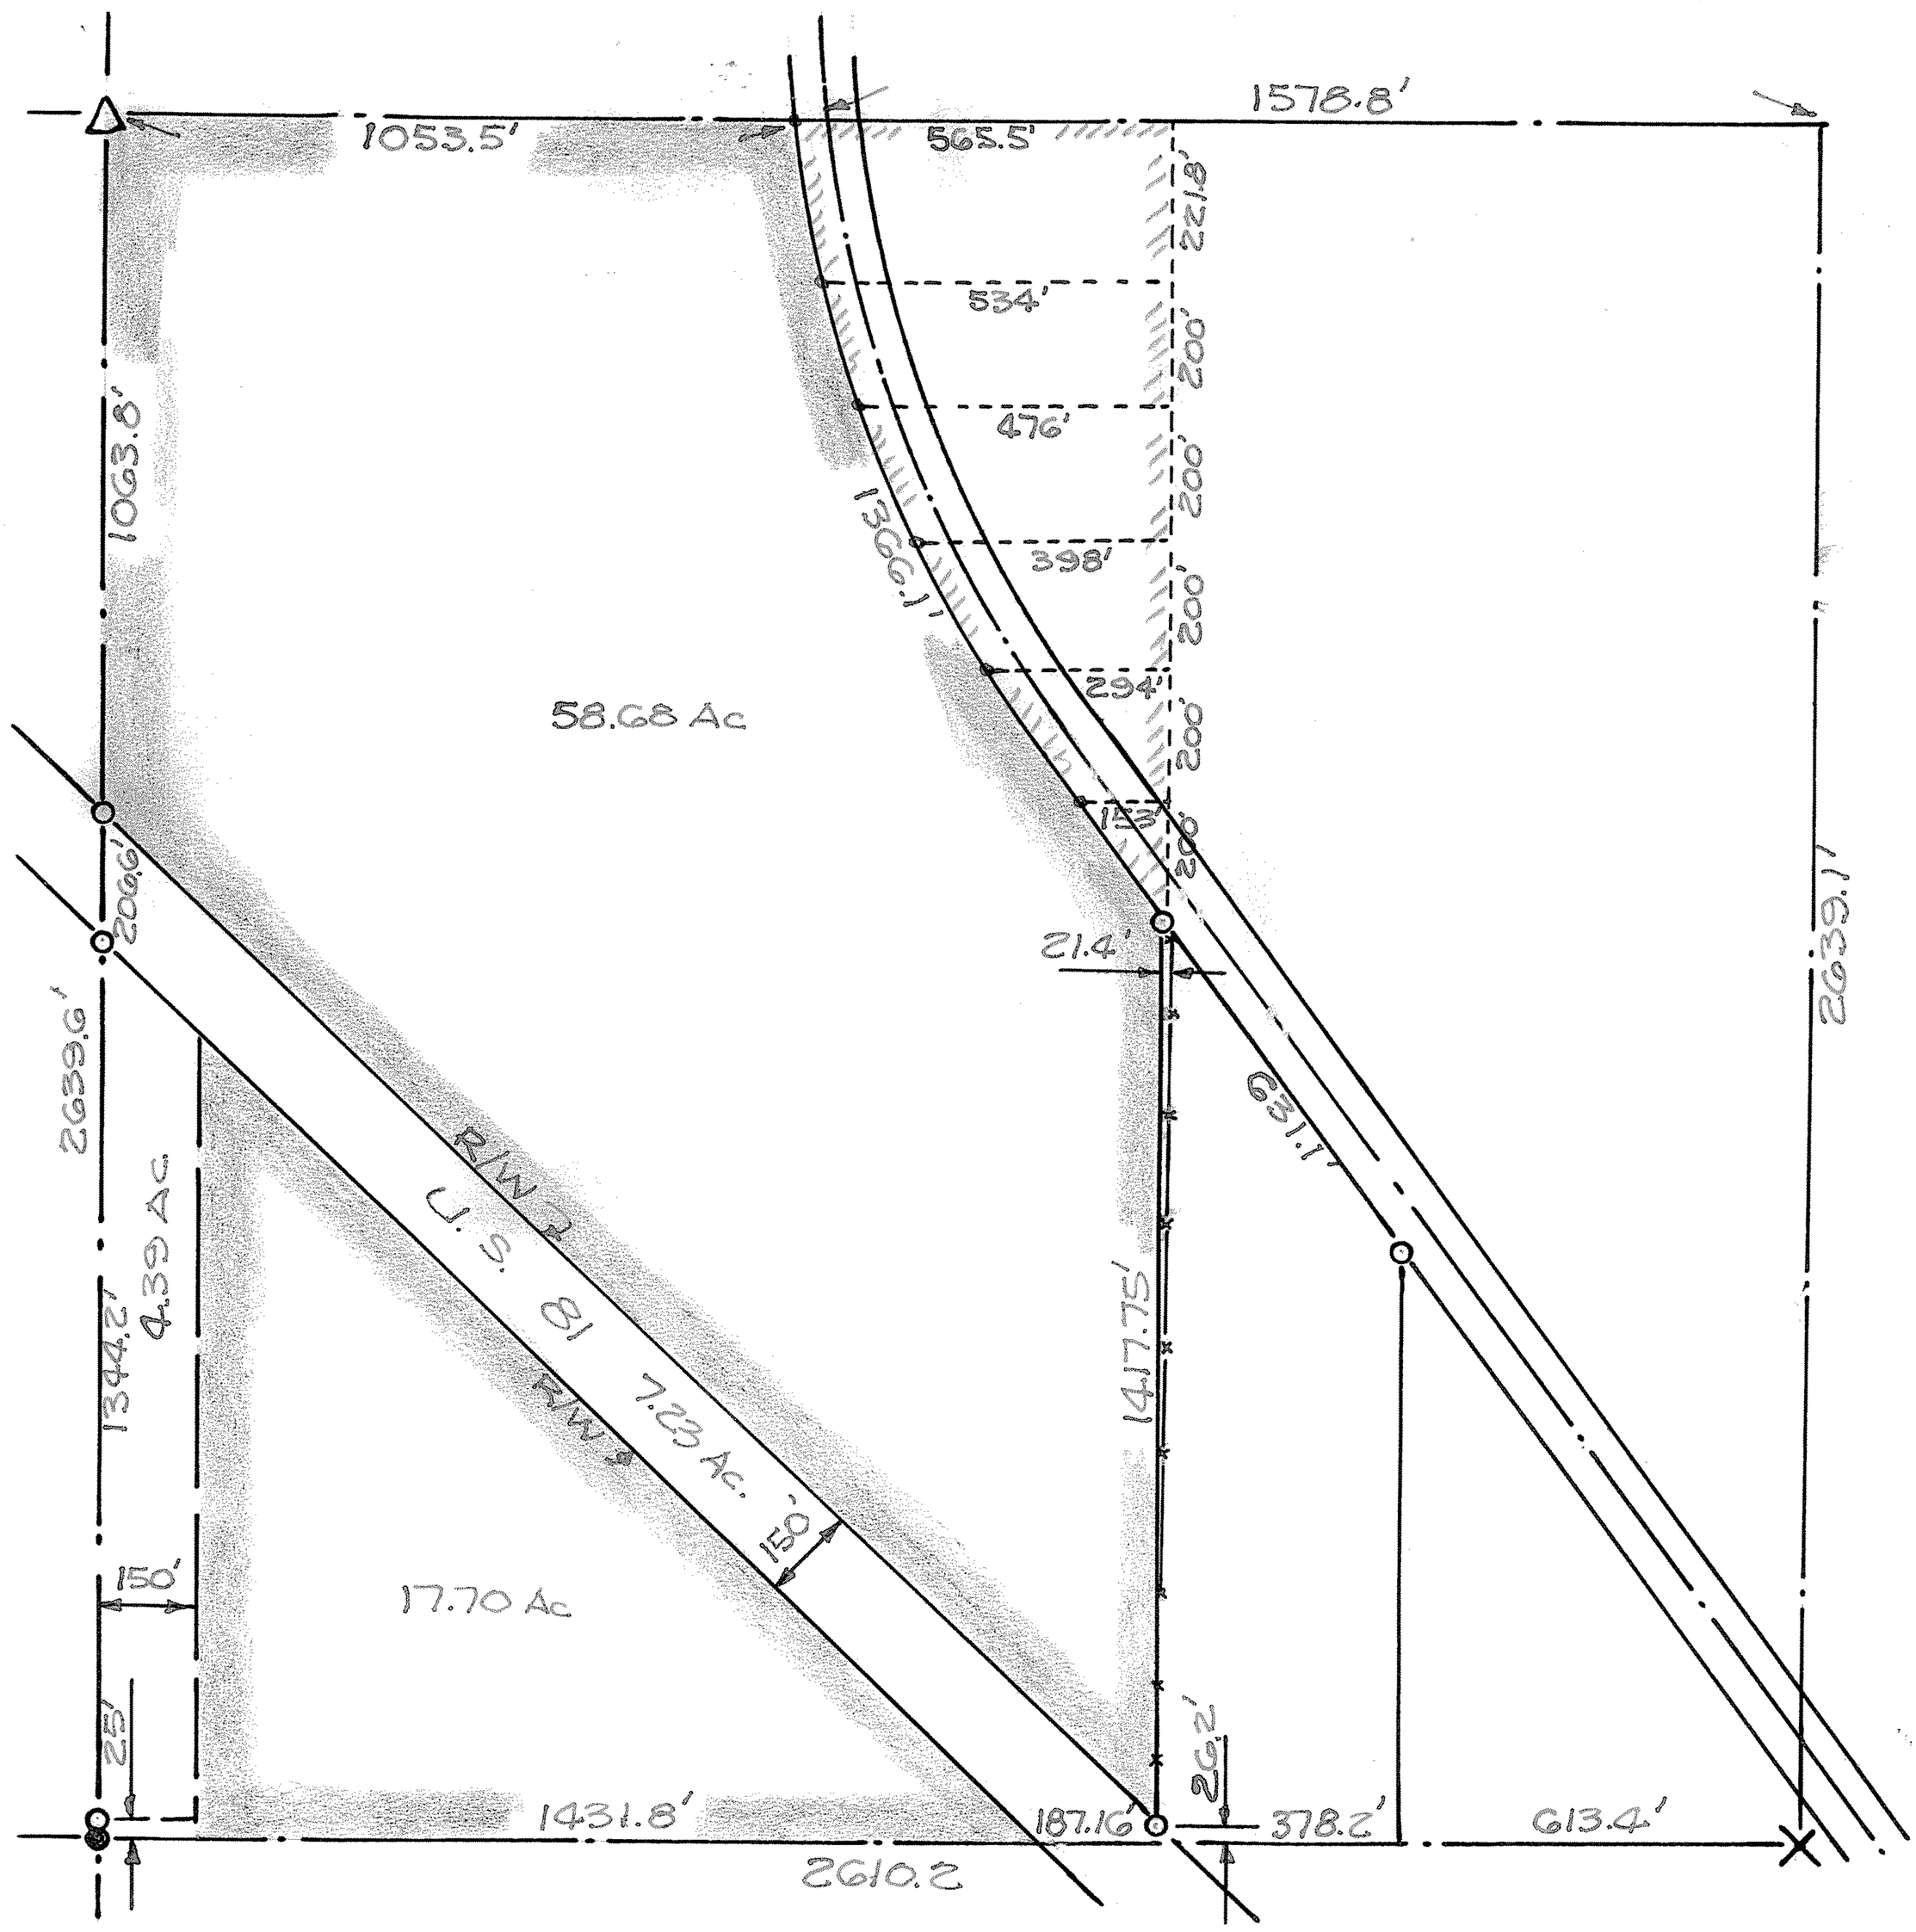


● PINS IN PLACE

○ PINS SET ON THIS SURVEY

STATE OF KANSAS )
COUNTY OF MCPHERSON) SS

I, FRANCIS D. WAGNER, COUNTY ENGINEER OF MCPHERSON COUNTY DO HEREBY, CERTIFY, THAT I DID CAUSE TO BE DONE ON THE 11TH DAY OF AUGUST, 1958, A SURVEY IN THE SE¼ SECTION 5-T20S-R3W OF THE 6TH PRINCIPAL MERIDIAN AND THAT THE ACCOMPANYING PLAT IS A TRUE EXHIBIT OF SAID SURVEY.

Francis D. Wagner

FRANCIS D. WAGNER
COUNTY ENGINEER
MCPHERSON COUNTY

AUGUST 21, 1958

MICROFILM