http://www.adultpdf.com
Created by TIFF To PDF trial version, to remove this mark, please register this software.

Country

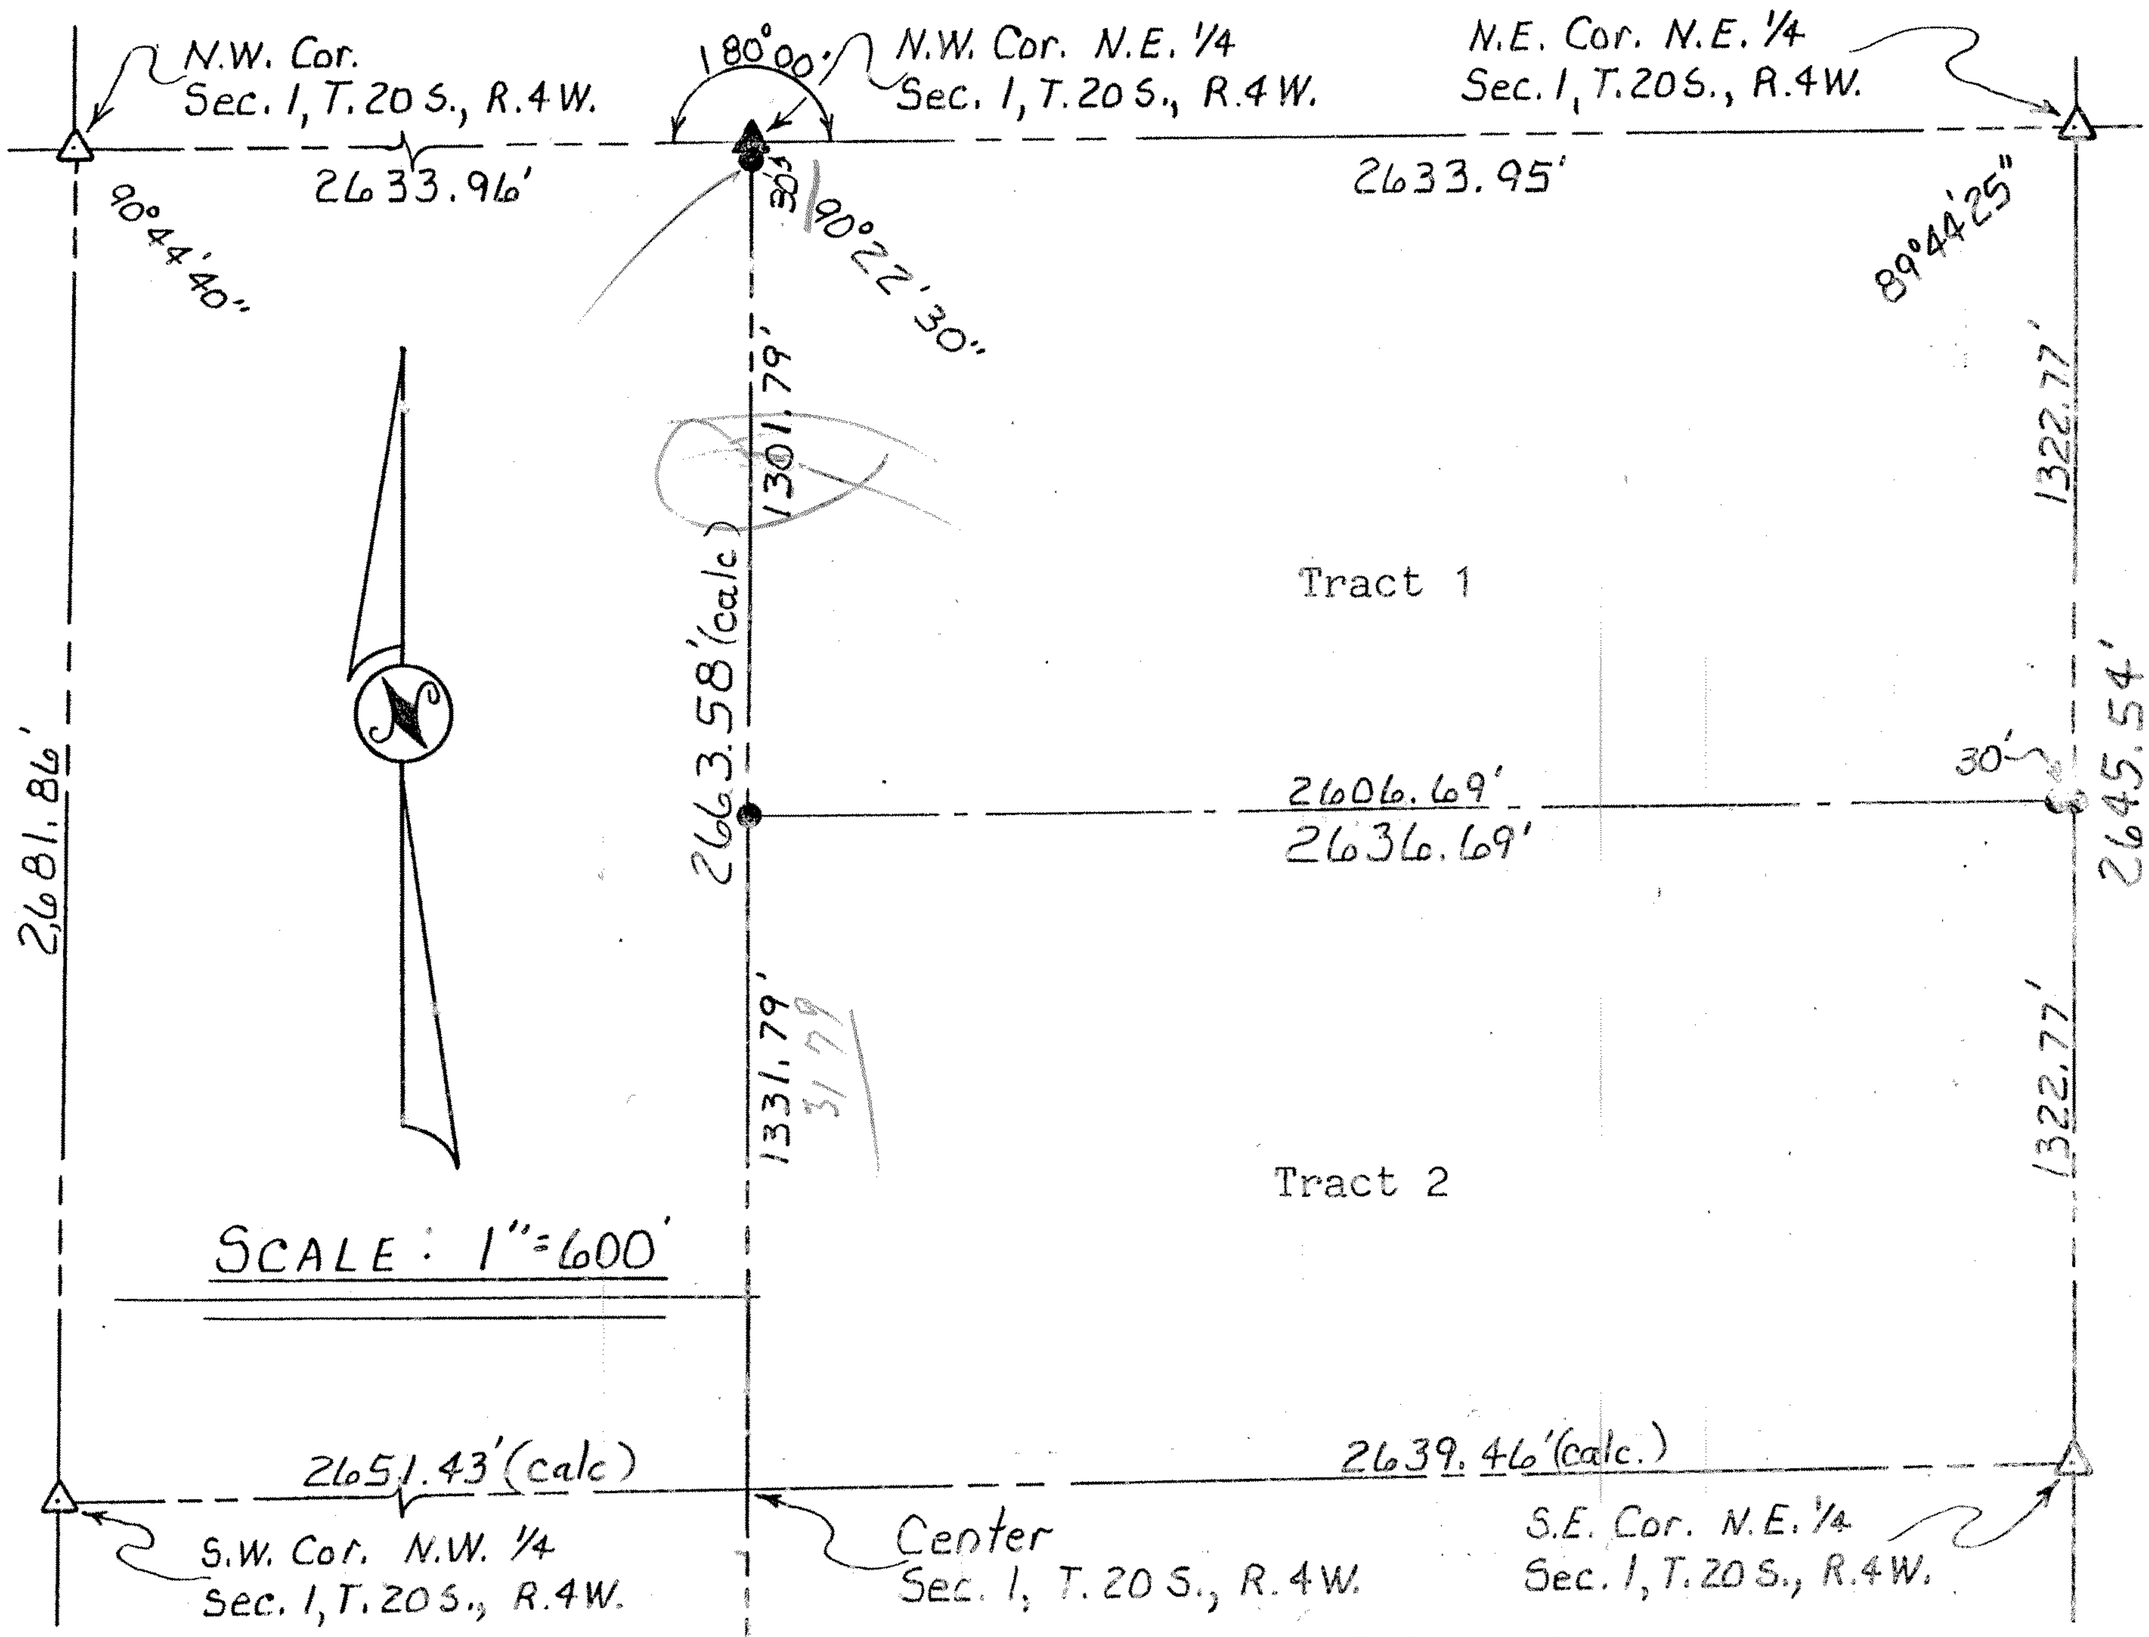

LEGEND

△ – Government Corner Found
▲ – Government Corner Set
● – 24" × 5/8" Iron Bar Set

CHARLES ERNEST STACY
REGISTERED
LS-68
KANSAS
LAND SURVEYOR

I hereby certify that the above is a true and correct plat of a survey made of the property described herein.

Survey For: Leland Carlson

Registered Kansas Land Surveyor

Legal Description Tract 1

The North Half of the Northeast Quarter of Section 1, Township 20 South, Range 4 West of the 6th P.M., McPherson County, Kansas.

Legal Description Tract 2

The South Half of the Northeast Quarter of Section 1, Township 20 South, Range 4 West of the 6th P.M., McPherson County, Kansas.

State: Kansas	County: Mc Pherson	Proj. # 86-22	Date: 8 April, 1986