http://www.adultpdf.com
Created by TIFF To PDF trial version, to remove this mark, please register this software.

A SURVEY IN THE SE1/4 OF SECTION 10, T20S-R4W

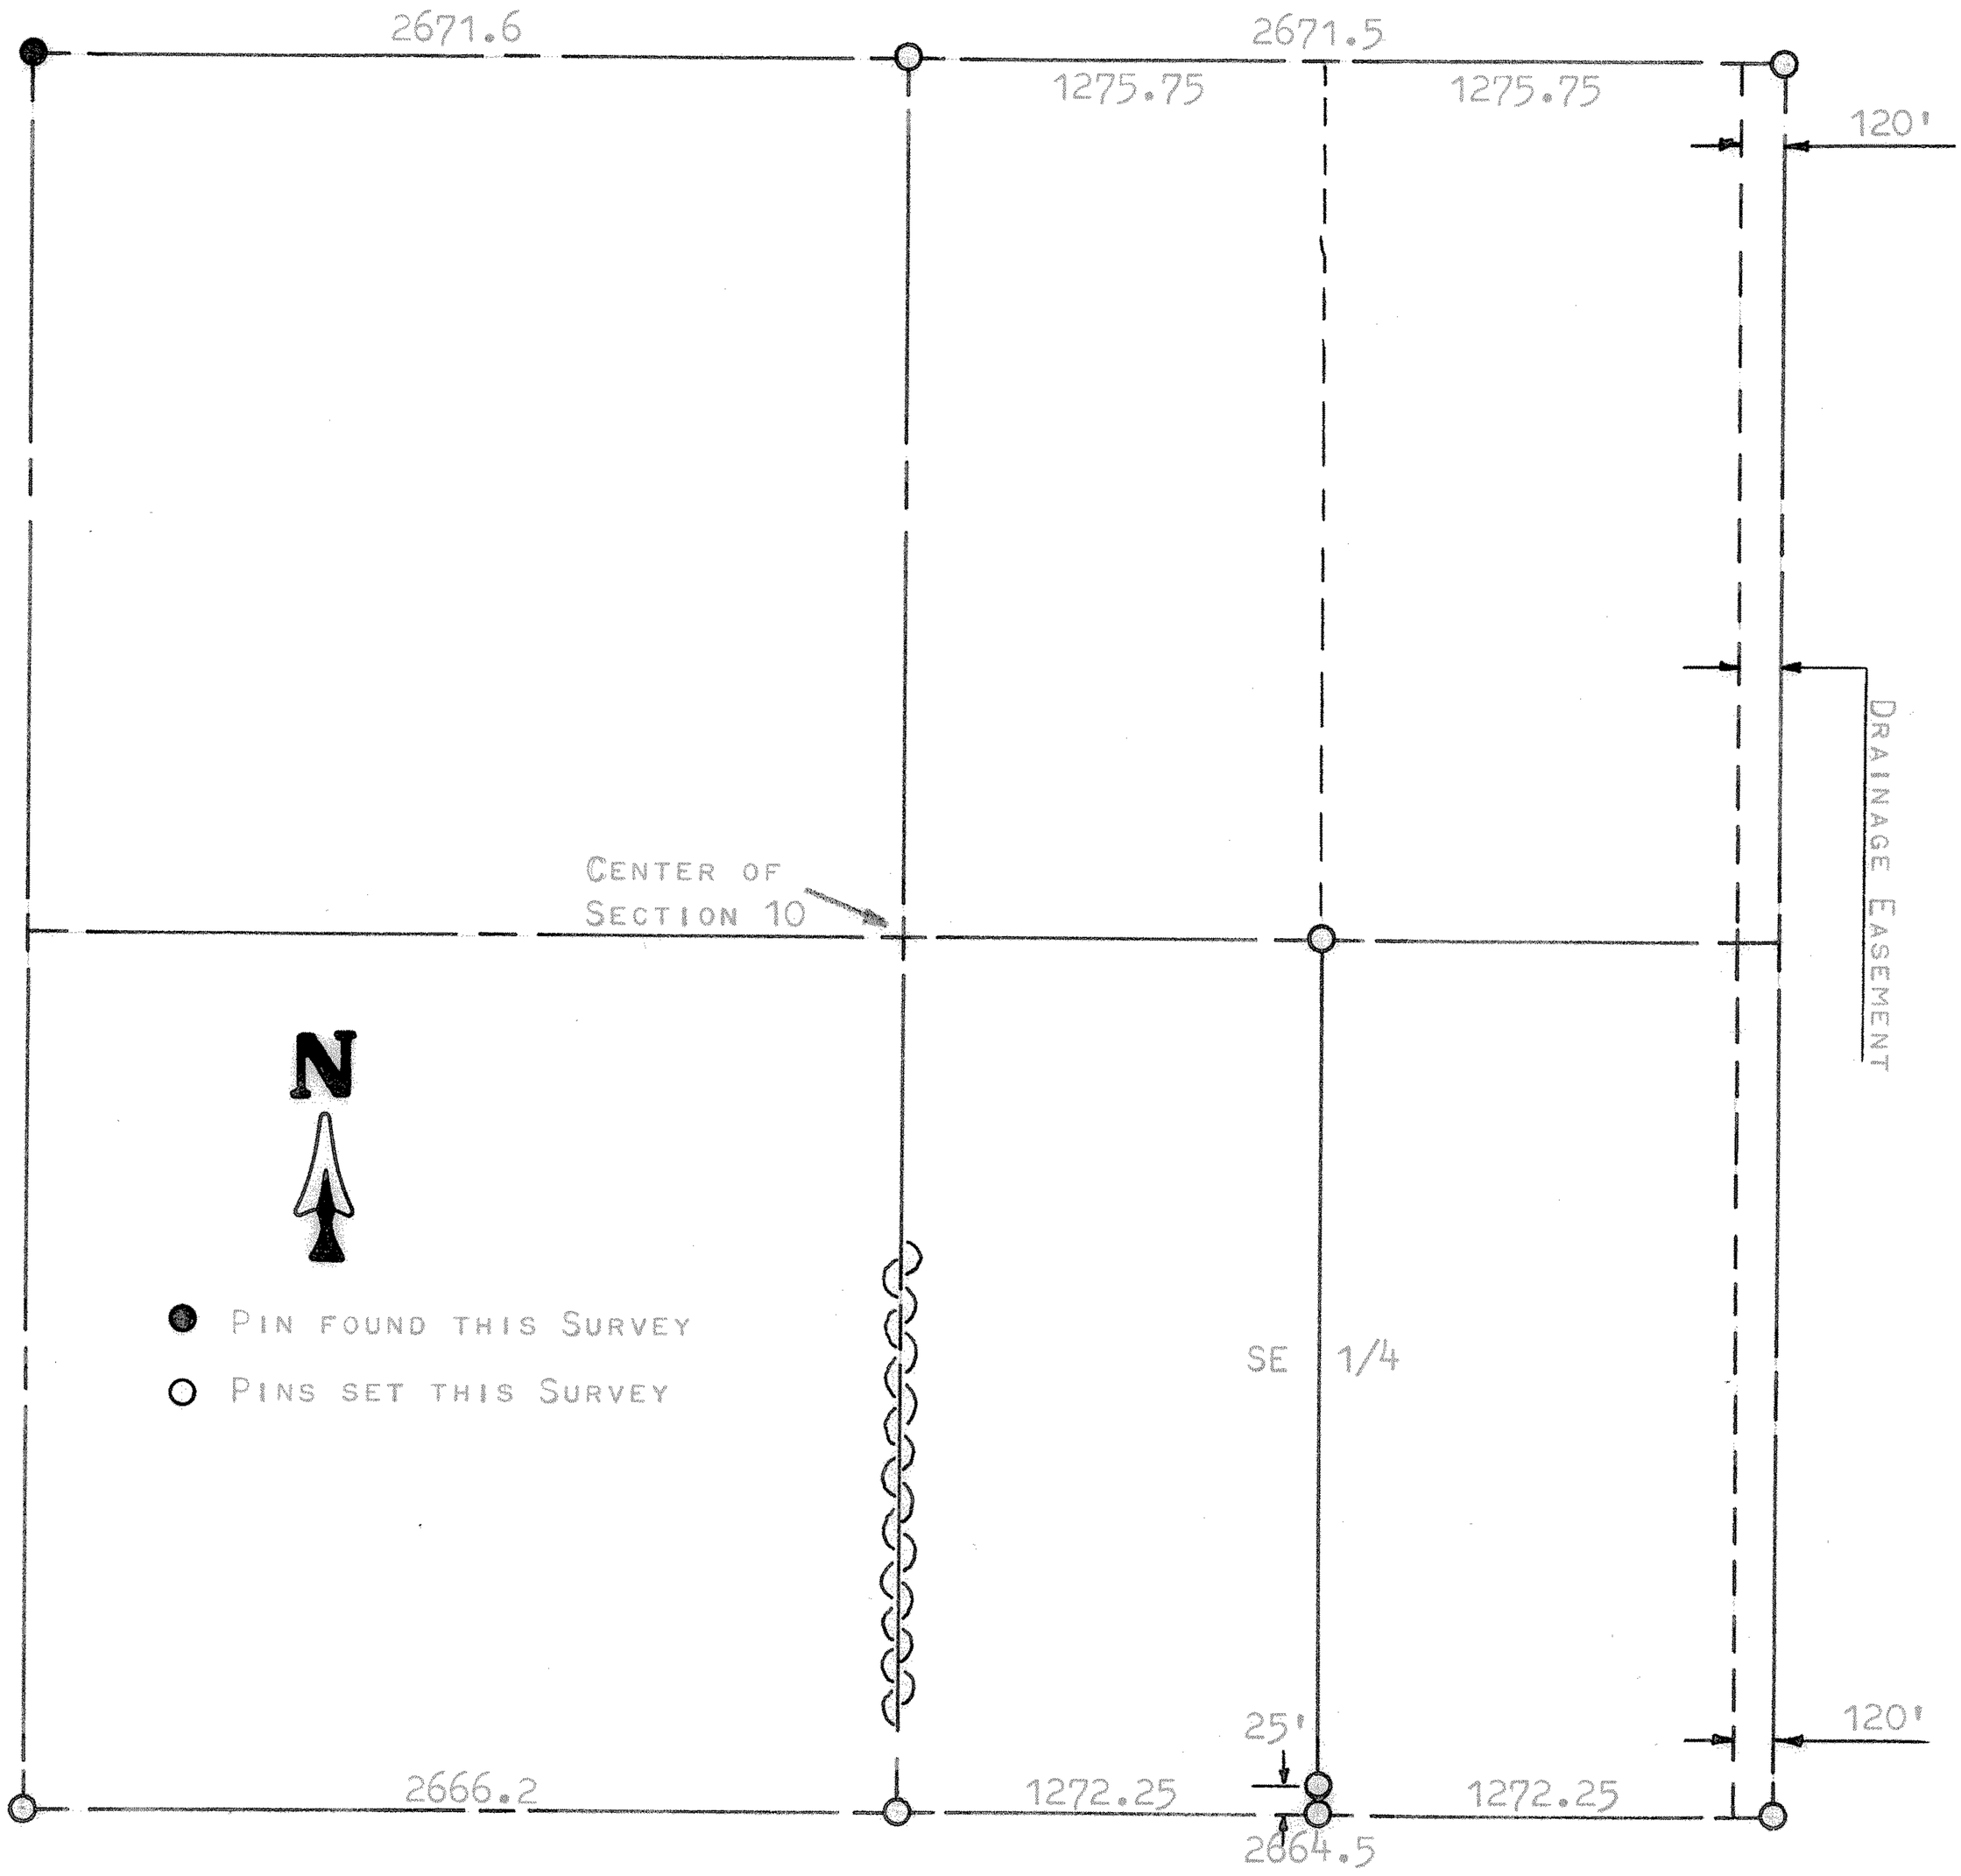

STATE OF KANSAS)
COUNTY OF McPHERSON) SS

I. FRANCIS RANKIN, COUNTY ENGINEER OF McPHERSON COUNTY, KANSAS, DO HEREBY CERTIFY THAT UNDER MY SUPERVISION A SURVEY WAS MADE IN THE SE1/4 OF SECTION 10, T20S-R4W OF THE 6TH P.M., AND THAT THE ABOVE PLAT IS A TRUE EXHIBIT OF SAID SURVEY AS FAR AS IT IS KNOWN TO ME.

SURVEY CALLED FOR BY HOSTETLER REAL ESTATE

SIGNED THIS 18 DAY OF AUGUST, 1967.

F. R. Rankin
FRANCIS RANKIN
COUNTY ENGINEER
McPHERSON Co., Ks.

F. R. RANKIN
LICENSED
799
KANSAS
PROFESSIONAL ENGINEER

MICROFILM