http://www.adultpdf.com
Created by TIFF To PDF trial version, to remove this mark, please register this software.

A SURVEY OF A TRACT OF LAND IN THE SE1/4, SECTION 16, T20S, R4W, MCPHERSON COUNTY, KANSAS

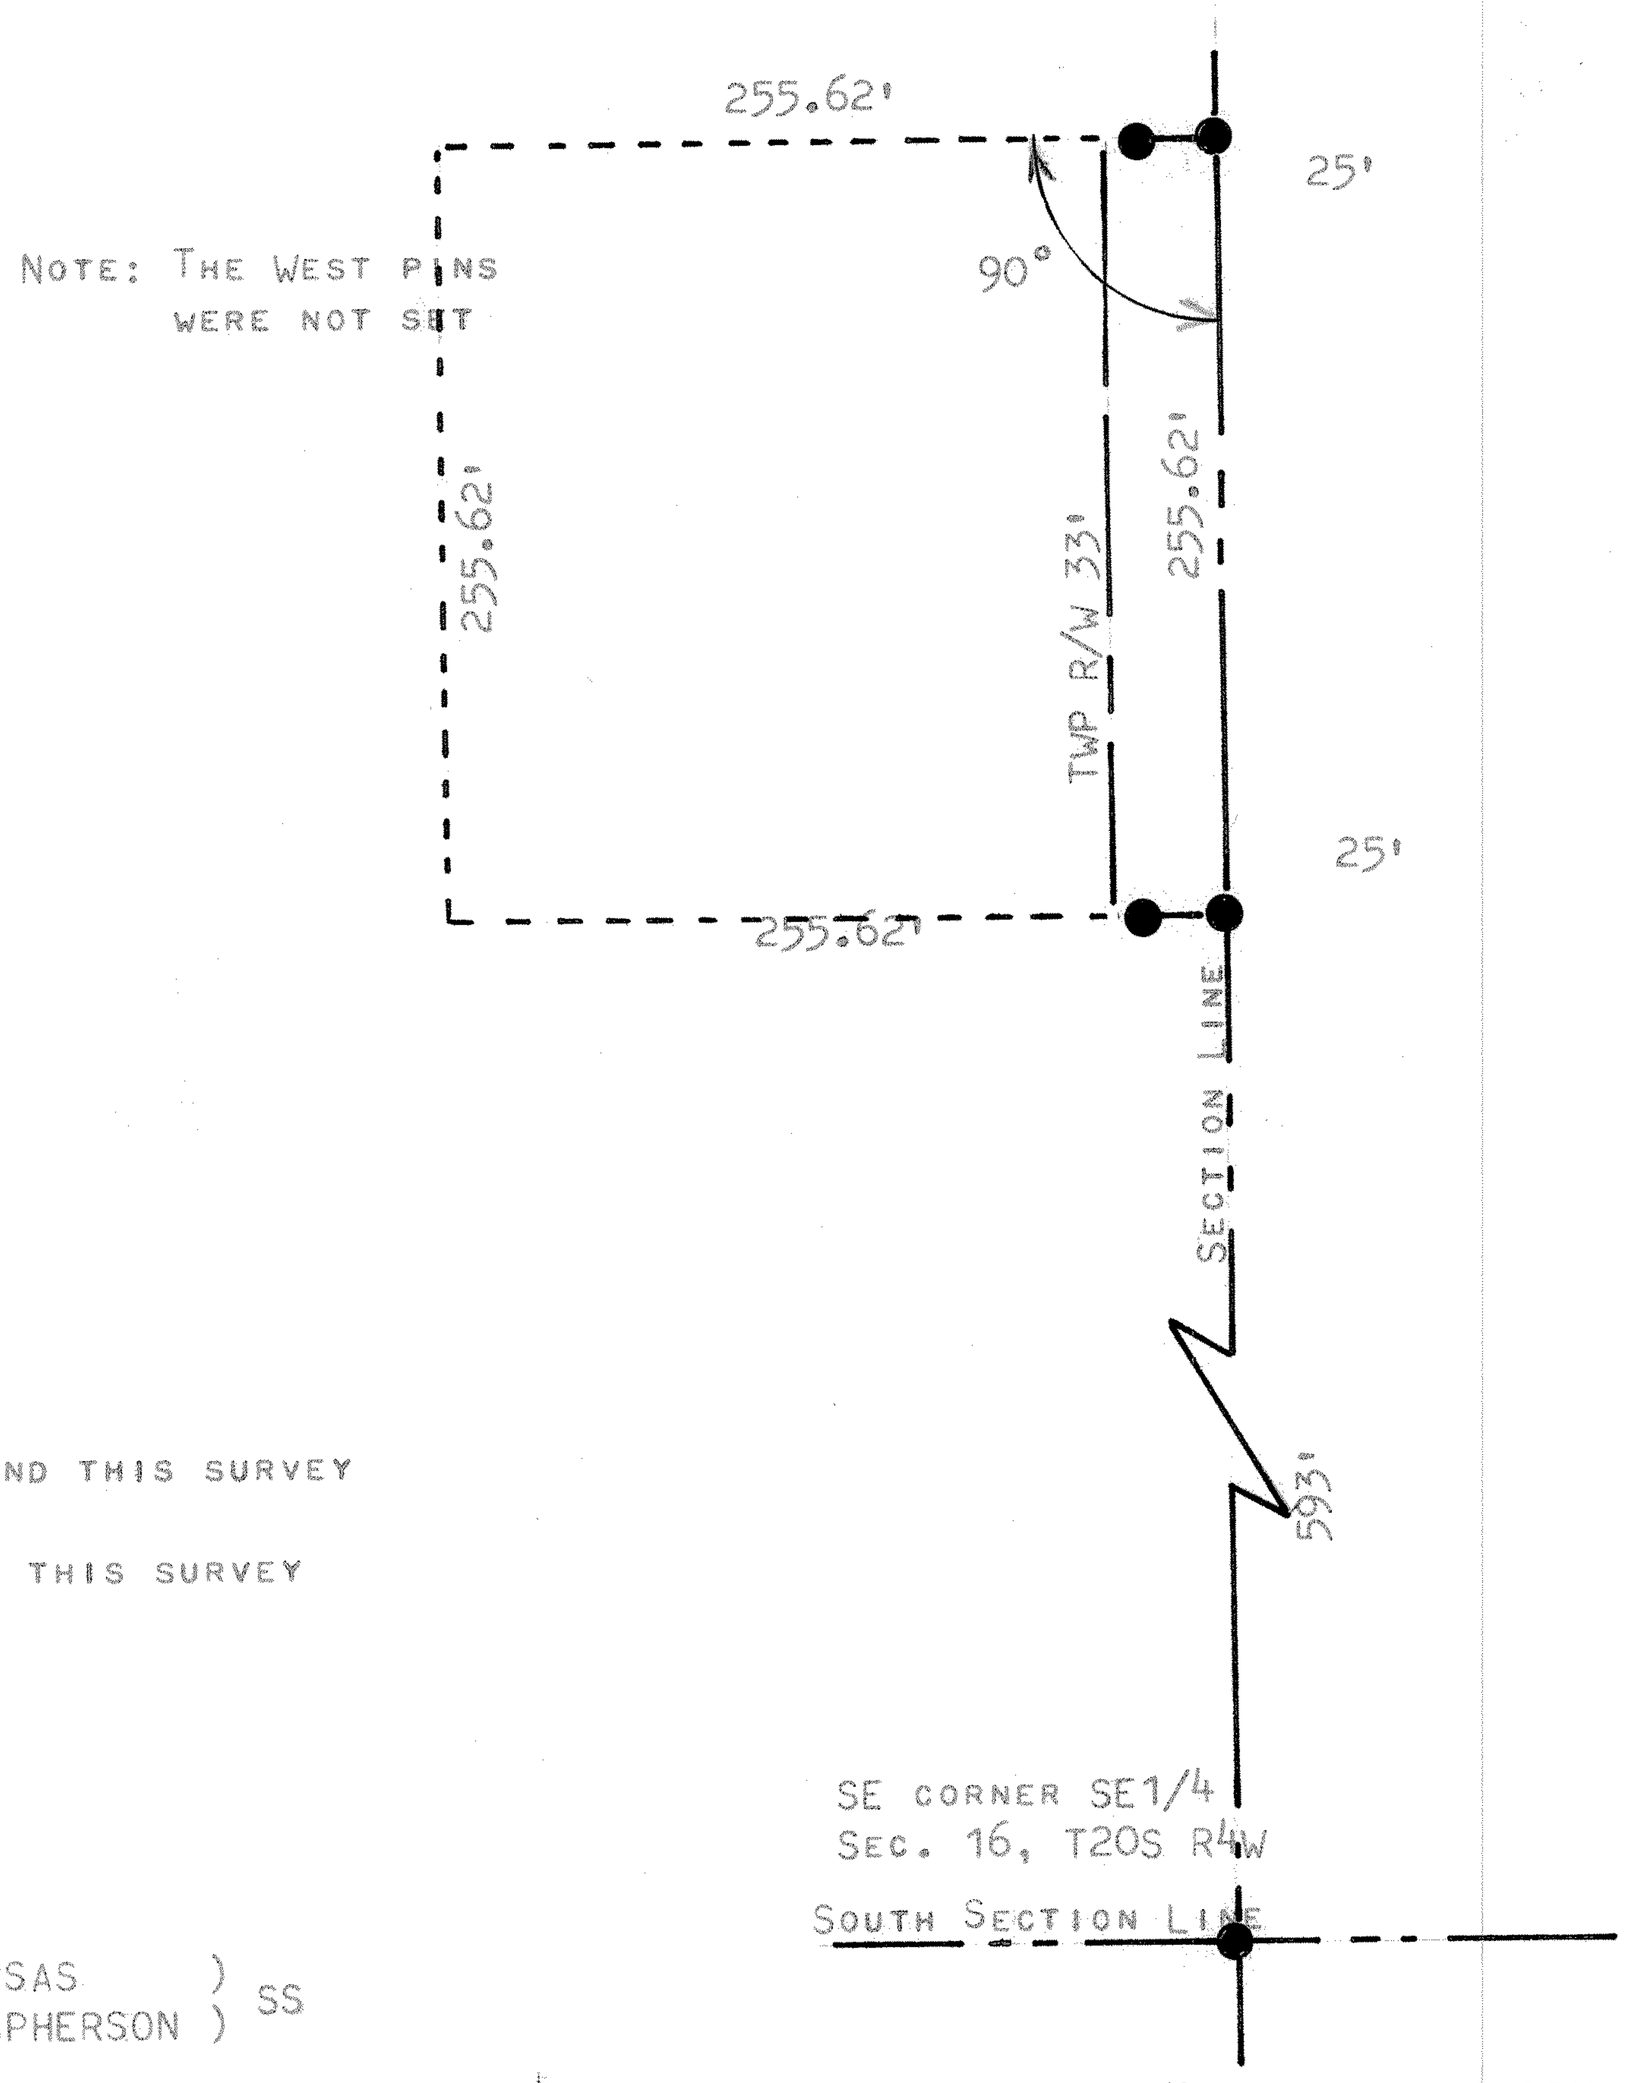

NOTE: THE WEST PINS WERE NOT SET

○ PINS FOUND THIS SURVEY

● PINS SET THIS SURVEY

STATE OF KANSAS)
COUNTY OF MCPHERSON) SS

I, MELVIN FERGUSON, PROFESSIONAL ENGINEER OF THE STATE OF KANSAS, DO HEREBY CERTIFY THAT UNDER MY SUPERVISION A SURVEY WAS MADE OF A TRACT OF LAND IN THE SE1/4, SECTION 16, T20S R4W OF THE 6TH P.M. AND DESCRIBED AS FOLLOWS: BEGINNING 593.0 FEET NORTH OF SE CORNER SAID SE1/4, SECTION 16, T20S, R4W,; THENCE RIGHT ANGLE WEST 255.62 FEET; THENCE NORTH PARALLEL WITH SECTION LINE 255.62 FEET; THENCE EAST TO SECTION LINE 255.62 FEET; THENCE SOUTH 255.62 FEET, TO PLACE OF BEGINNING SAID TRACT OF LAND CONTAINS 1.5 ACRES MORE OR LESS, AND THAT THE ACCOMPANYING PLAT IS A TRUE EXHIBIT OF SAID SURVEY AS FAR AS IT IS KNOWN TO ME.

SURVEY CALLED FOR BY ED EMBERS

SIGNED THIS 15th DAY OF JULY, 1976

MELVIN FERGUSON
PROFESSIONAL ENGINEER
McPHERSON, KANSAS

MELVIN V. FERGUSON
LICENSED
6772
KANSAS
PROFESSIONAL ENGINEER