http://www.adultpdf.com
Created by TIFF To PDF trial version, to remove this mark, please register this software.

SURVEY TRACT OF LAND IN SECTION 17, T20S R4W

MCPHERSON COUNTY, KANSAS

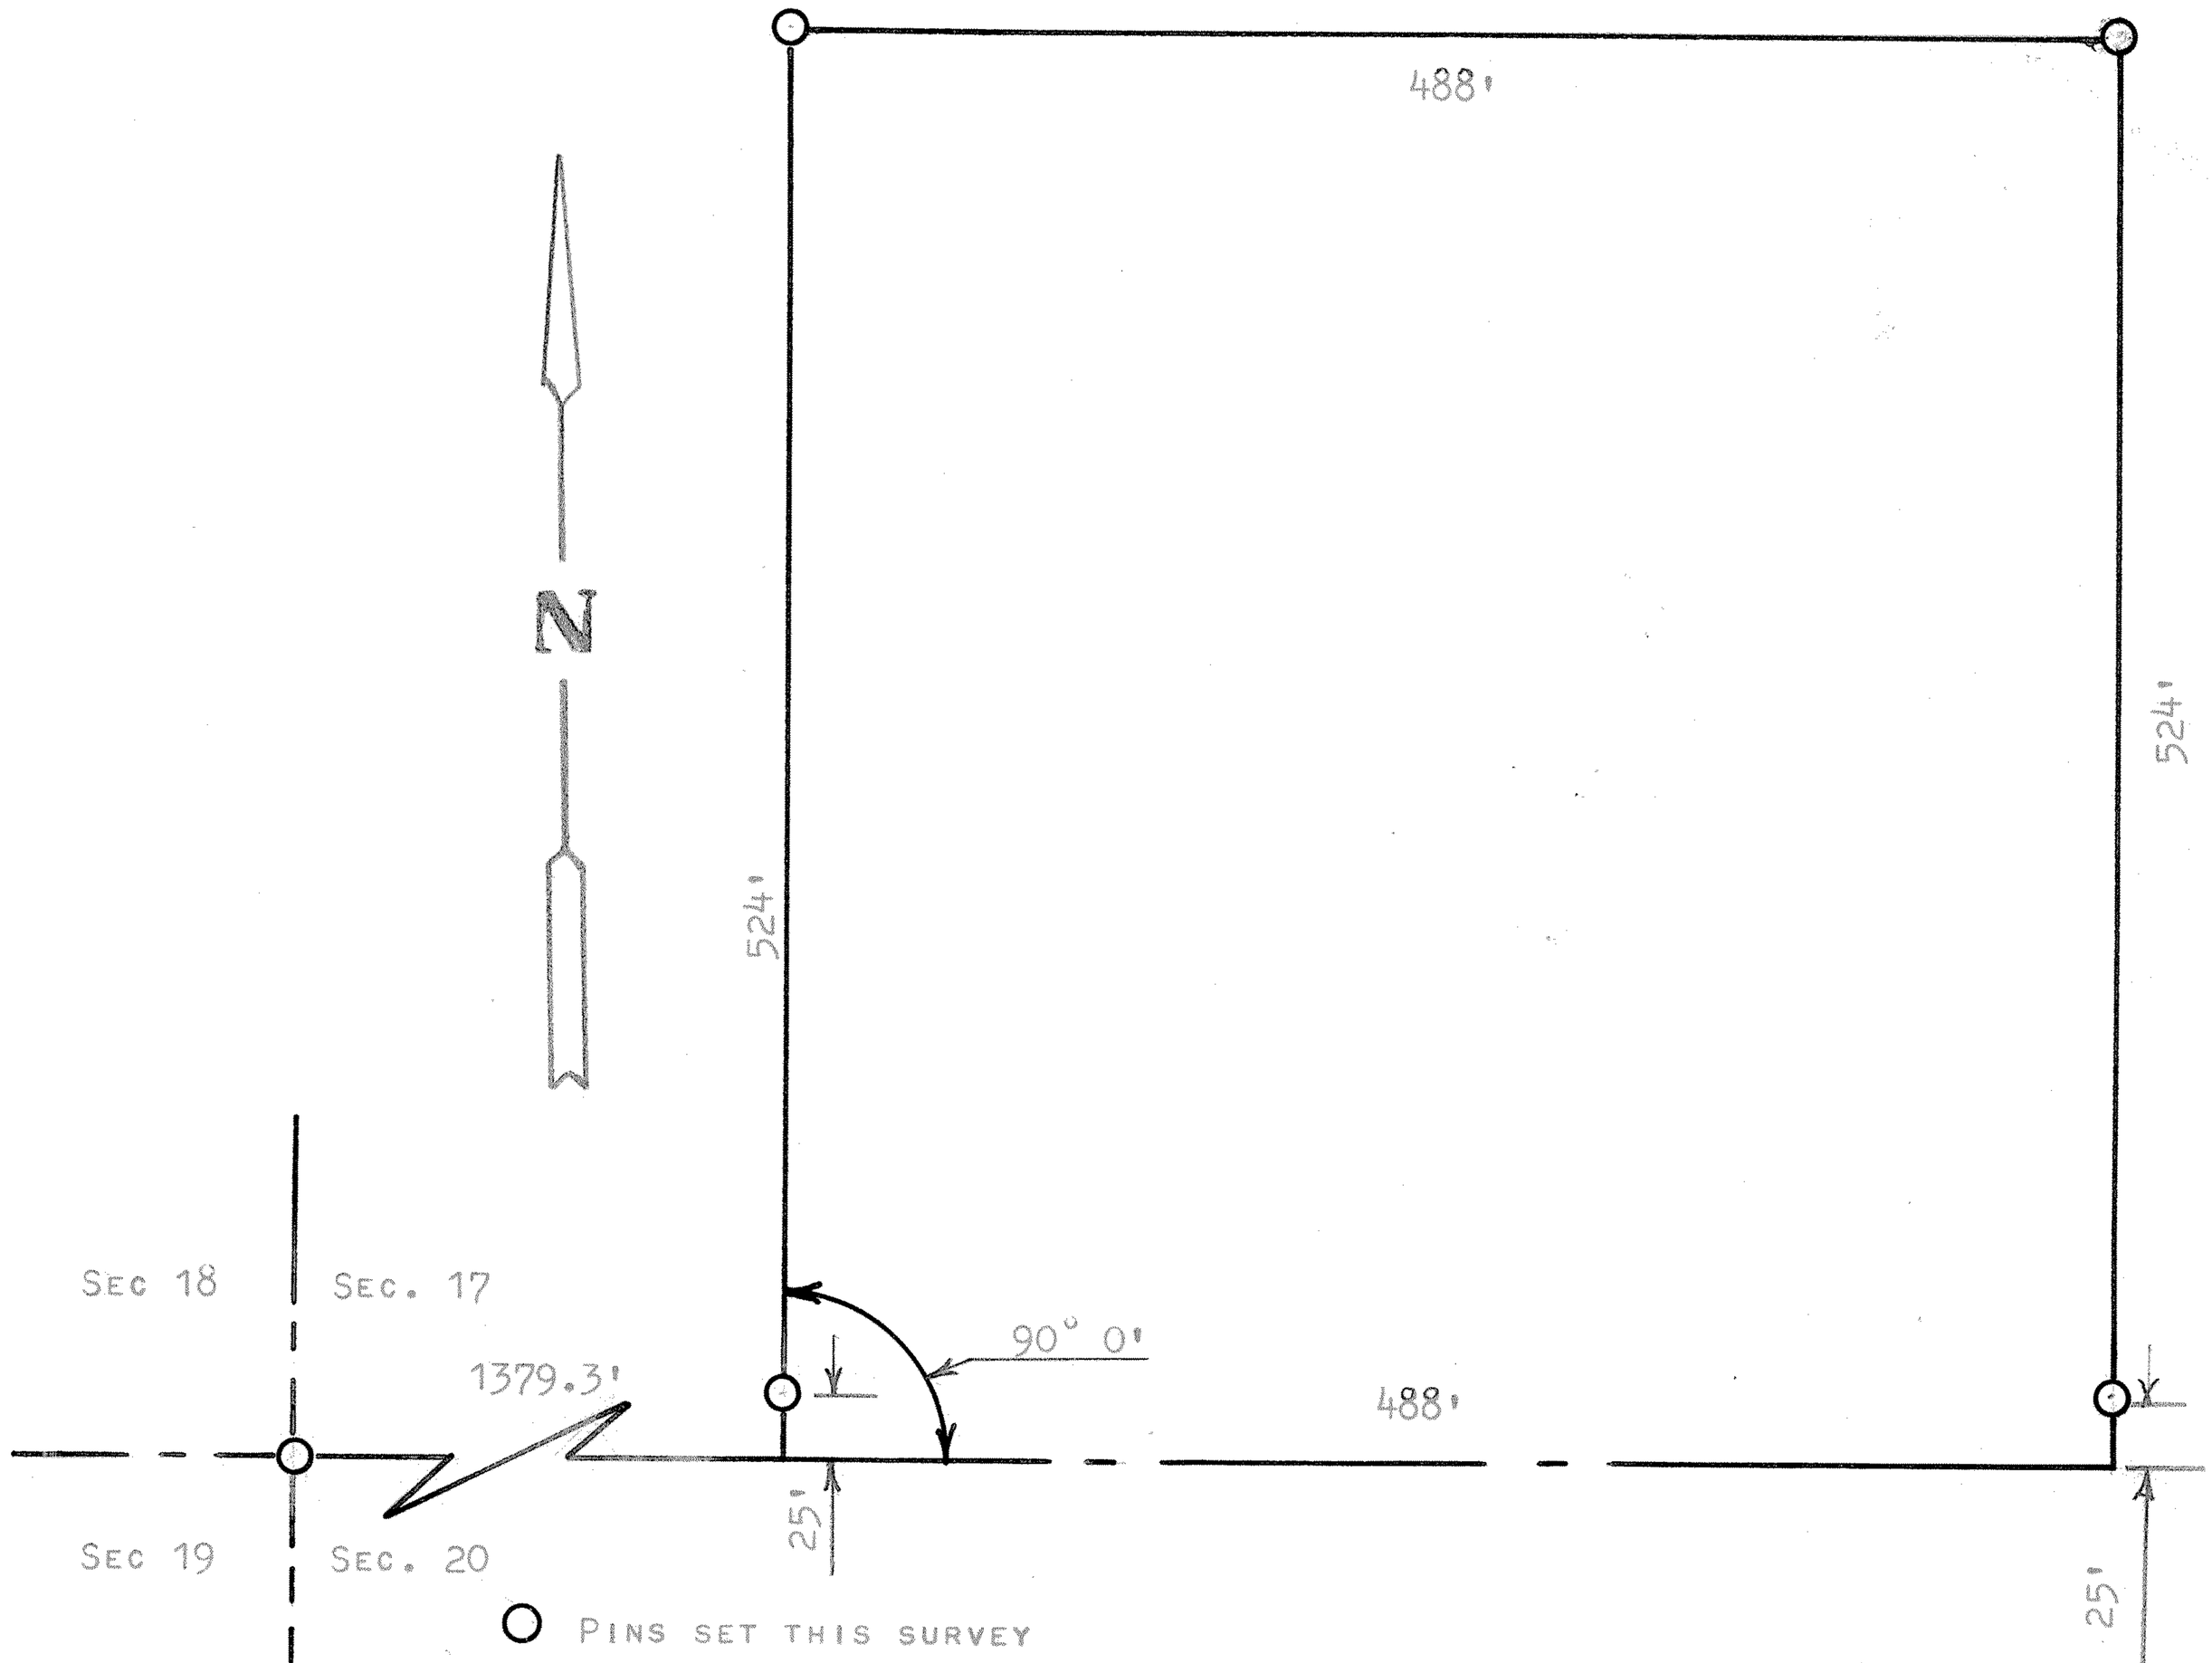

STATE OF KANSAS)
COUNTY OF MCPHERSON) SS

I, FRANCIS RANKIN, PROFESSIONAL ENGINEER OF THE STATE OF KANSAS, DO HEREBY CERTIFY THAT UNDER MY SUPERVISION A SURVEY WAS MADE IN THE SW1/4 SECTION 17, T20S R4W OF THE 6TH P.M. AND DESCRIBED AS FOLLOWS;

BEGINNING 1379.3 FEET EAST OF THE SW CORNER OF SAID SW1/4 OF SECTION 17, T20S R4W; THENCE RIGHT ANGLE NORTH 524 FEET; THENCE EAST PARALLEL WITH SECTION LINE 488 FEET; THENCE SOUTH TO SECTION LINE 524 FEET; THENCE WEST ON SECTION LINE 488 FEET TO PLACE OF BEGINNING, SAID TRACT CONTAINS 5.9 ACRES MORE OR LESS, AND THAT THE ACCOMPANYING PLAT IS A TRUE EXHIBIT OF SAID SURVEY AS FAR AS IT IS KNOWN TO ME.

SURVEY CALLED FOR BY BILL GATZ

SIGNED THIS 7 DAY OF APRIL, 1967

FRANCIS RANKIN
PROFESSIONAL ENGINEER
McPHERSON, KANSAS

FRANCIS R. RANKIN
REGISTERED
799
KANSAS
PROFESSIONAL ENGINEER

MICROFILM