http://www.adultpdf.com
Created by TIFF To PDF trial version, to remove this mark, please register this software.

Survey of a tract of Land in the SW1/4 Section 18 T20S, R4W McPherson Kansas

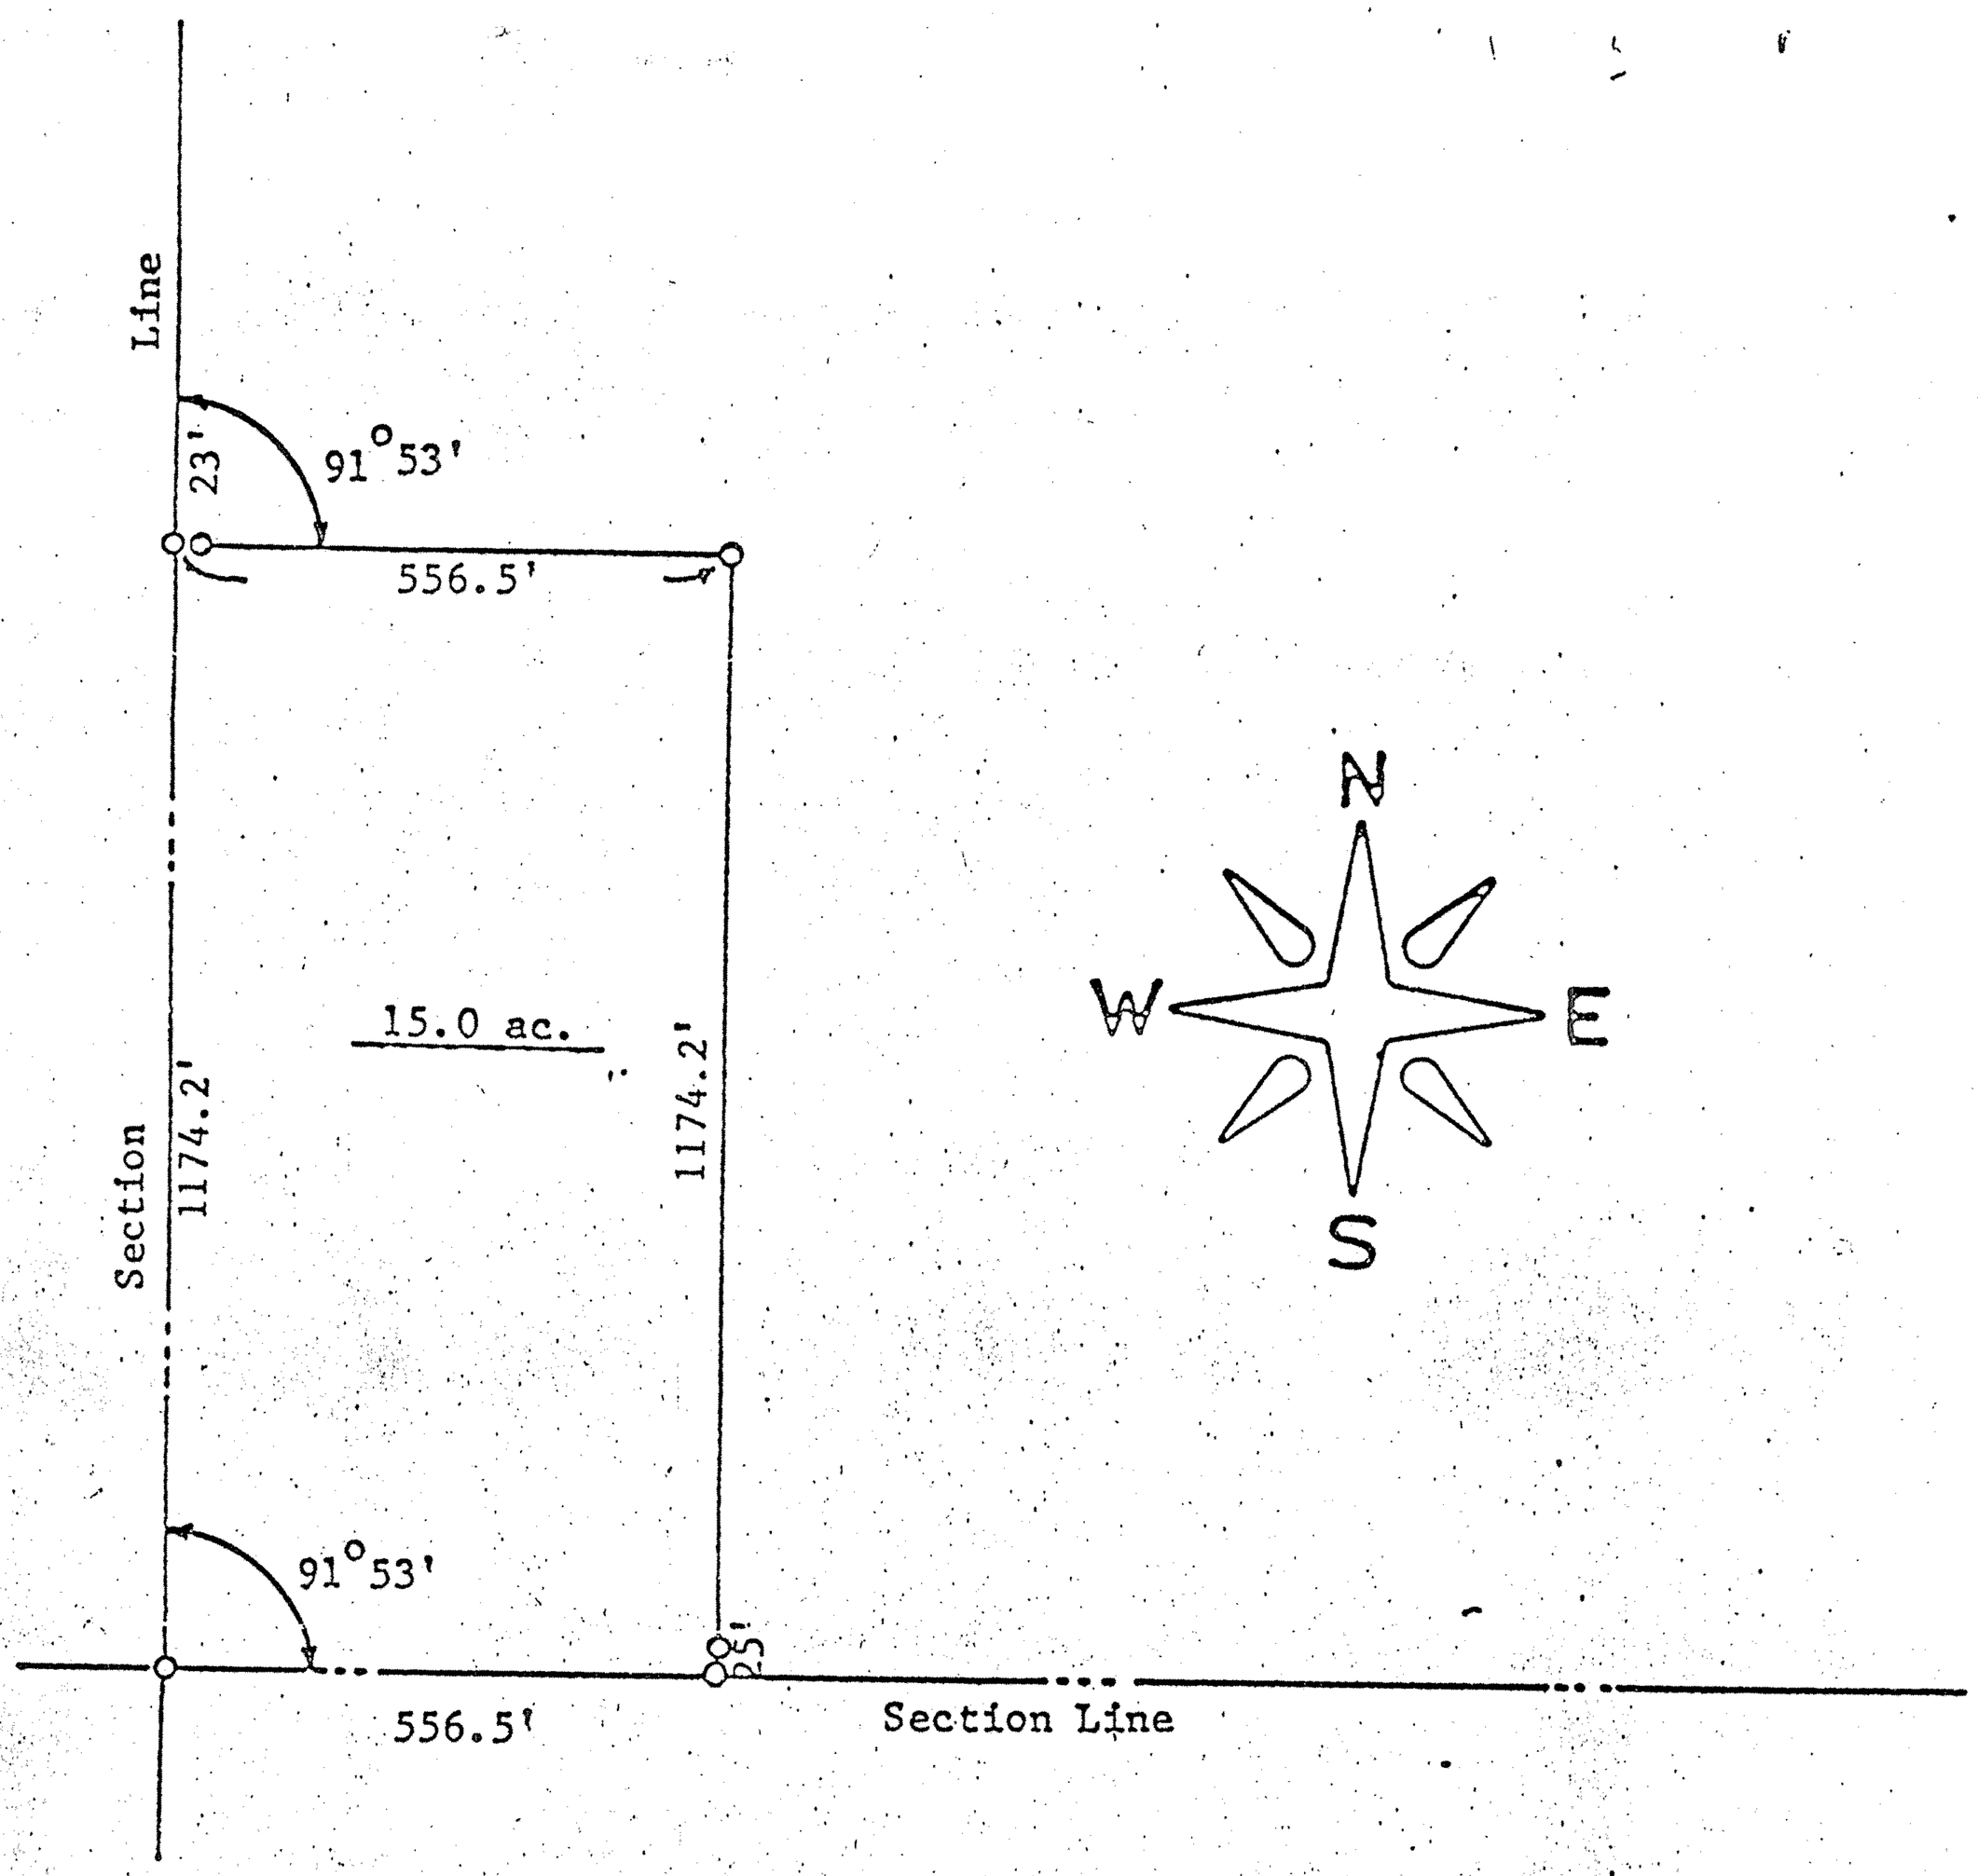

O Pins set this survey

State of Kansas)
County of McPherson) S.S.

I,J.L. Griffis, Licensed Land Surveyor in the State of Kansas, do hereby certify that under my supervision a survey was made in the SW1/4 Section 18, T20S,R4W of the 6th. P.M. and described as follows:

Beginning at the southwest corner of said SW1/4, thence North 1174.2 feet, thence East 556.5 feet, thence 1174.2 feet to the South line of said SW1/4, thence West 556.5 feet to the point of beginning, the land herein described contains 15.0 acres and the above plat is a true exhibit of said survey as far as it is known to me.

J. L. GRIFFIS REGISTERED LS-586 KANSAS LAND SURVEYOR

Survey requested by Tim Fast

Signed this 5th day June 1976

J.L.Griffis

McPherson Kansas