http://www.adultpdf.com
Created by TIFF To PDF trial version, to remove this mark, please register this software.

BOUNDARY SURVEY

SOUTH HALF SECTION 18, T.20S, R4W
McPHERSON COUNTY, KANSAS

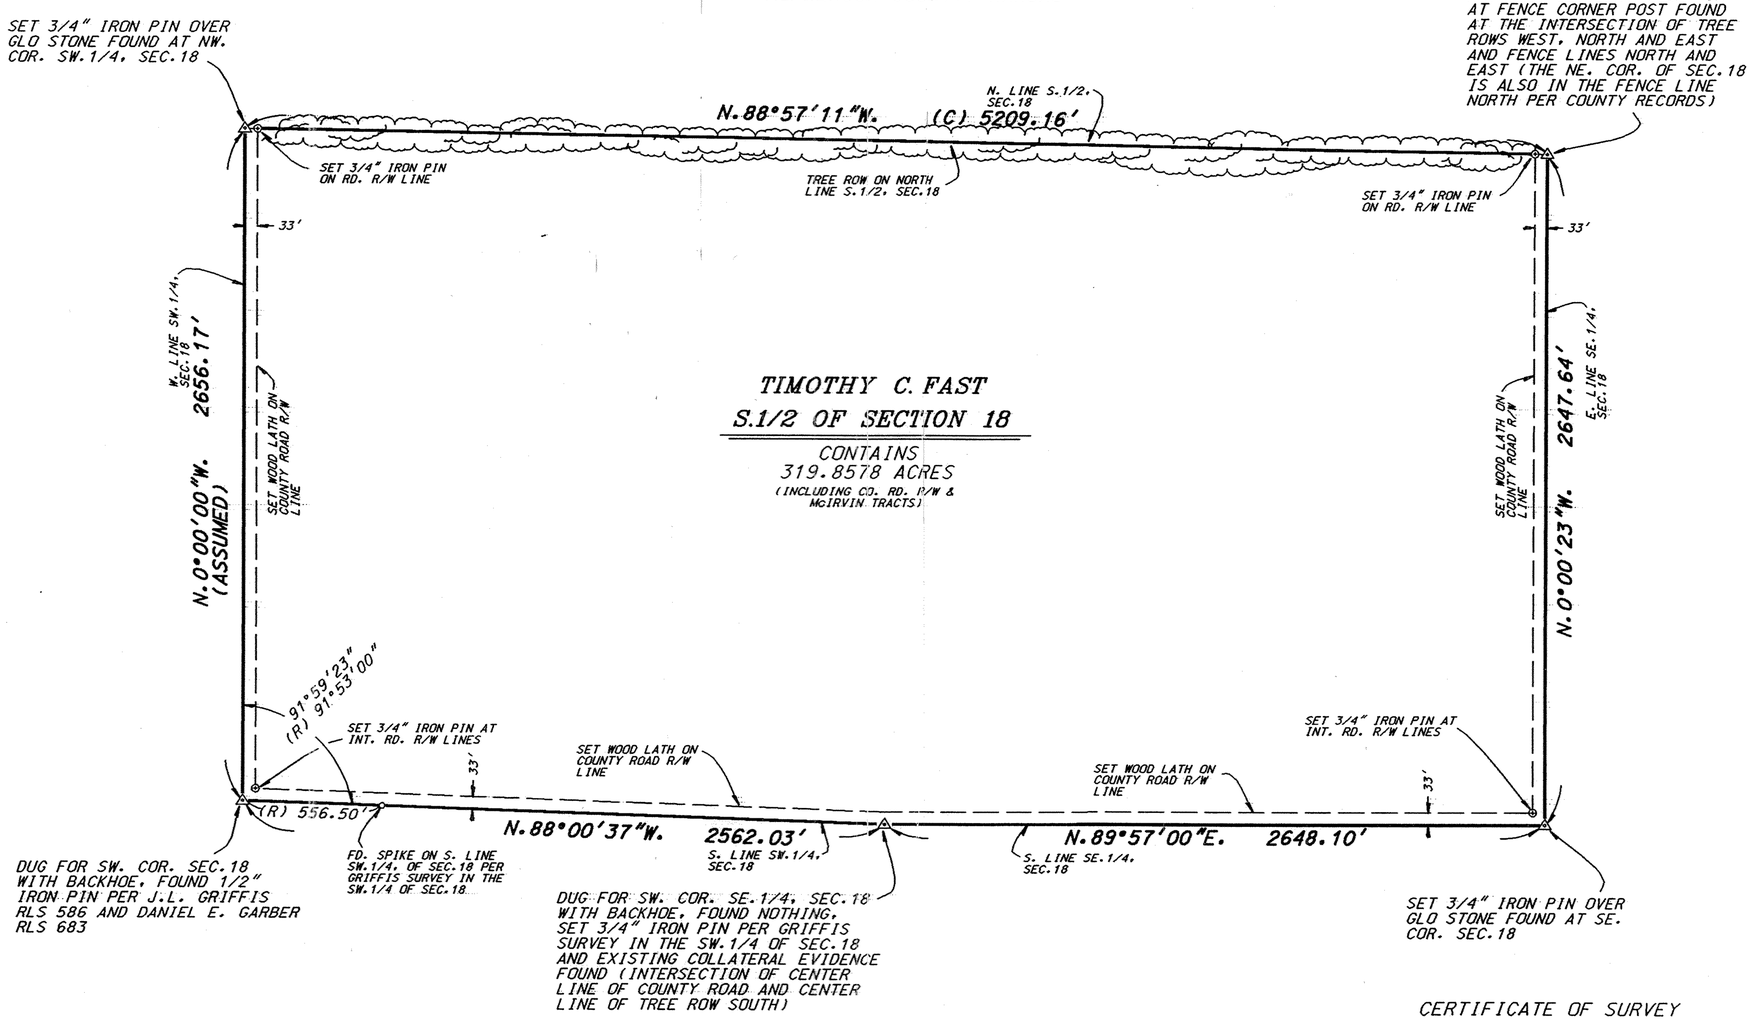

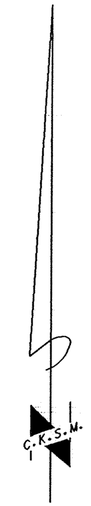

SCALE 1" = 600'

0 300 600 FEET

THE DIMENSIONS AS SHOWN ON THE PLAT OF SURVEY ARE MEASURED. DISTANCES, ANGLES OR SECTION CORNERS DESIGNATED AS:
(GLO)= GENERAL LAND OFFICE RECORD
(C) = CALCULATED FROM MEASUREMENT
(R) = RECORD MEASUREMENT PER RLS 586

CERTIFICATE OF SURVEY

I certify the plat hereon to be a complete representation of a boundary survey, done with the normal standard of care of Professional Land Surveyors practicing in and for the State of Kansas and under my responsible direction and to the best of my knowledge, information and belief, of the South Half of Section 18, Township 20 South, Range 4 West of the Sixth Principal Meridian, McPherson County, Kansas.

This survey, completed November 20, 2002, does not certify ownership or easements.

NOTE:

1. EXTERIOR BOUNDARY CLOSURE CALCULATIONS EXCEED THE TECHNICAL MINIMUMS FOUND IN THE MINIMUM STANDARDS FOR BOUNDARY SURVEYS STANDARDS OF PRACTICE NUMBER 1 AS ADOPTED BY THE KANSAS STATE BOARD OF TECHNICAL PROFESSIONS.

"TIMOTHY C. FAST"

914 6TH AVENUE
INMAN, KANSAS

CENTRAL KANSAS SURVEYING & MAPPING, INC.
by **RANDY E. ANDERSON**

Randy E. Anderson

RANDY E. ANDERSON, R.L.S. 802 President

DATE: DECEMBER 5, 2002

RANDY E. ANDERSON KANSAS LICENSED LAND SURVEYOR

02-580 MDH

CENTRAL KANSAS SURVEYING & MAPPING, INC.
2344 WASHINGTON ST., GREAT BEND, KS. 67530 (620) 792-5754