http://www.adultpdf.com
Created by TIFF To PDF trial version, to remove this mark, please register this software.

SURVEY IN THE SW 1/4, SE 1/4
SECTION 23, T20S, R4W
MC PHERSON, KANSAS

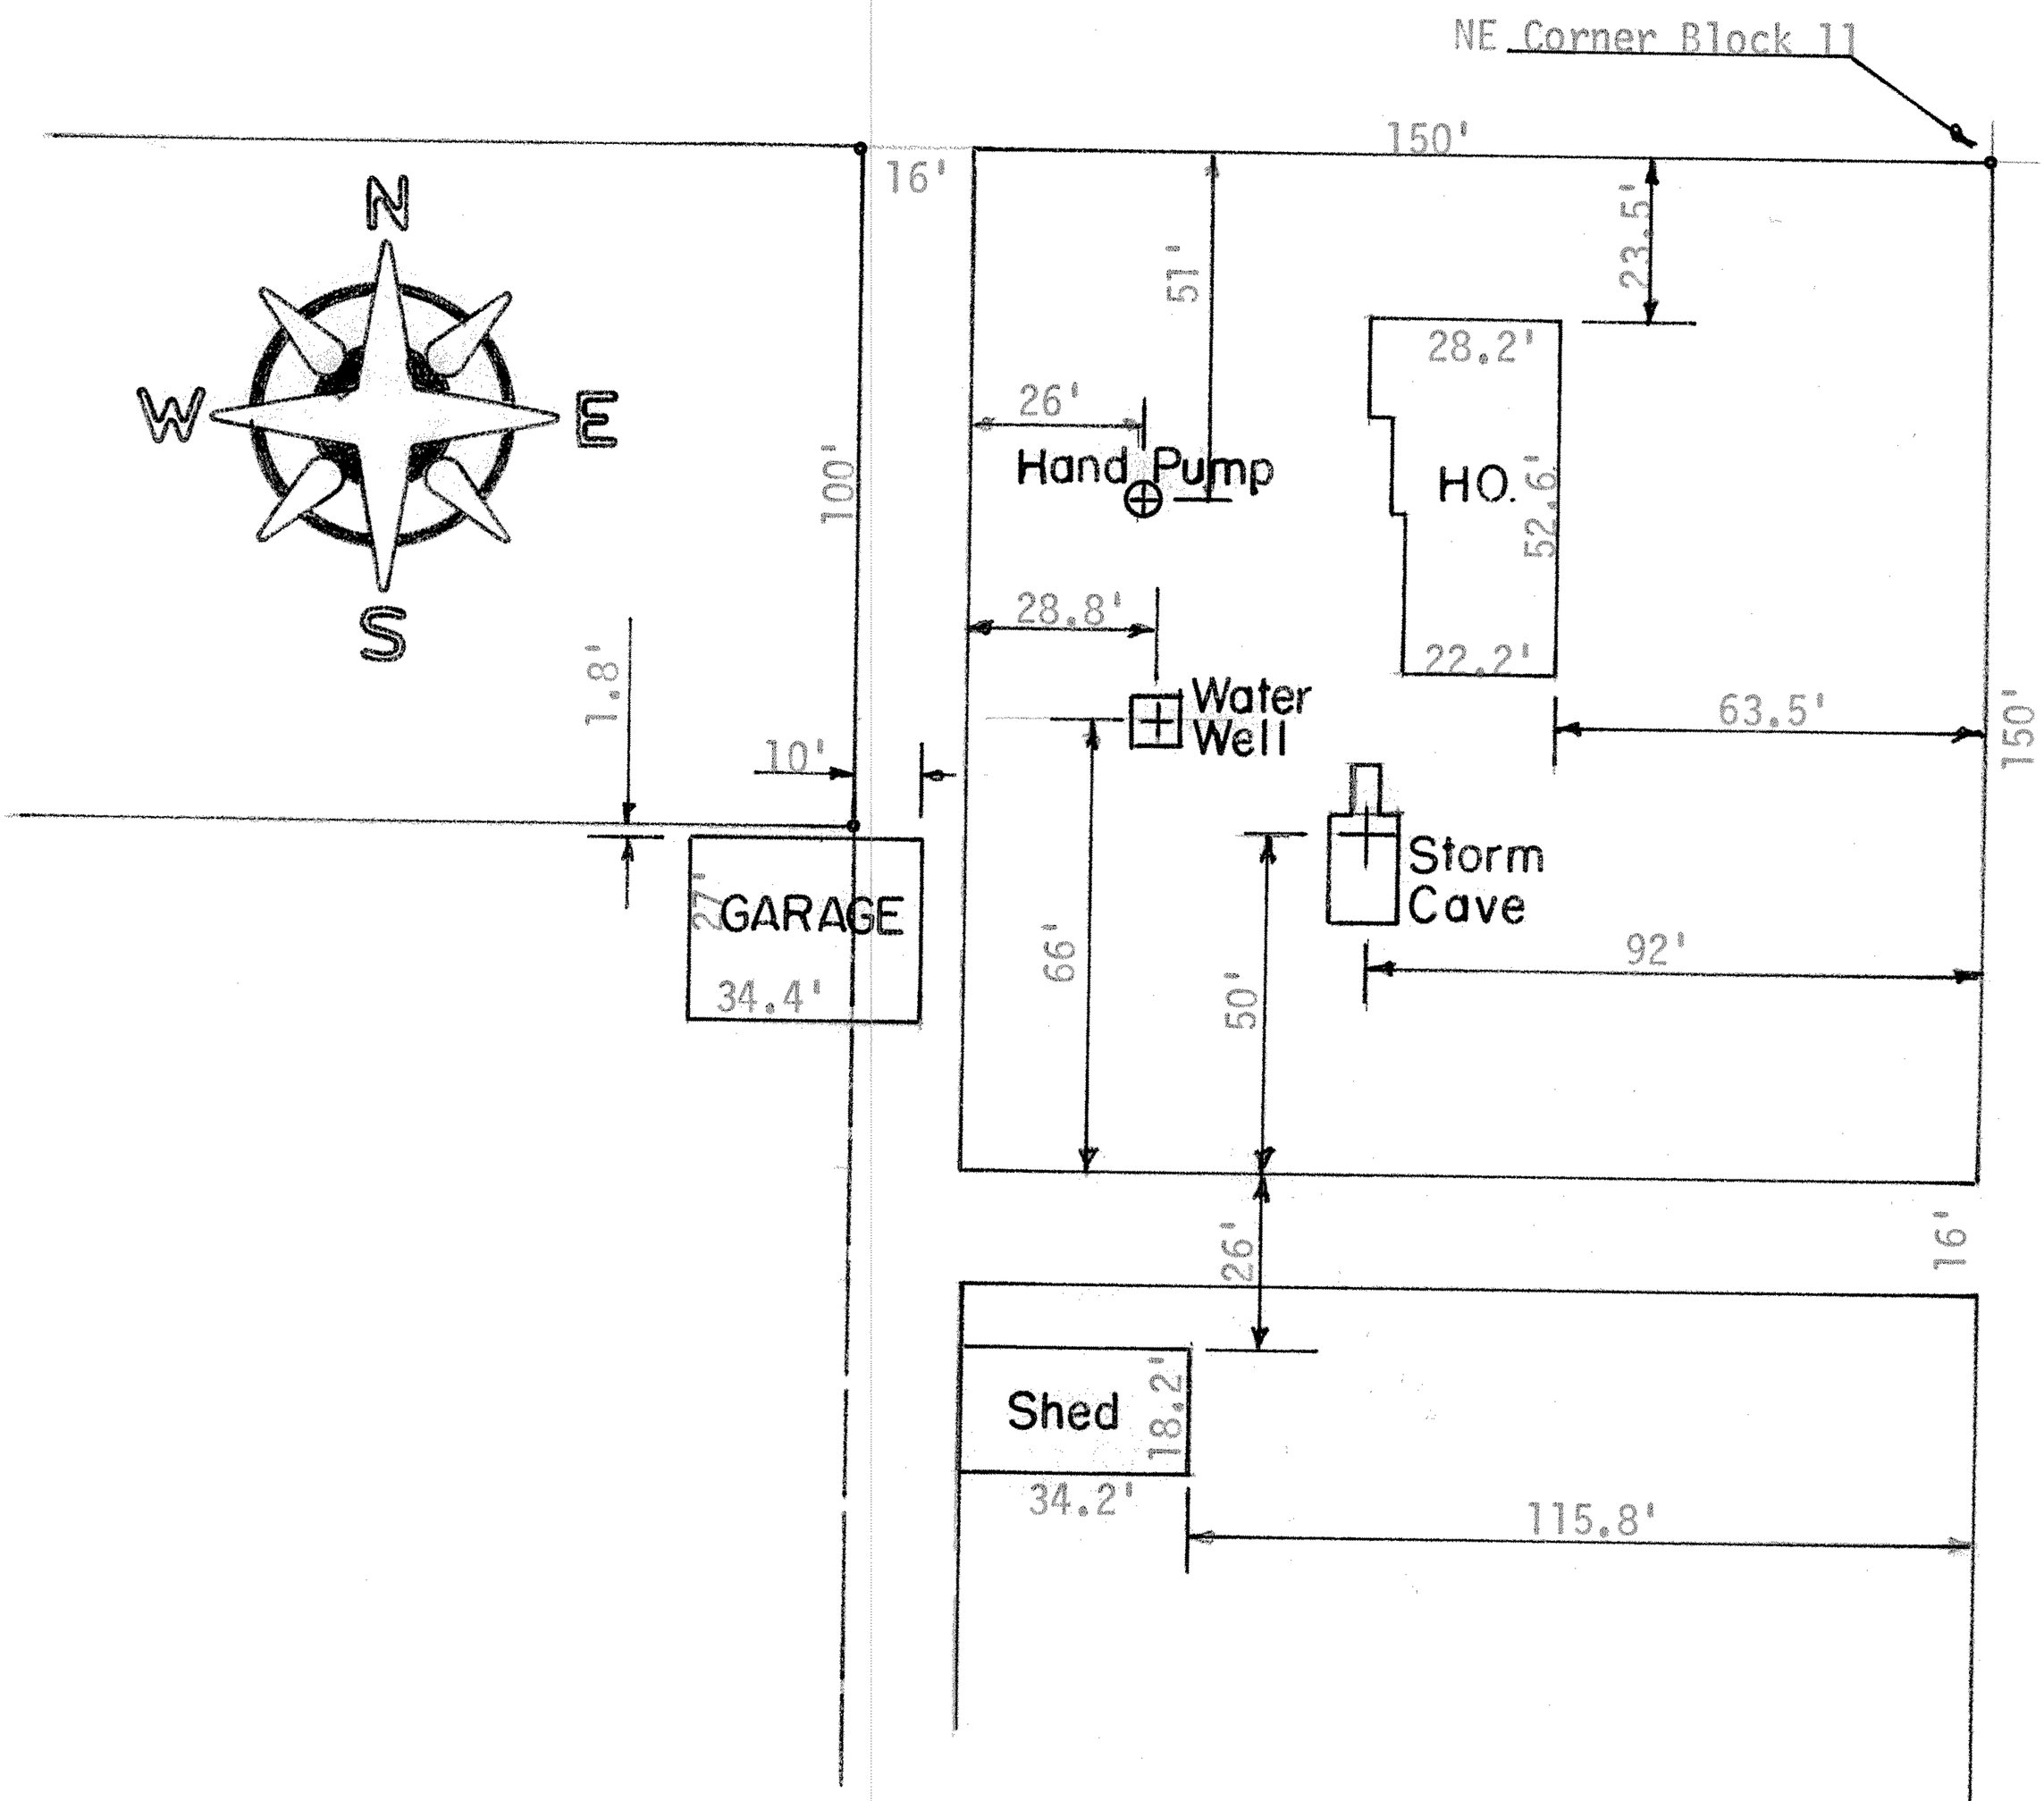

State of Kansas)
County of McPherson) SS

I, F. R. Rankin, County Engineer of McPherson County, Kansas, do hereby certify that under my supervision a survey was made to locate the improvements in Block 11 of Groveland, Kansas, now vacated by act of legislature on March 27, 1895. The above plat is a true exhibit of said survey as far as it is known to me.

Survey requested by J. E. Childers

Signed this 10 day of December, 1973

F. R. Rankin, P. E.
Administrator of P.W. & County Engr.
McPherson, Kansas

F. R. RANKIN
799
KANSAS
PROFESSIONAL ENGINEER

MICROFILM