http://www.adultpdf.com
Created by TIFF To PDF trial version, to remove this mark, please register this software.

A SURVEY OF A TRACT OF LAND IN THE
SE1/4, SECTION 28, T20S R4W
MCPHERSON, KANSAS

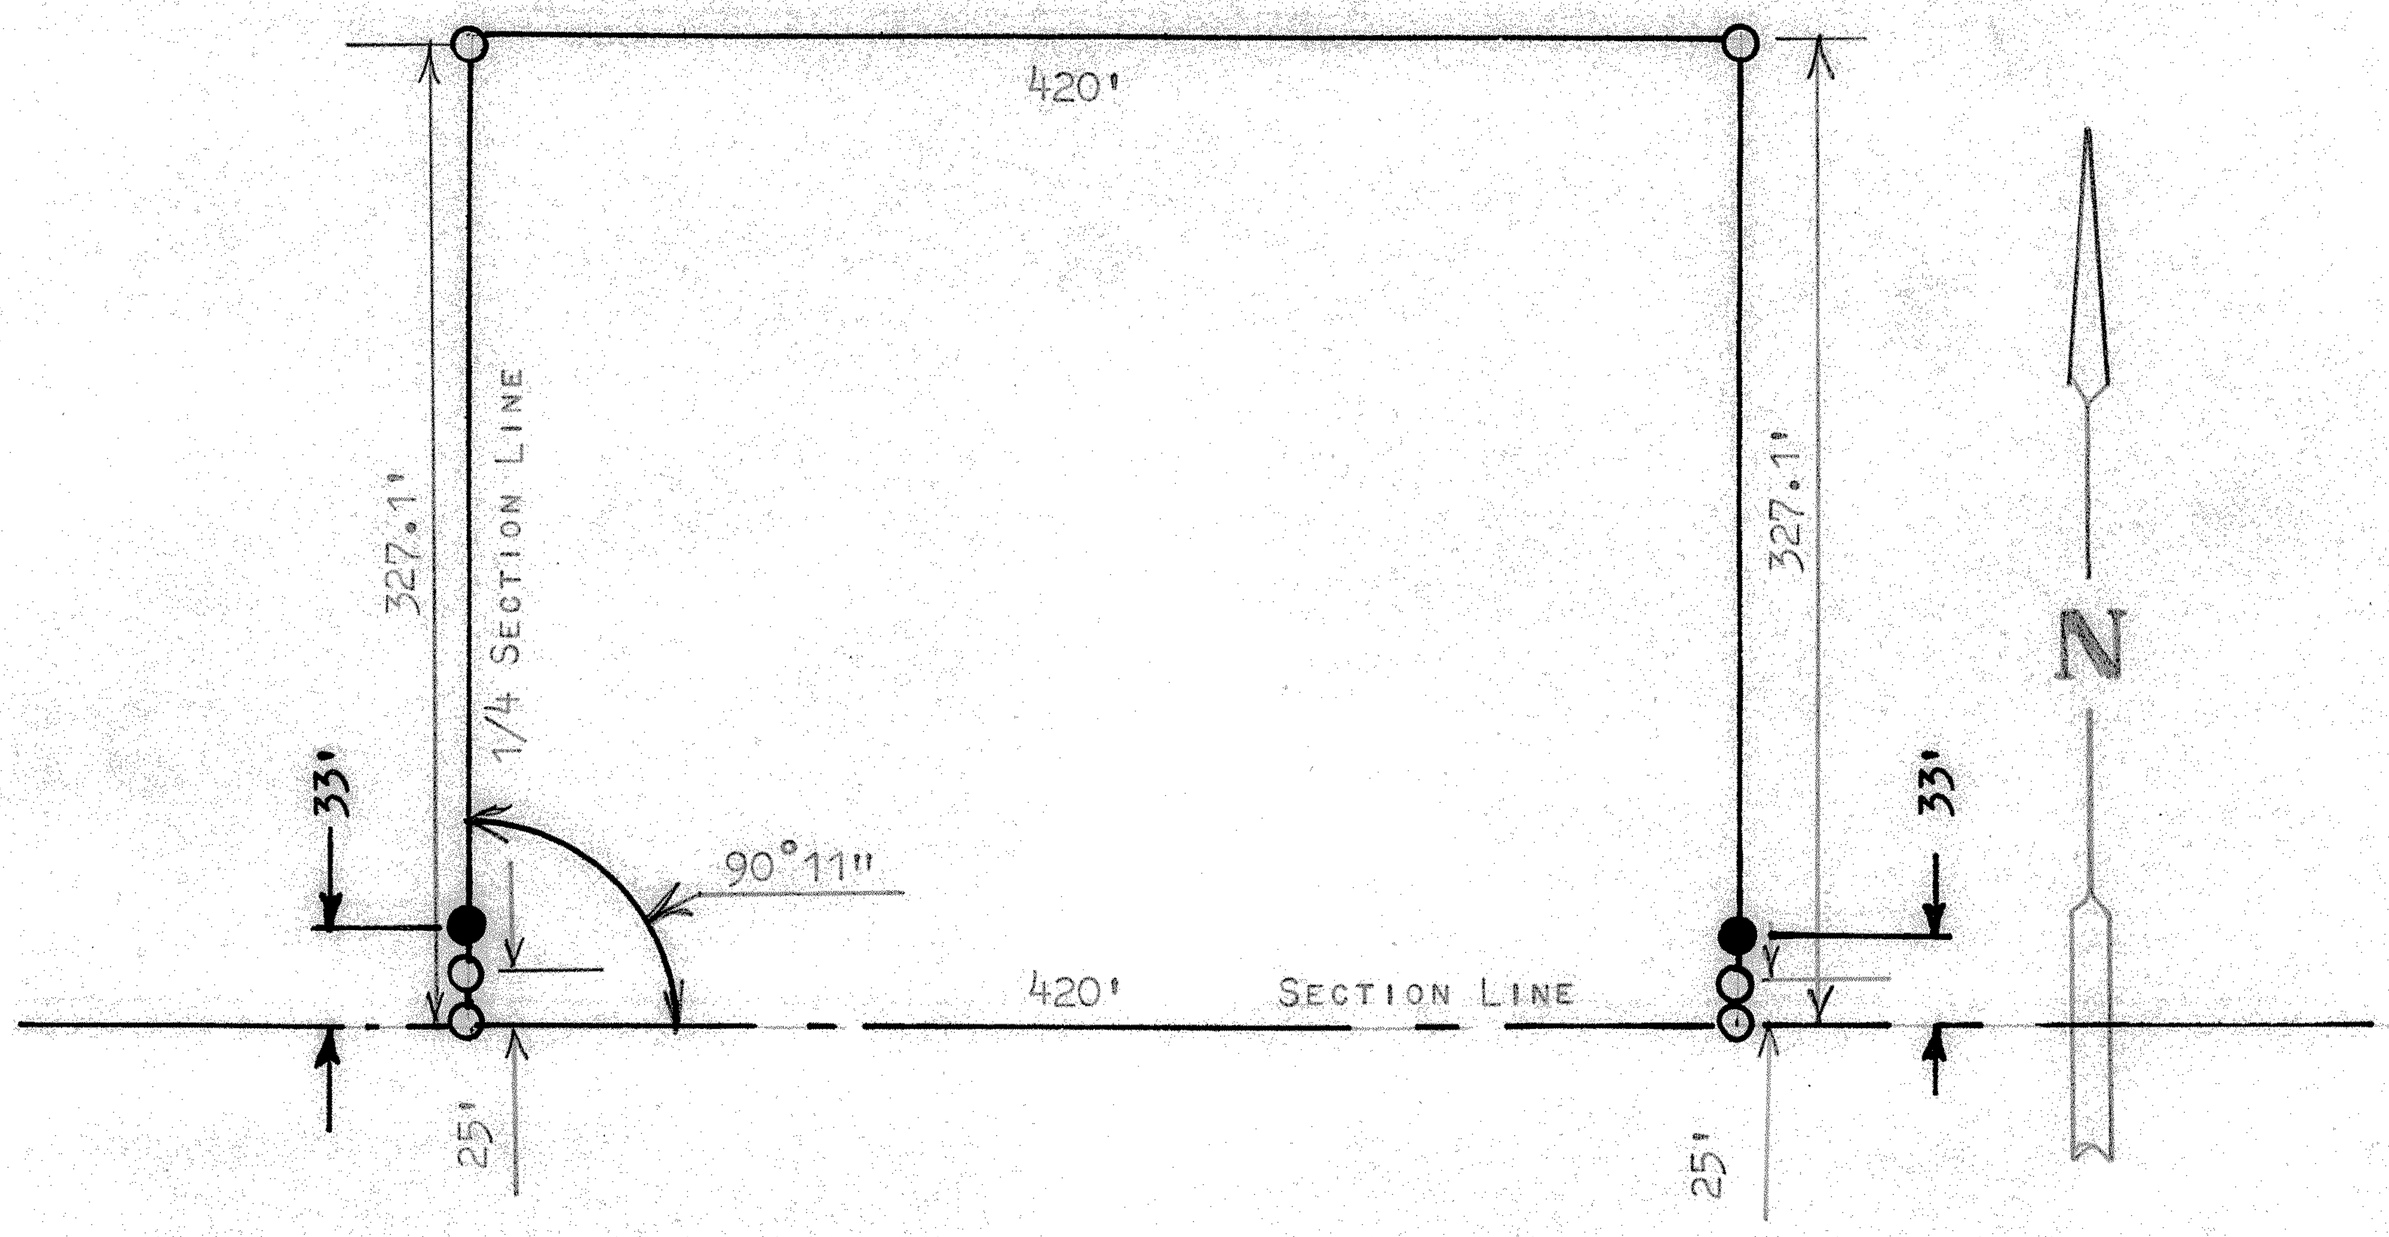

○ PINS SET THIS SURVEY
● PINS SET JUNE 28, 1974 FOR LAVERN NEUFELDT

STATE OF KANSAS)
COUNTY OF MCPHERSON) SS

I, FRANCIS RANKIN, PROFESSIONAL ENGINEER OF THE STATE OF KANSAS DO HEREBY CERTIFY THAT UNDER MY SUPERVISION A SURVEY WAS MADE IN THE SE1/4, SECTION 28, T20S R4W, OF THE 6TH P.M. AND DESCRIBED AS FOLLOWS;

BEGINNING AT THE SW CORNER OF THE SAID SE1/4, SECTION 28, T20S R4W; THENCE NORTH ON 1/4 SECTION LINE 327.1 FEET; THENCE EAST PARALLEL WITH SECTION LINE 420.0 FEET; THENCE SOUTH TO SECTION LINE 327.1 FEET; THENCE WEST ON SECTION LINE 420.0 FEET AND TO PLACE OF BEGINNING, SAID TRACT OF LAND CONTAINS 3.15 ACRES MORE OR LESS, AND THAT THE ACCOMPANYING PLAT IS A TRUE EXHIBIT OF SAID SURVEY AS FAR AS IT IS KNOWN TO ME.

SURVEY CALLED FOR BY HERMAN GOERTZEN

SIGNED THIS 21 DAY OF AUGUST, 1969

F. R. Rankin

FRANCIS RANKIN
PROFESSIONAL ENGINEER
MCPHERSON, KANSAS

F. R. RANKIN
LICENSED
799
KANSAS
PROFESSIONAL ENGINEER