http://www.adultpdf.com
Created by TIFF To PDF trial version, to remove this mark, please register this software.

A SURVEY OF A TRACT OF LAND
NE1/4 SECTION 29, T20S-R4W
McPHERSON, COUNTY

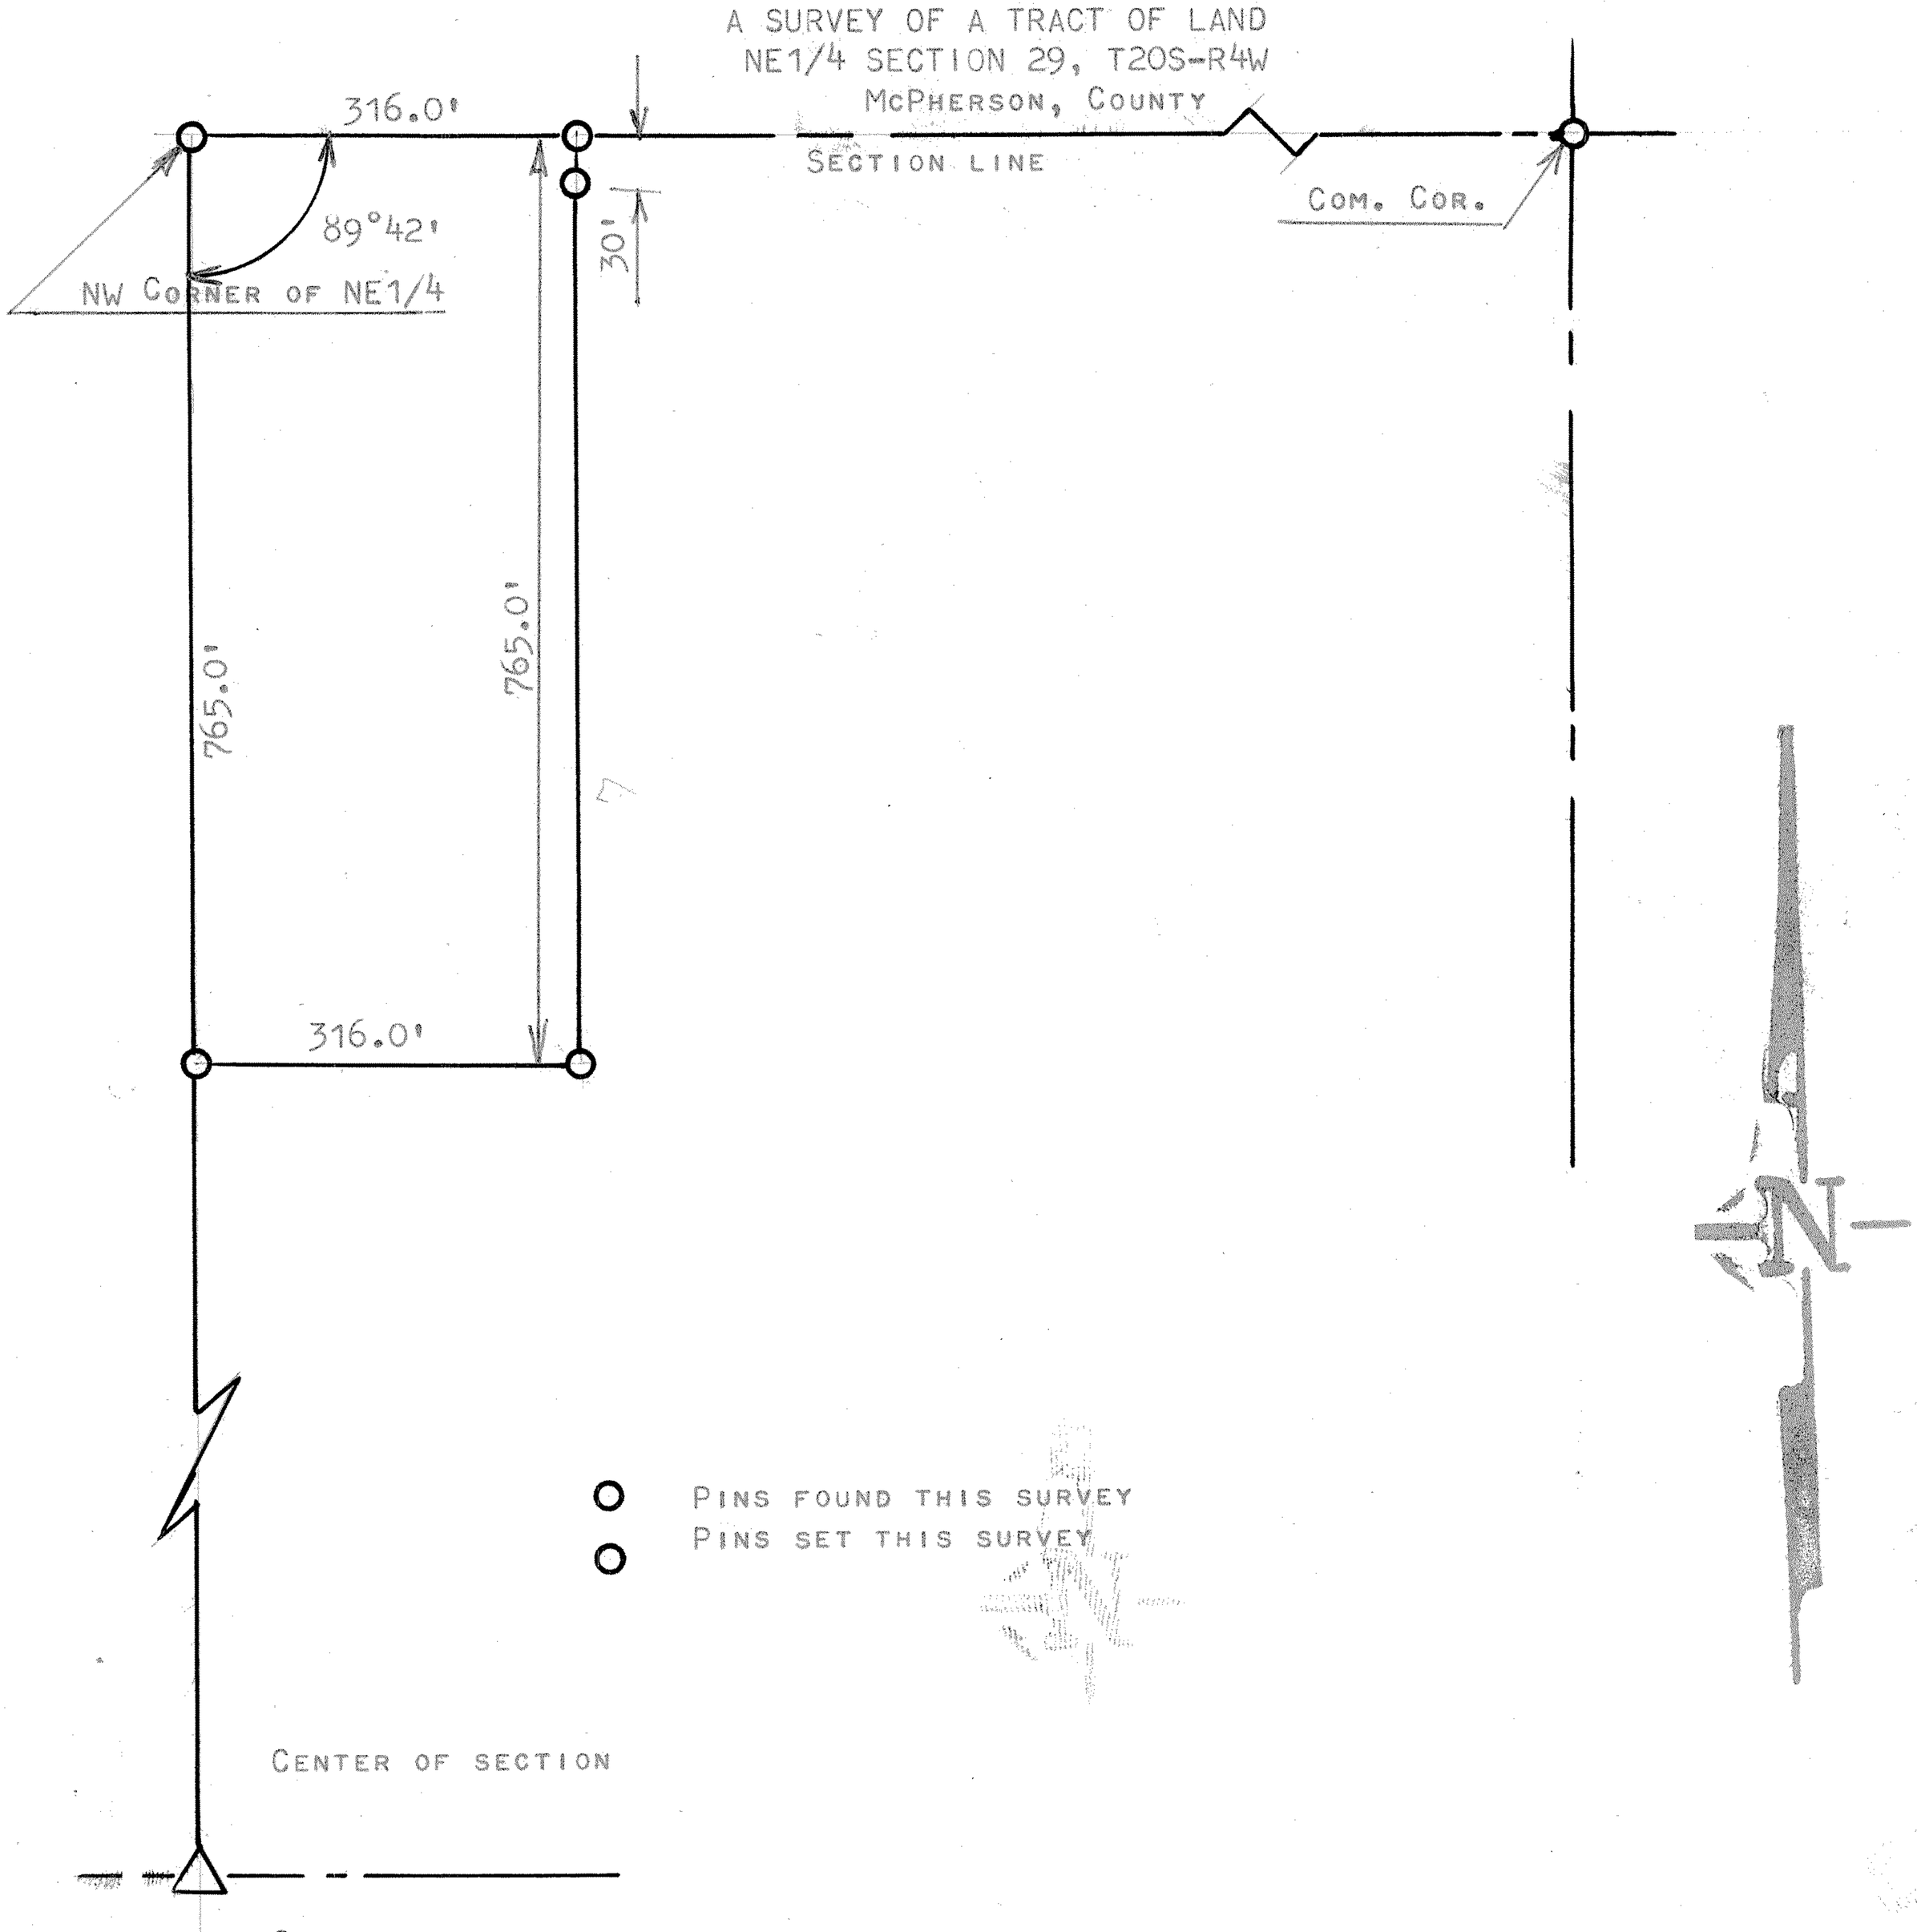


STATE OF KANSAS )
COUNTY OF MCPHERSON) SS

I, FRANCIS RANKIN, PROFESSIONAL ENGINEER OF THE STATE OF KANSAS, DO HEREBY CERTIFY THAT UNDER MY SUPERVISION A SURVEY WAS MADE IN THE NE1/4 OF SECTION 29, T20S-R4W OF THE 6TH P.M. AND DESCRIBED AS FOLLOWS:

BEGINNING AT THE NW CORNER OF THE NE1/4 SECTION 29, T20S-R4W THENCE EAST ON SECTION LINE 316.0 FEET; THENCE SOUTH PARALLEL WITH 1/4 SECTION LINE 765.0 FEET; THENCE WEST TO 1/4 SECTION LINE 316.0 FEET; THENCE NORTH 765.0 FEET TO PLACE OF BEGINNING, SAID TRACT OF LAND CONTAINS 5.5 ACRES MORE OR LESS, AND THAT THE ACCOMPANYING PLAT IS A TRUE EXHIBIT OF SAID SURVEY AS FAR AS IT IS KNOWN TO ME.

SURVEY CALLED FOR BY MRS OLIVER KANASKSTEAD

SIGNED THIS 11th DAY OF MAY, 1966

F. R. Rankin
FRANCIS RANKIN
PROFESSIONAL ENGINEER
McPHERSON, KANSAS

F. R. RANKIN LICENSED 799 KANSAS PROFESSIONAL ENGINEER

MICROFILM

FIELD NOTES IN RANGE 4 BOOK 2