http://www.adultpdf.com
Created by TIFF To PDF trial version, to remove this mark, please register this software.

A SURVEY OF THE N 1/2, NE 1/4
SECTION 29, TWP. 20S, RGE. 4W
MC PHERSON COUNTY, KANSAS

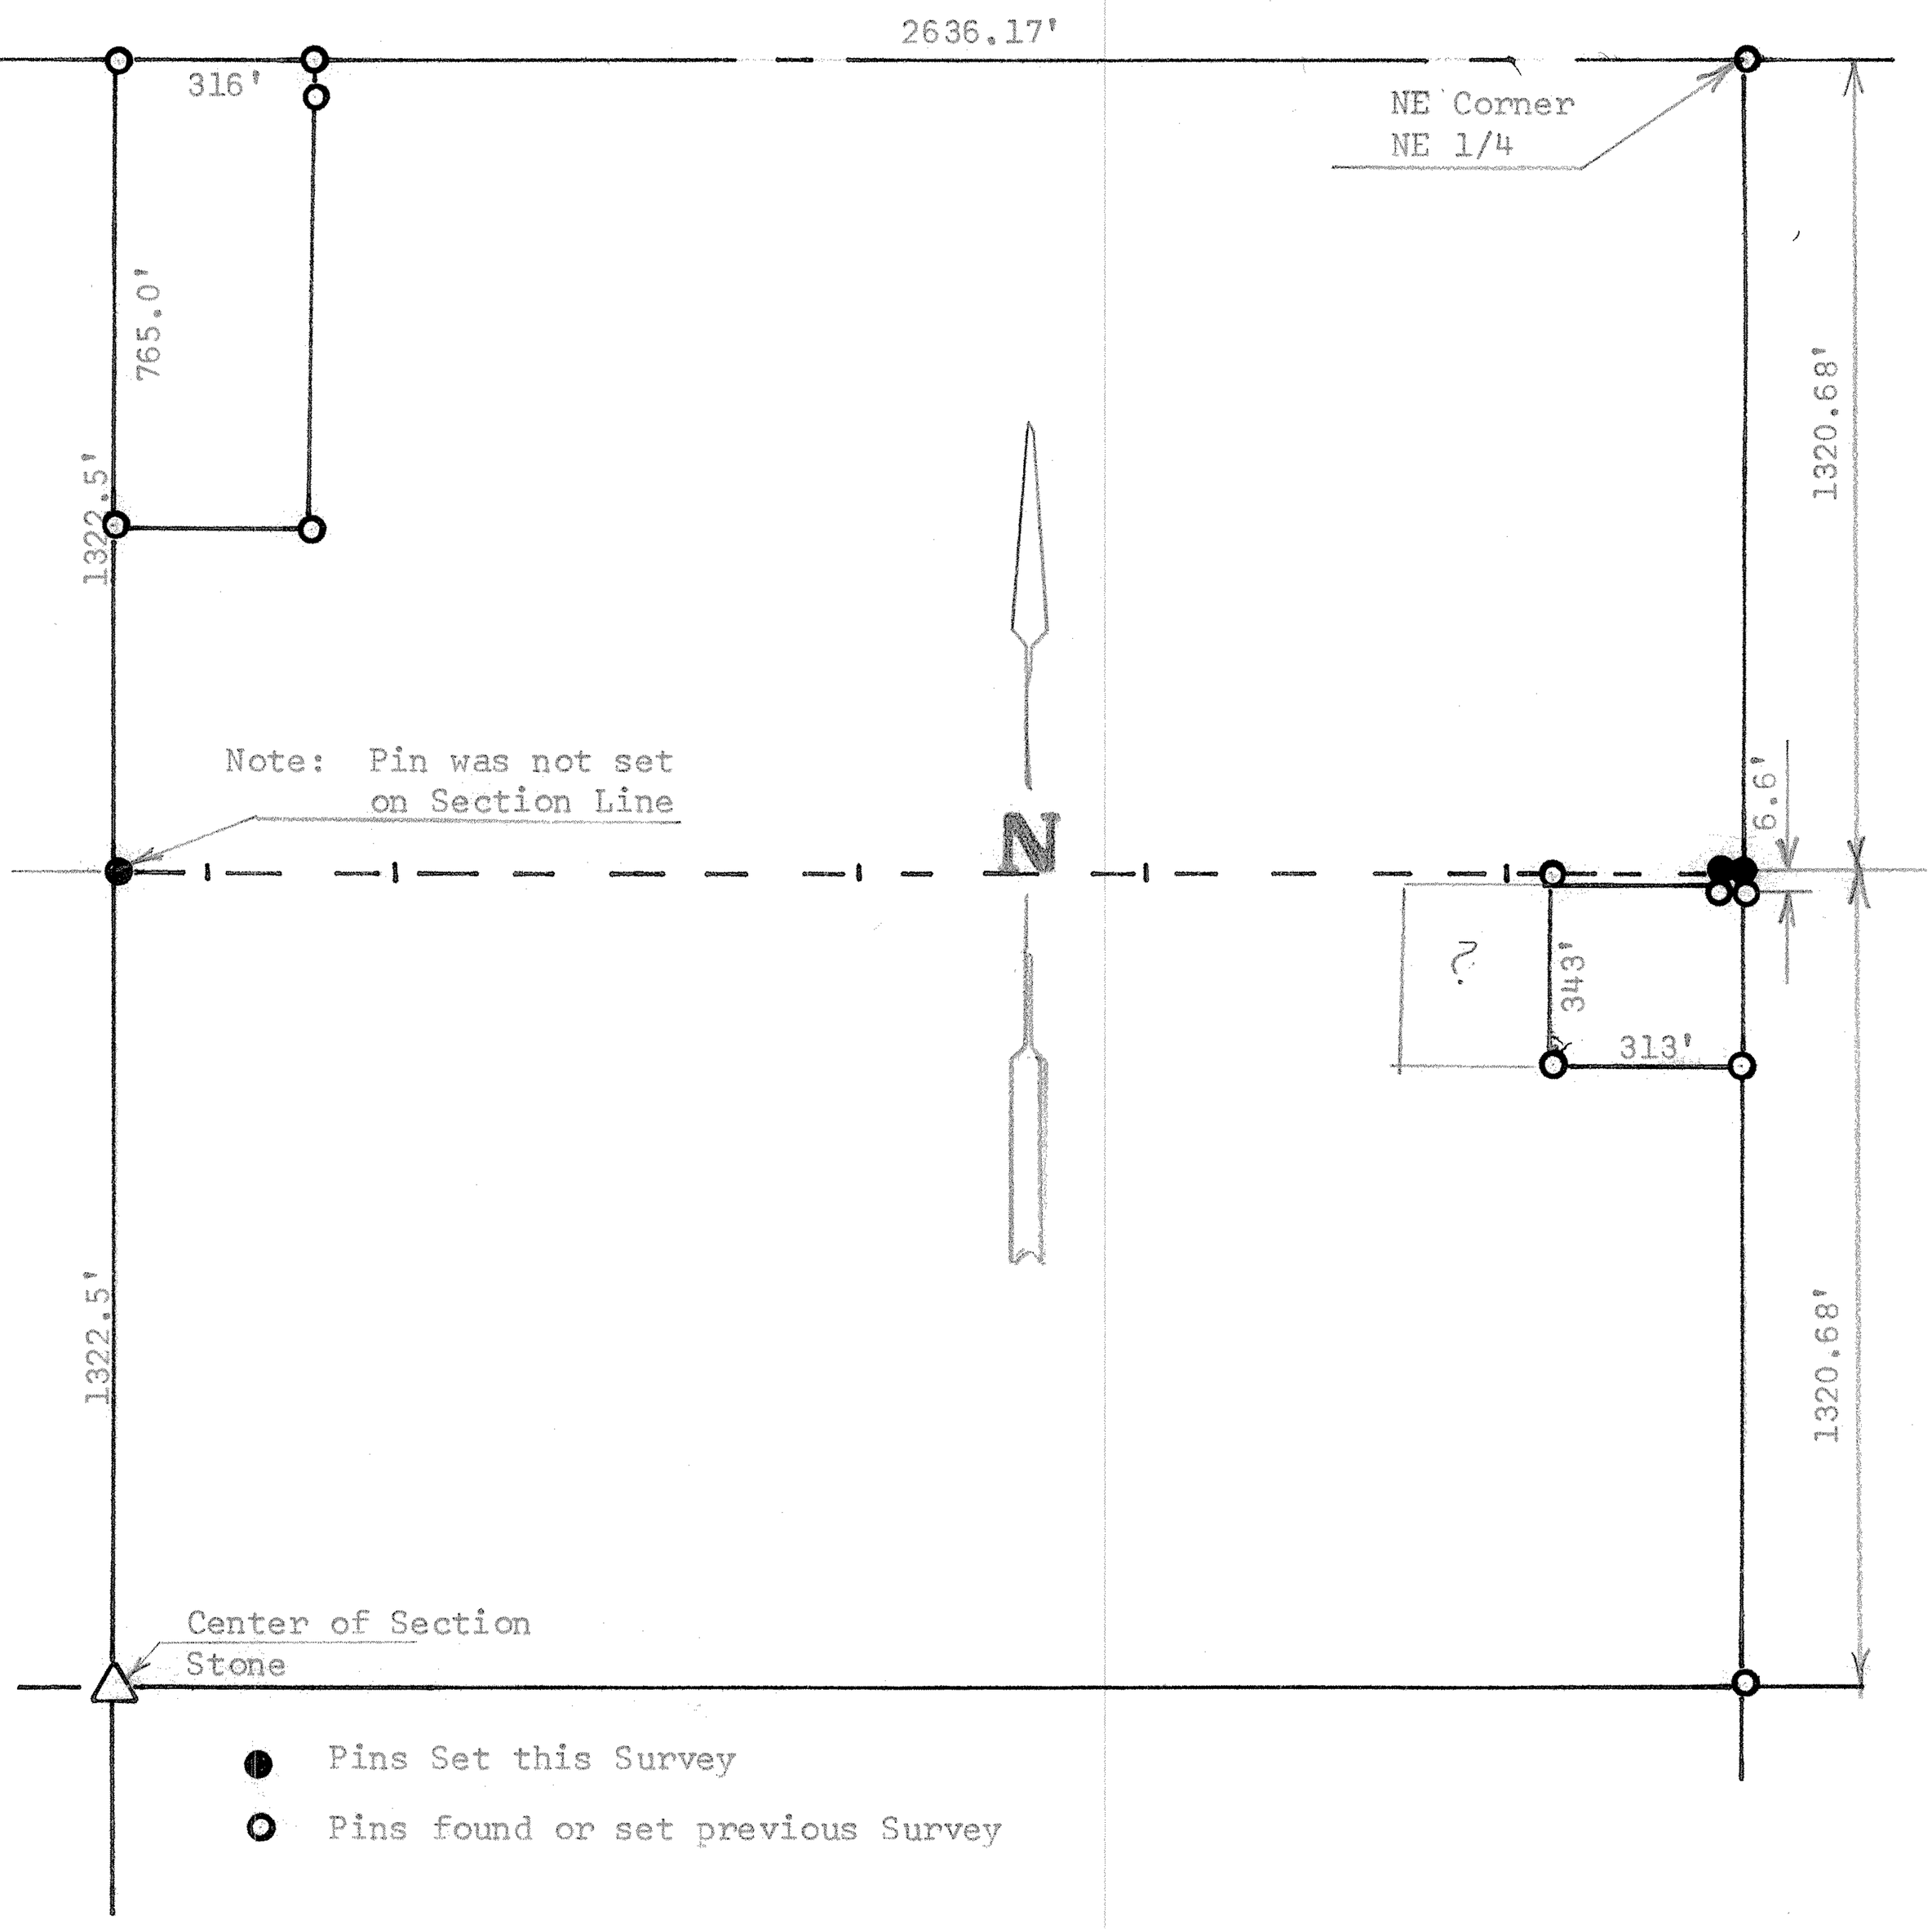

State of Kansas)
County of McPherson) SS

I, F. R. Rankin, County Engineer of the State of Kansas, do hereby certify that under my supervision a survey was made of the N 1/2, NE 1/4, Section 29, T20S, R4W of the 6th P. M. and that the above plat is a true exhibit of said survey as far as it is known to me.

Survey called for by L. J. Neufelt

Signed this 19 day of April, 1971

F. R. Rankin
County Engineer
McPherson, Kansas

F. R. RANKIN
LICENSED
799
KANSAS
PROFESSIONAL ENGINEER