http://www.adultpdf.com
Created by TIFF To PDF trial version, to remove this mark, please register this software.

A SURVEY OF THE EAST HALF AND OF THE NE AND SE QUARTERS OF SEC. 29, T.20S., R.4W. OF THE 6TH P.M. AND PORTIONS THEREOF MORE PARTICULARLY DESCRIBED AS FOLLOWS: S.½, NE¼ (AND TRACTS THEREOF), EXCEPT S. 333.83 FT., CONTAINING 59.72 ACRES; S. 333.83 FT. OF S½, NE¼, CONTAINING 20.19 ACRES; AND N½, SE¼, EXCEPT S½, S½, N½, SE¼, CONTAINING 59.81 ACRES; ALL LOCATED IN MCPHERSON COUNTY, KANSAS.

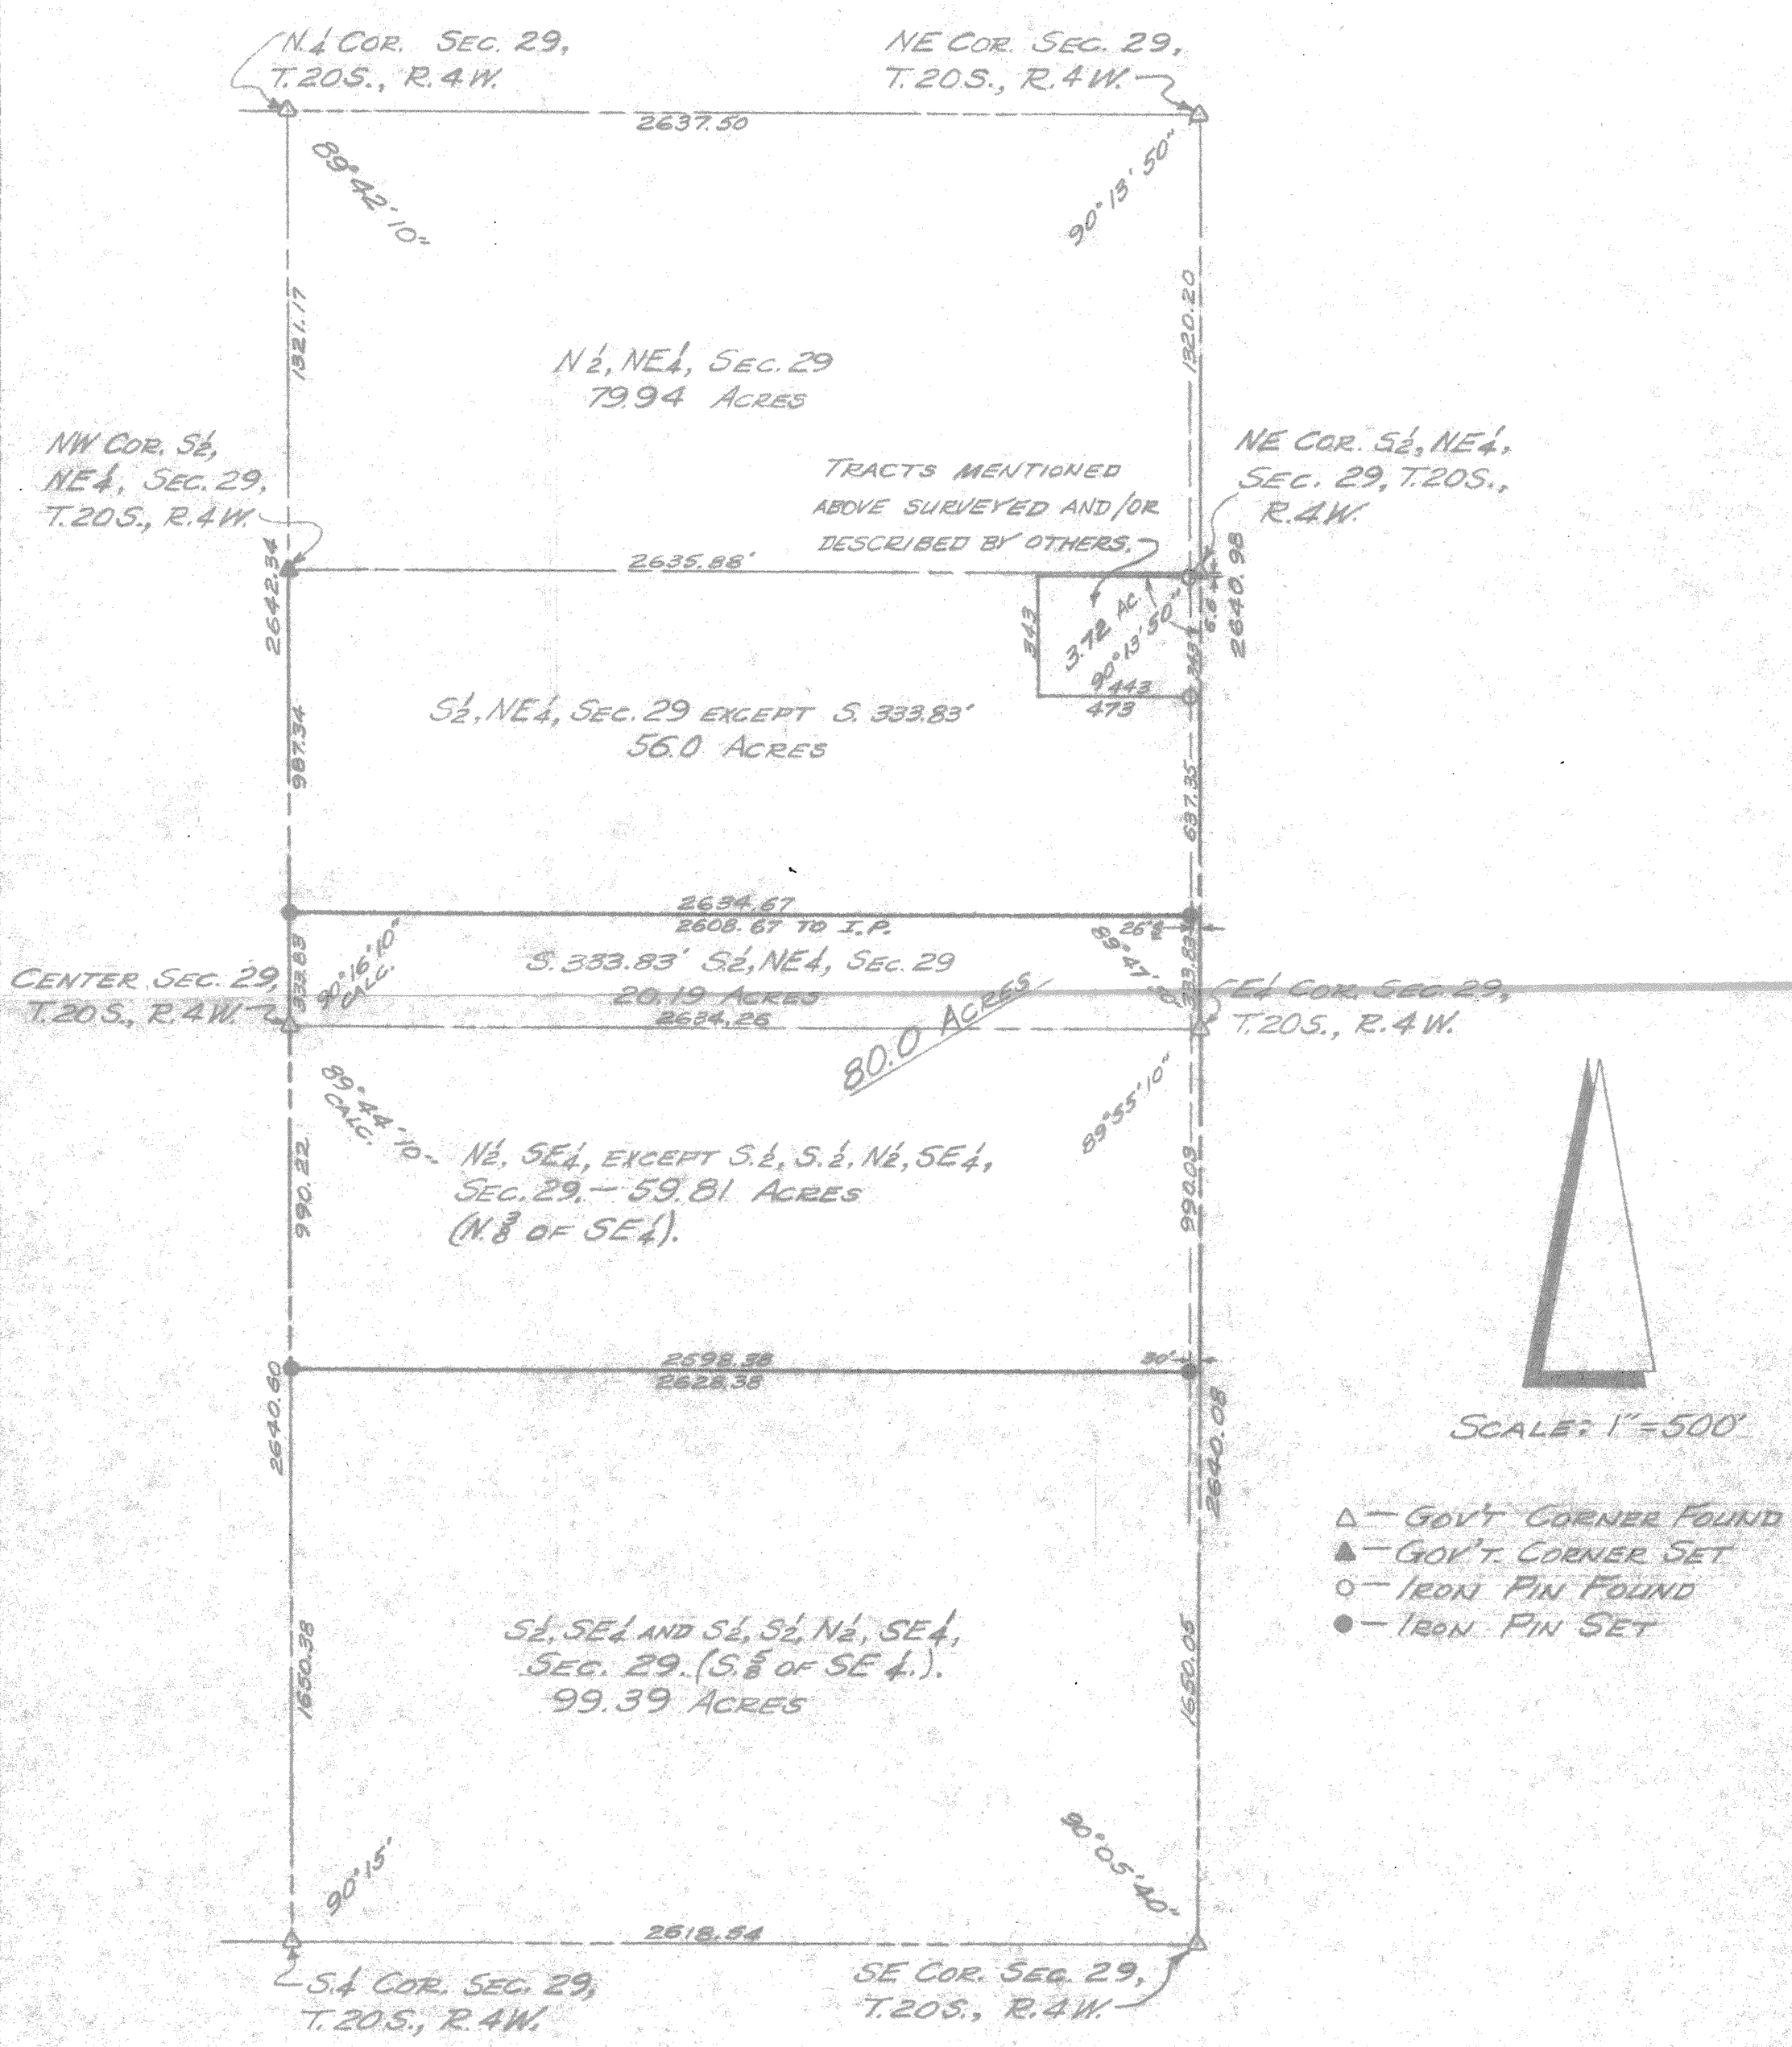

I HEREBY CERTIFY THIS PLAT TO BE A TRUE AND CORRECT REPRESENTATION OF THE PROPERTY DESCRIBED ABOVE, AS SURVEYED BY ME, THIS 22ND DAY OF JANUARY, 1976.

William H. Klassen

LS 121

SK 75-237