http://www.adultpdf.com
Created by TIFF To PDF trial version, to remove this mark, please register this software.

A SURVEY OF TRACT OF LAND IN THE NE1/4, SECTION 30,
T20S, R4W, MCPHERSON COUNTY, KANSAS

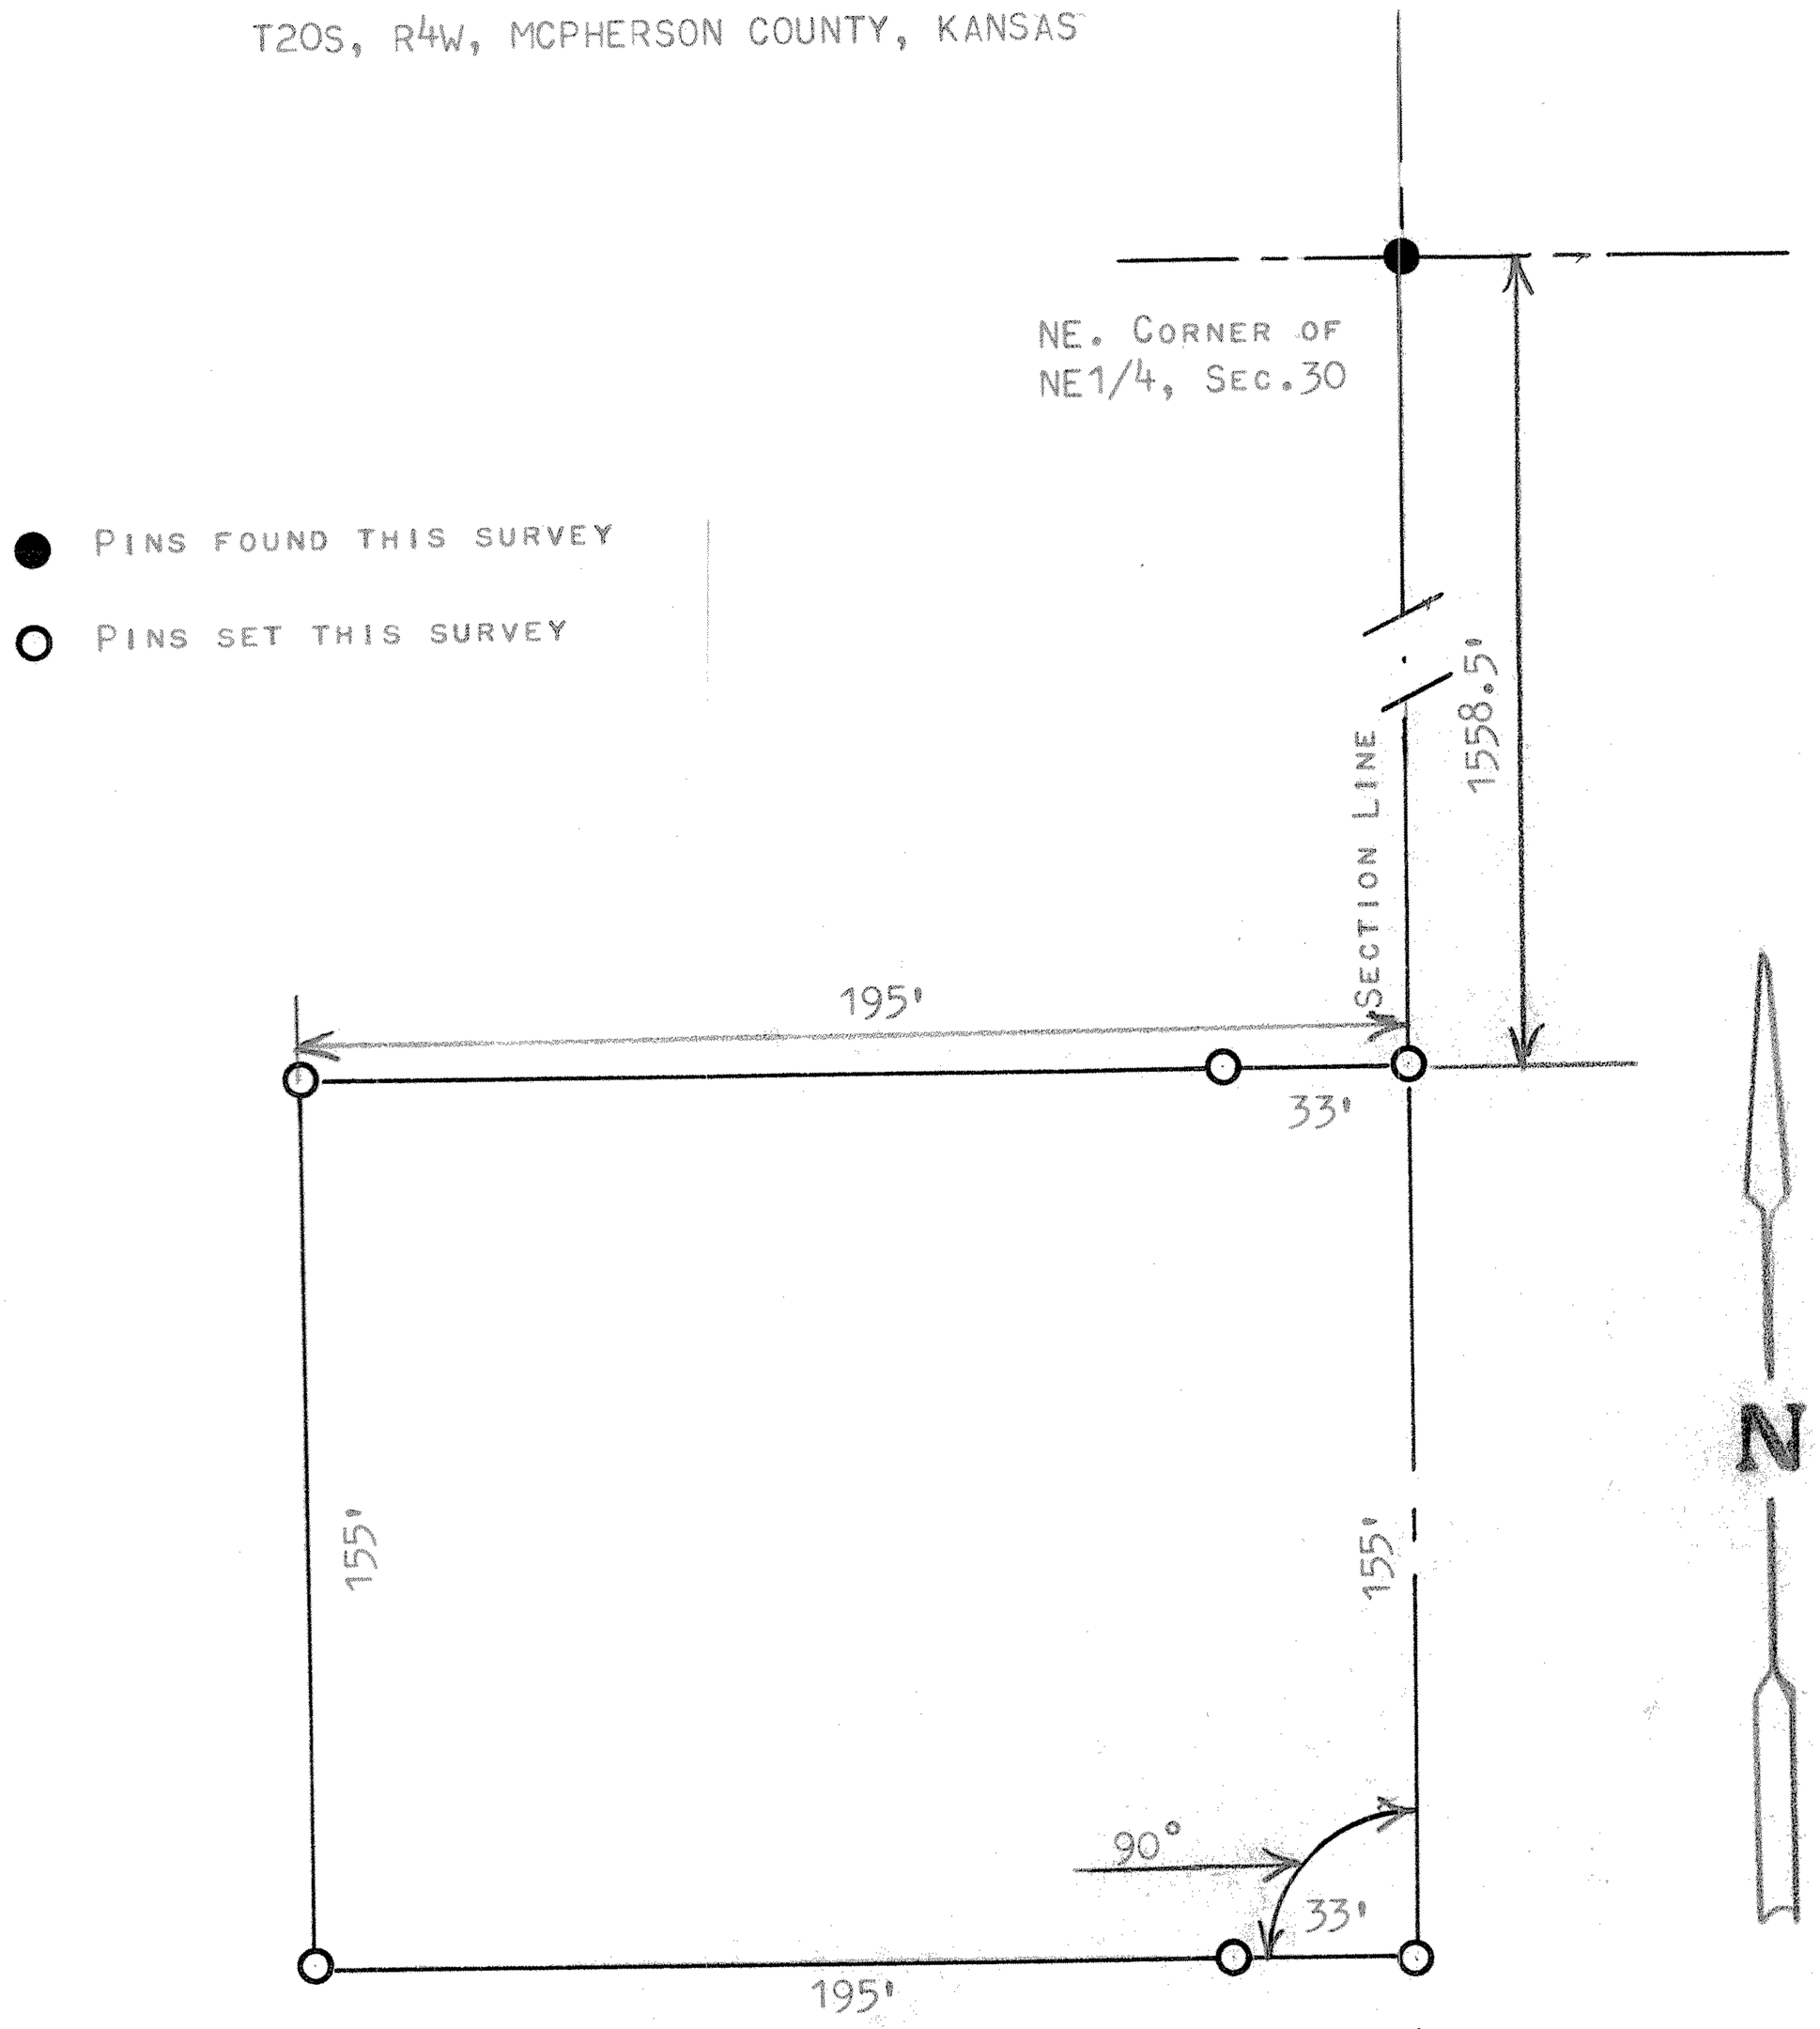

STATE OF KANSAS)
COUNTY OF MCPHERSON) SS

I, MELVIN FERGUSON, PROFESSIONAL ENGINEER OF THE STATE OF KANSAS DO HEREBY CERTIFY THAT UNDER MY SUPERVISION A SURVEY WAS MADE OF A TRACT OF LAND IN THE NE1/4, SECTION 30, T20S, R4W OF THE 6TH P.M. AND DESCRIBED AS FOLLOWS;

BEGINNING AT A POINT 1558.5 FEET SOUTH OF THE NE. CORNER OF SAID NE1/4, SECTION 30, T20S, R4W; THENCE WEST RIGHT ANGLE 195 FEET; THENCE SOUTH PARALLEL WITH SECTION LINE 155 FEET; THENCE EAST TO SECTION LINE 195 FEET; THENCE NORTH 155 FEET TO PLACE OF BEGINNING SAID TRACT OF LAND CONTAINS 0.69 ACRES MORE OR LESS, AND THAT THE ACCOMPANYING PLAT IS A TRUE EXHIBIT OF SAID SURVEY AS FAR AS IT IS KNOWN TO ME.

SURVEY CALLED FOR BY MRS JAKE L. ENSZ

SIGNED THIS 22nd DAY OF MARCH, 1976

MELVIN FERGUSON
PROFESSIONAL ENGINEER
McPHERSON, KANSAS

MELVIN V. FERGUSON
LICENSED
6772
KANSAS
PROFESSIONAL ENGINEER

MICROFILM