http://www.adultpdf.com
Created by TIFF To PDF trial version, to remove this mark, please register this software.

SURVEY OF A TRACT OF LAND IN THE E1/2 SECTION 32, TOWNSHIP 20 S, RANGE 4W, MC PHERSON COUNTY, KANSAS

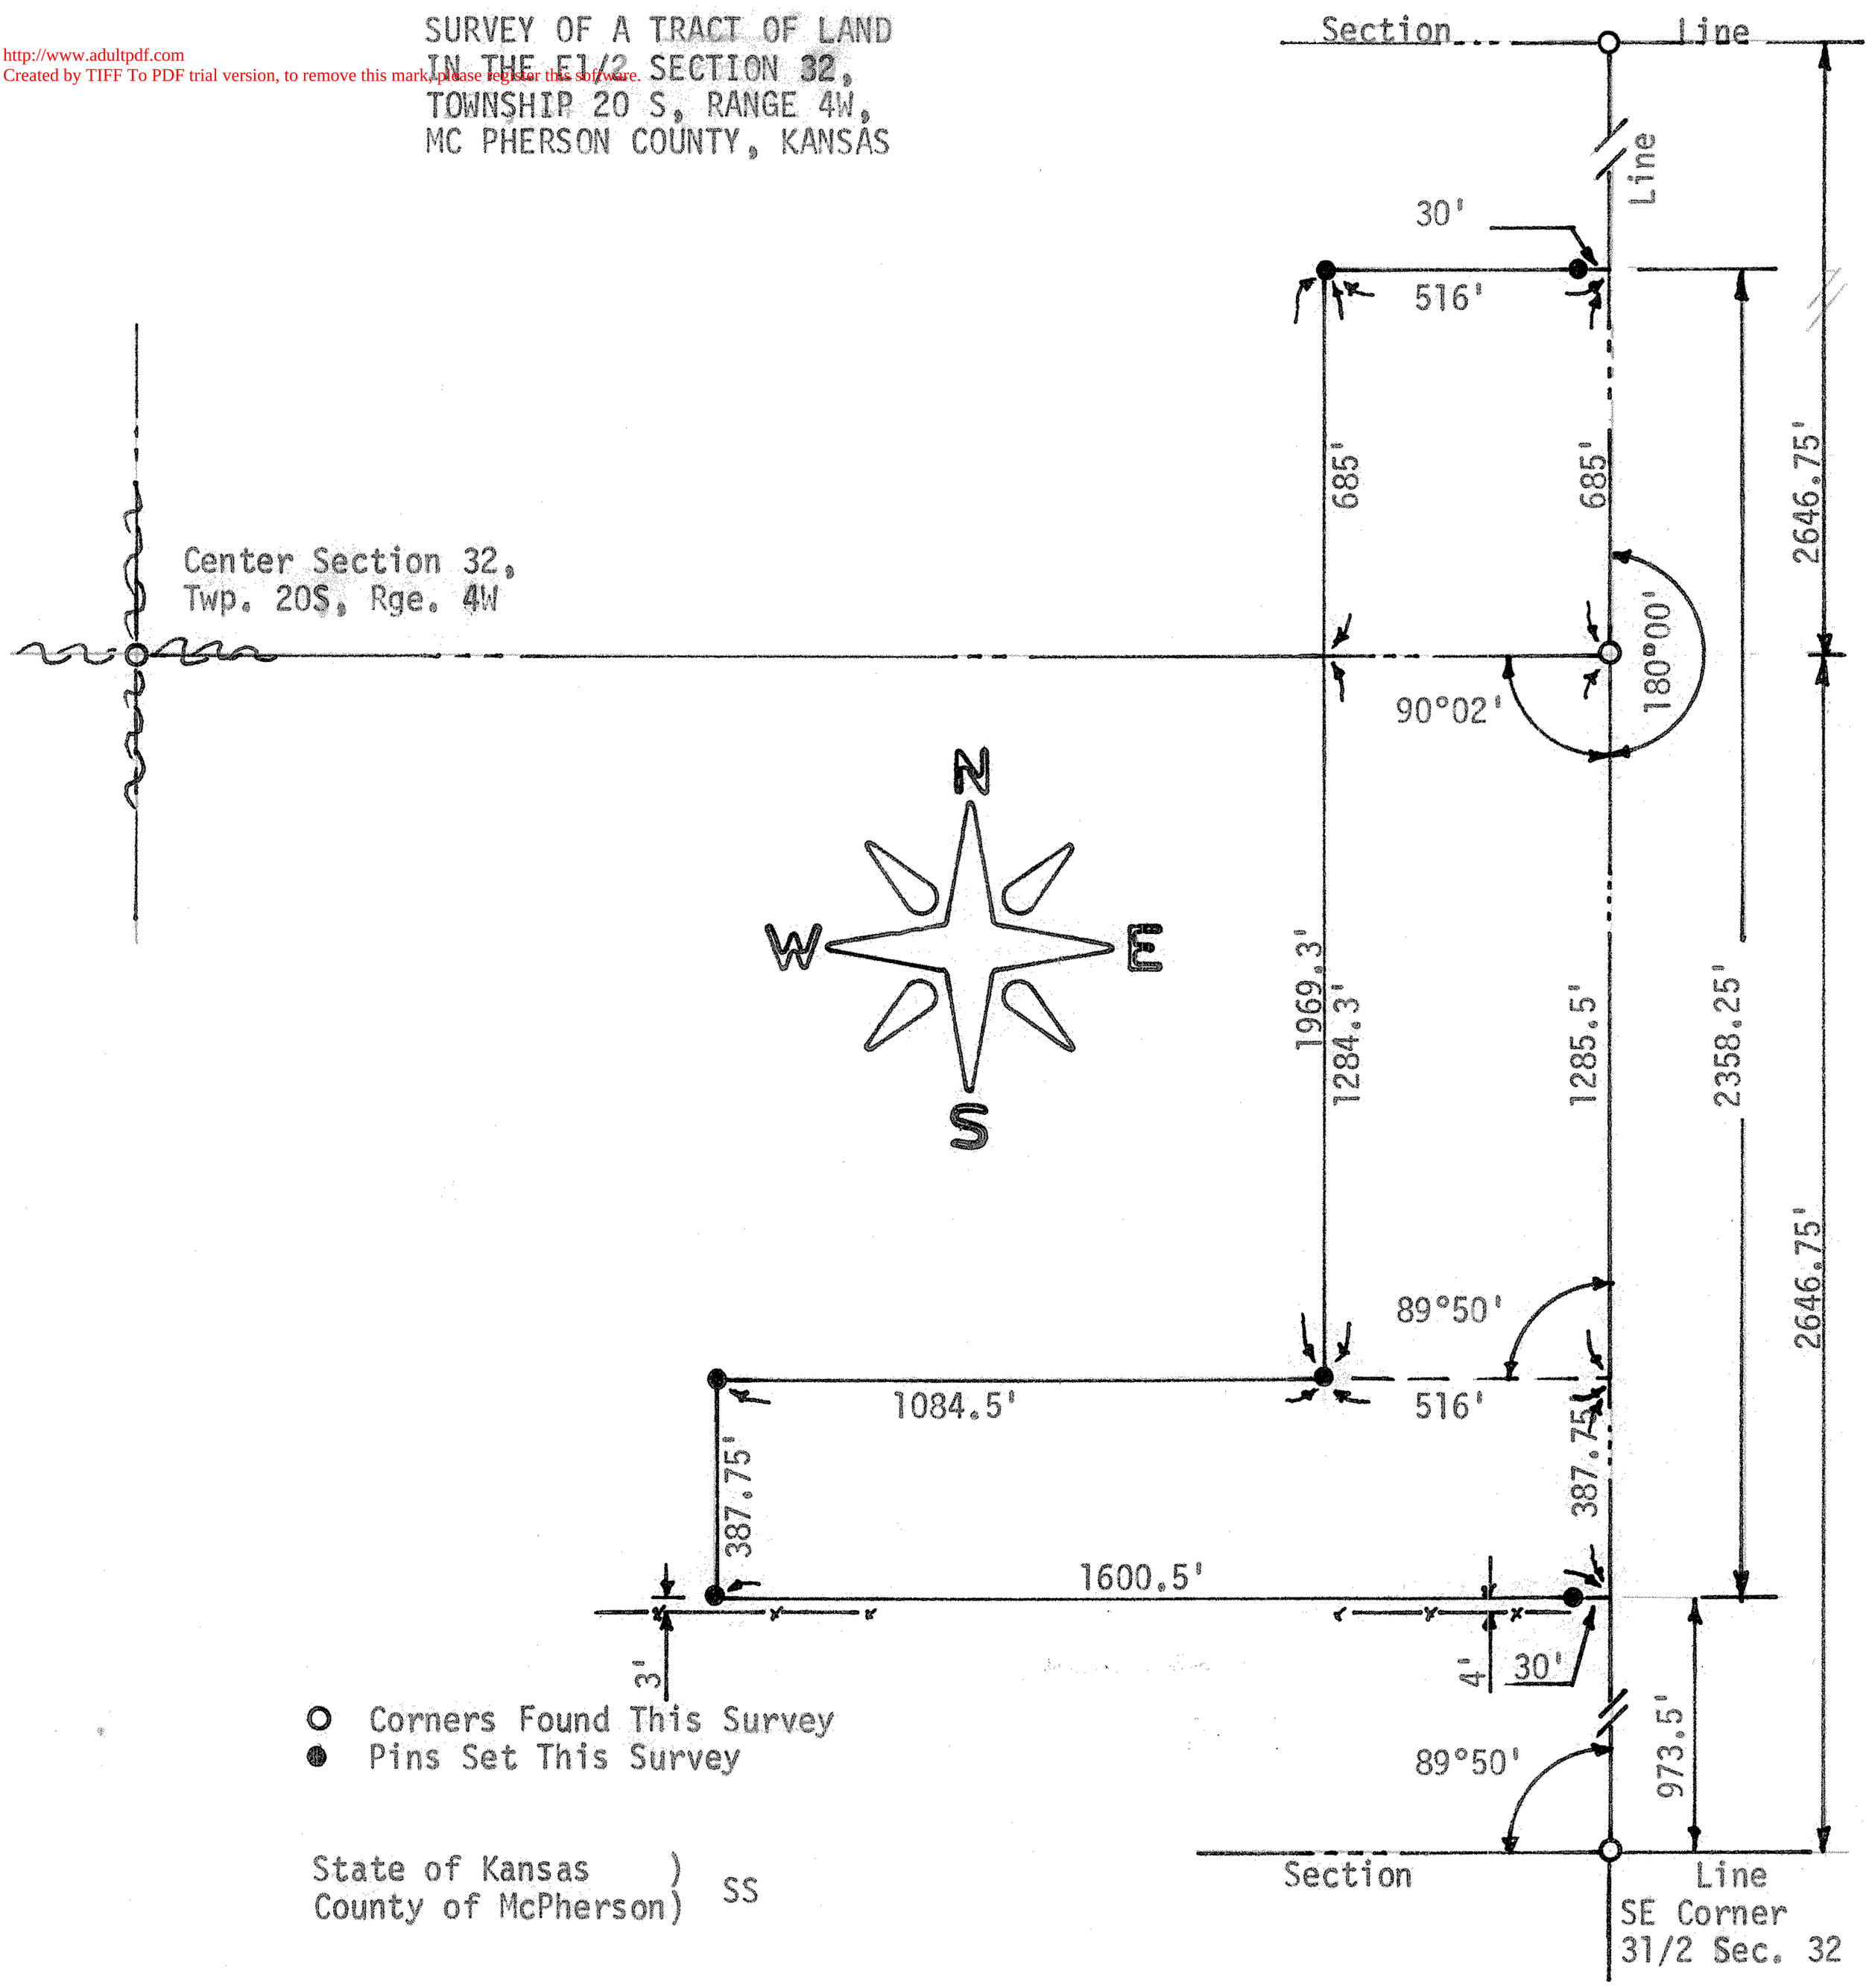

○ Corners Found This Survey
● Pins Set This Survey

State of Kansas)
County of McPherson) SS

I, F. R. Rankin, County Engineer of McPherson County, Kansas, do hereby certify that under my supervision a survey was made in the E1/2 Section 32, T20S, R4W of the 6th P.M. and described as follows: Commencing at the SE corner of said Section 32; thence North on Section Line 973.5 feet to a place of beginning; thence West parallel with the South line of said section 1600.5 feet; thence North 387.75 feet; thence East 1084.5 feet to a point being 516 feet west of the East line of said section; thence North 1969.3 feet parallel with the East line of said section; thence East 516 feet to the East line of said section; thence South 2358.25 feet to the place of beginning. The land herein described contains 37.6 acres more or less. The above plat is a true exhibit of said survey as far as it is known to me.

Survey called for by Mrs. Wilbur Wiegand

Signed this 23 day of June 1972

F. R. Rankin, P. E.
County Engineer
McPherson, Kansas

F. R. RANKIN
LICENSED
799
KANSAS
PROFESSIONAL ENGINEER

MICROFILM