http://www.adultpdf.com
Created by TIFF To PDF trial version, to remove this mark, please register this software.

A SURVEY OF A TRACT OF LAND IN THE NE 1/4, SECTION 33, T20S-R4W, MCPHERSON COUNTY, KANS.

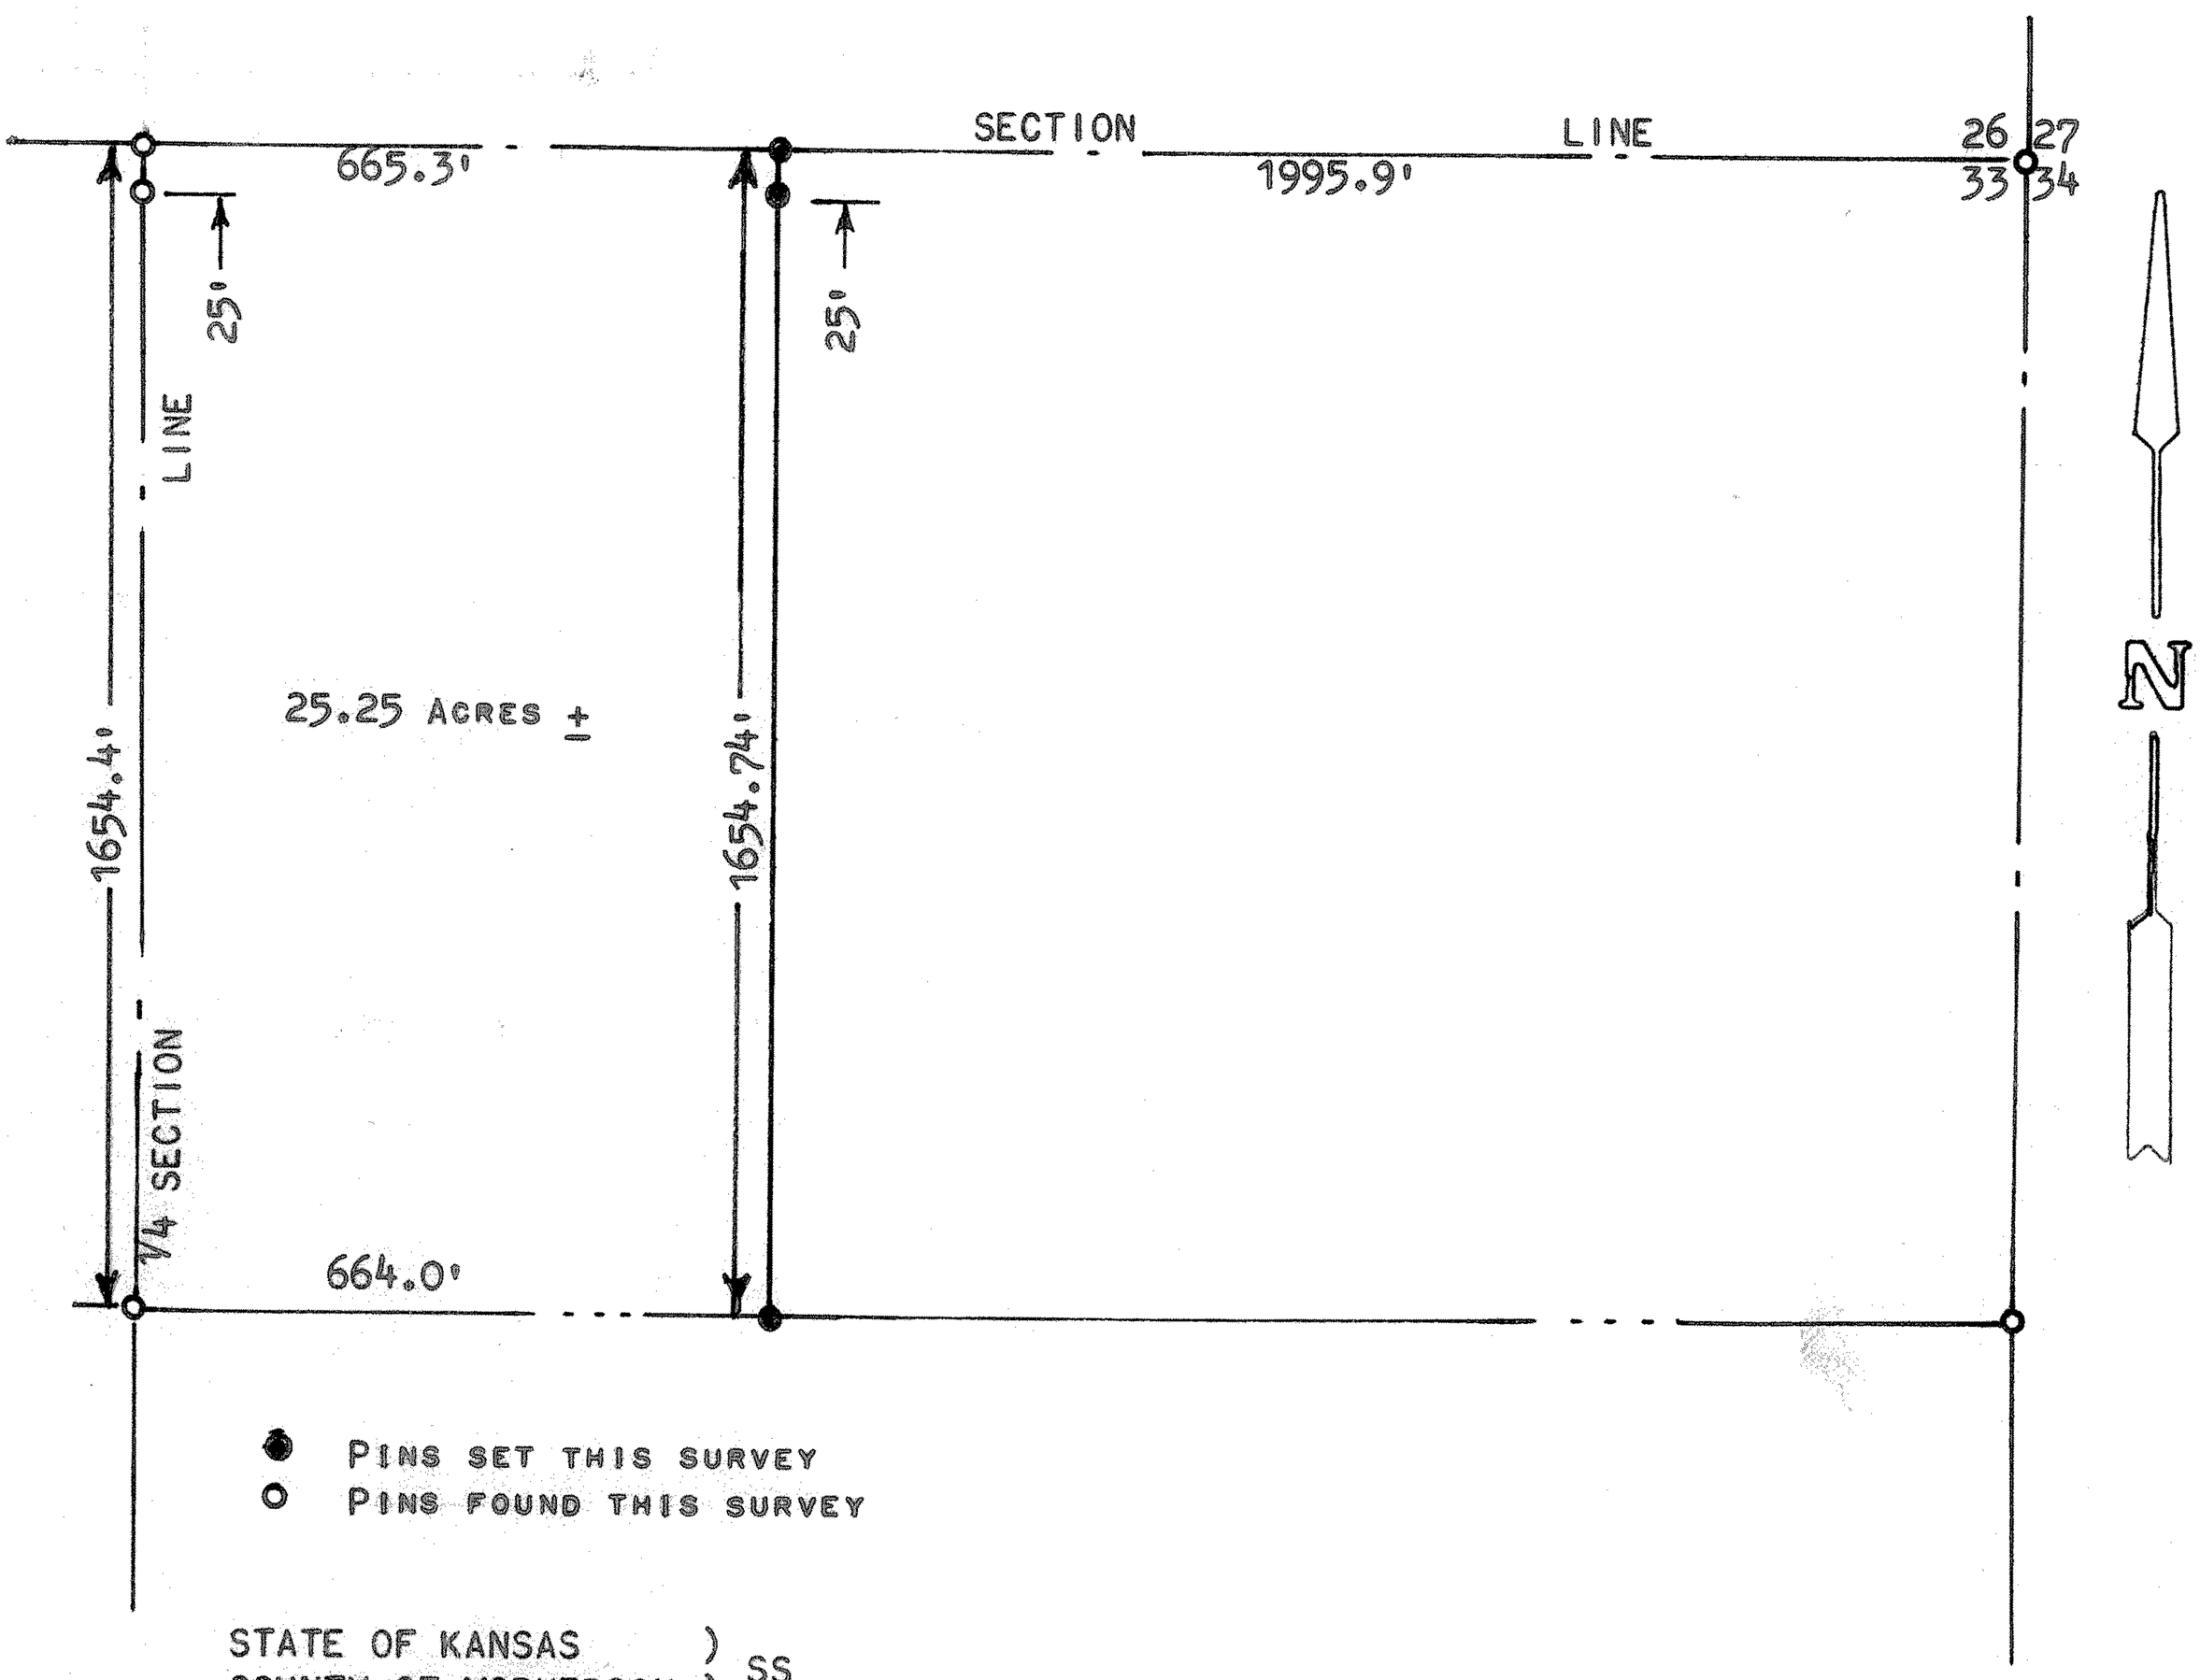

STATE OF KANSAS)
COUNTY OF MCPHERSON) SS

I, MELVIN FERGUSON, COUNTY ENGINEER OF MCPHERSON COUNTY, KANSAS, DO HEREBY CERTIFY THAT UNDER MY SUPERVISION A SURVEY WAS MADE OF A TRACT OF LAND IN THE NE 1/4 OF SECTION 33, T20S, R4W, OF THE 6TH P.M., AND DESCRIBED AS FOLLOWS:

BEGINNING AT THE NW CORNER OF SAID NE 1/4, SECTION 33, T20S-R4W; THENCE EAST ALONG SECTION LINE 665.3 FEET; THENCE SOUTH 1654.74 FEET; THENCE WEST 664.0 FEET TO 1/4 SECTION LINE; THENCE NORTH ALONG 1/4 SECTION LINE 1654.4 FEET TO POINT OF BEGINNING. SAID TRACT CONTAINS 25.25 ACRES, MORE OR LESS.

I ALSO CERTIFY THAT THE ABOVE PLAT IS A TRUE EXHIBIT OF SAID SURVEY AS FAR AS IT IS KNOWN TO ME.

SURVEY CALLED FOR BY LAVERN NEUFELDT.

SIGNED THIS 28th DAY OF JUNE, 1974.

Melvin Ferguson

MELVIN FERGUSON
COUNTY ENGINEER
MCPHERSON COUNTY, KANSAS

MELVIN FERGUSON LICENSED 6778 KANSAS PROFESSIONAL ENGINEER

MICROFILM