http://www.adultpdf.com
Created by TIFF To PDF trial version, to remove this mark, please register this software.

A SURVEY IN SE¼
SECTION 34, T20S, R4W

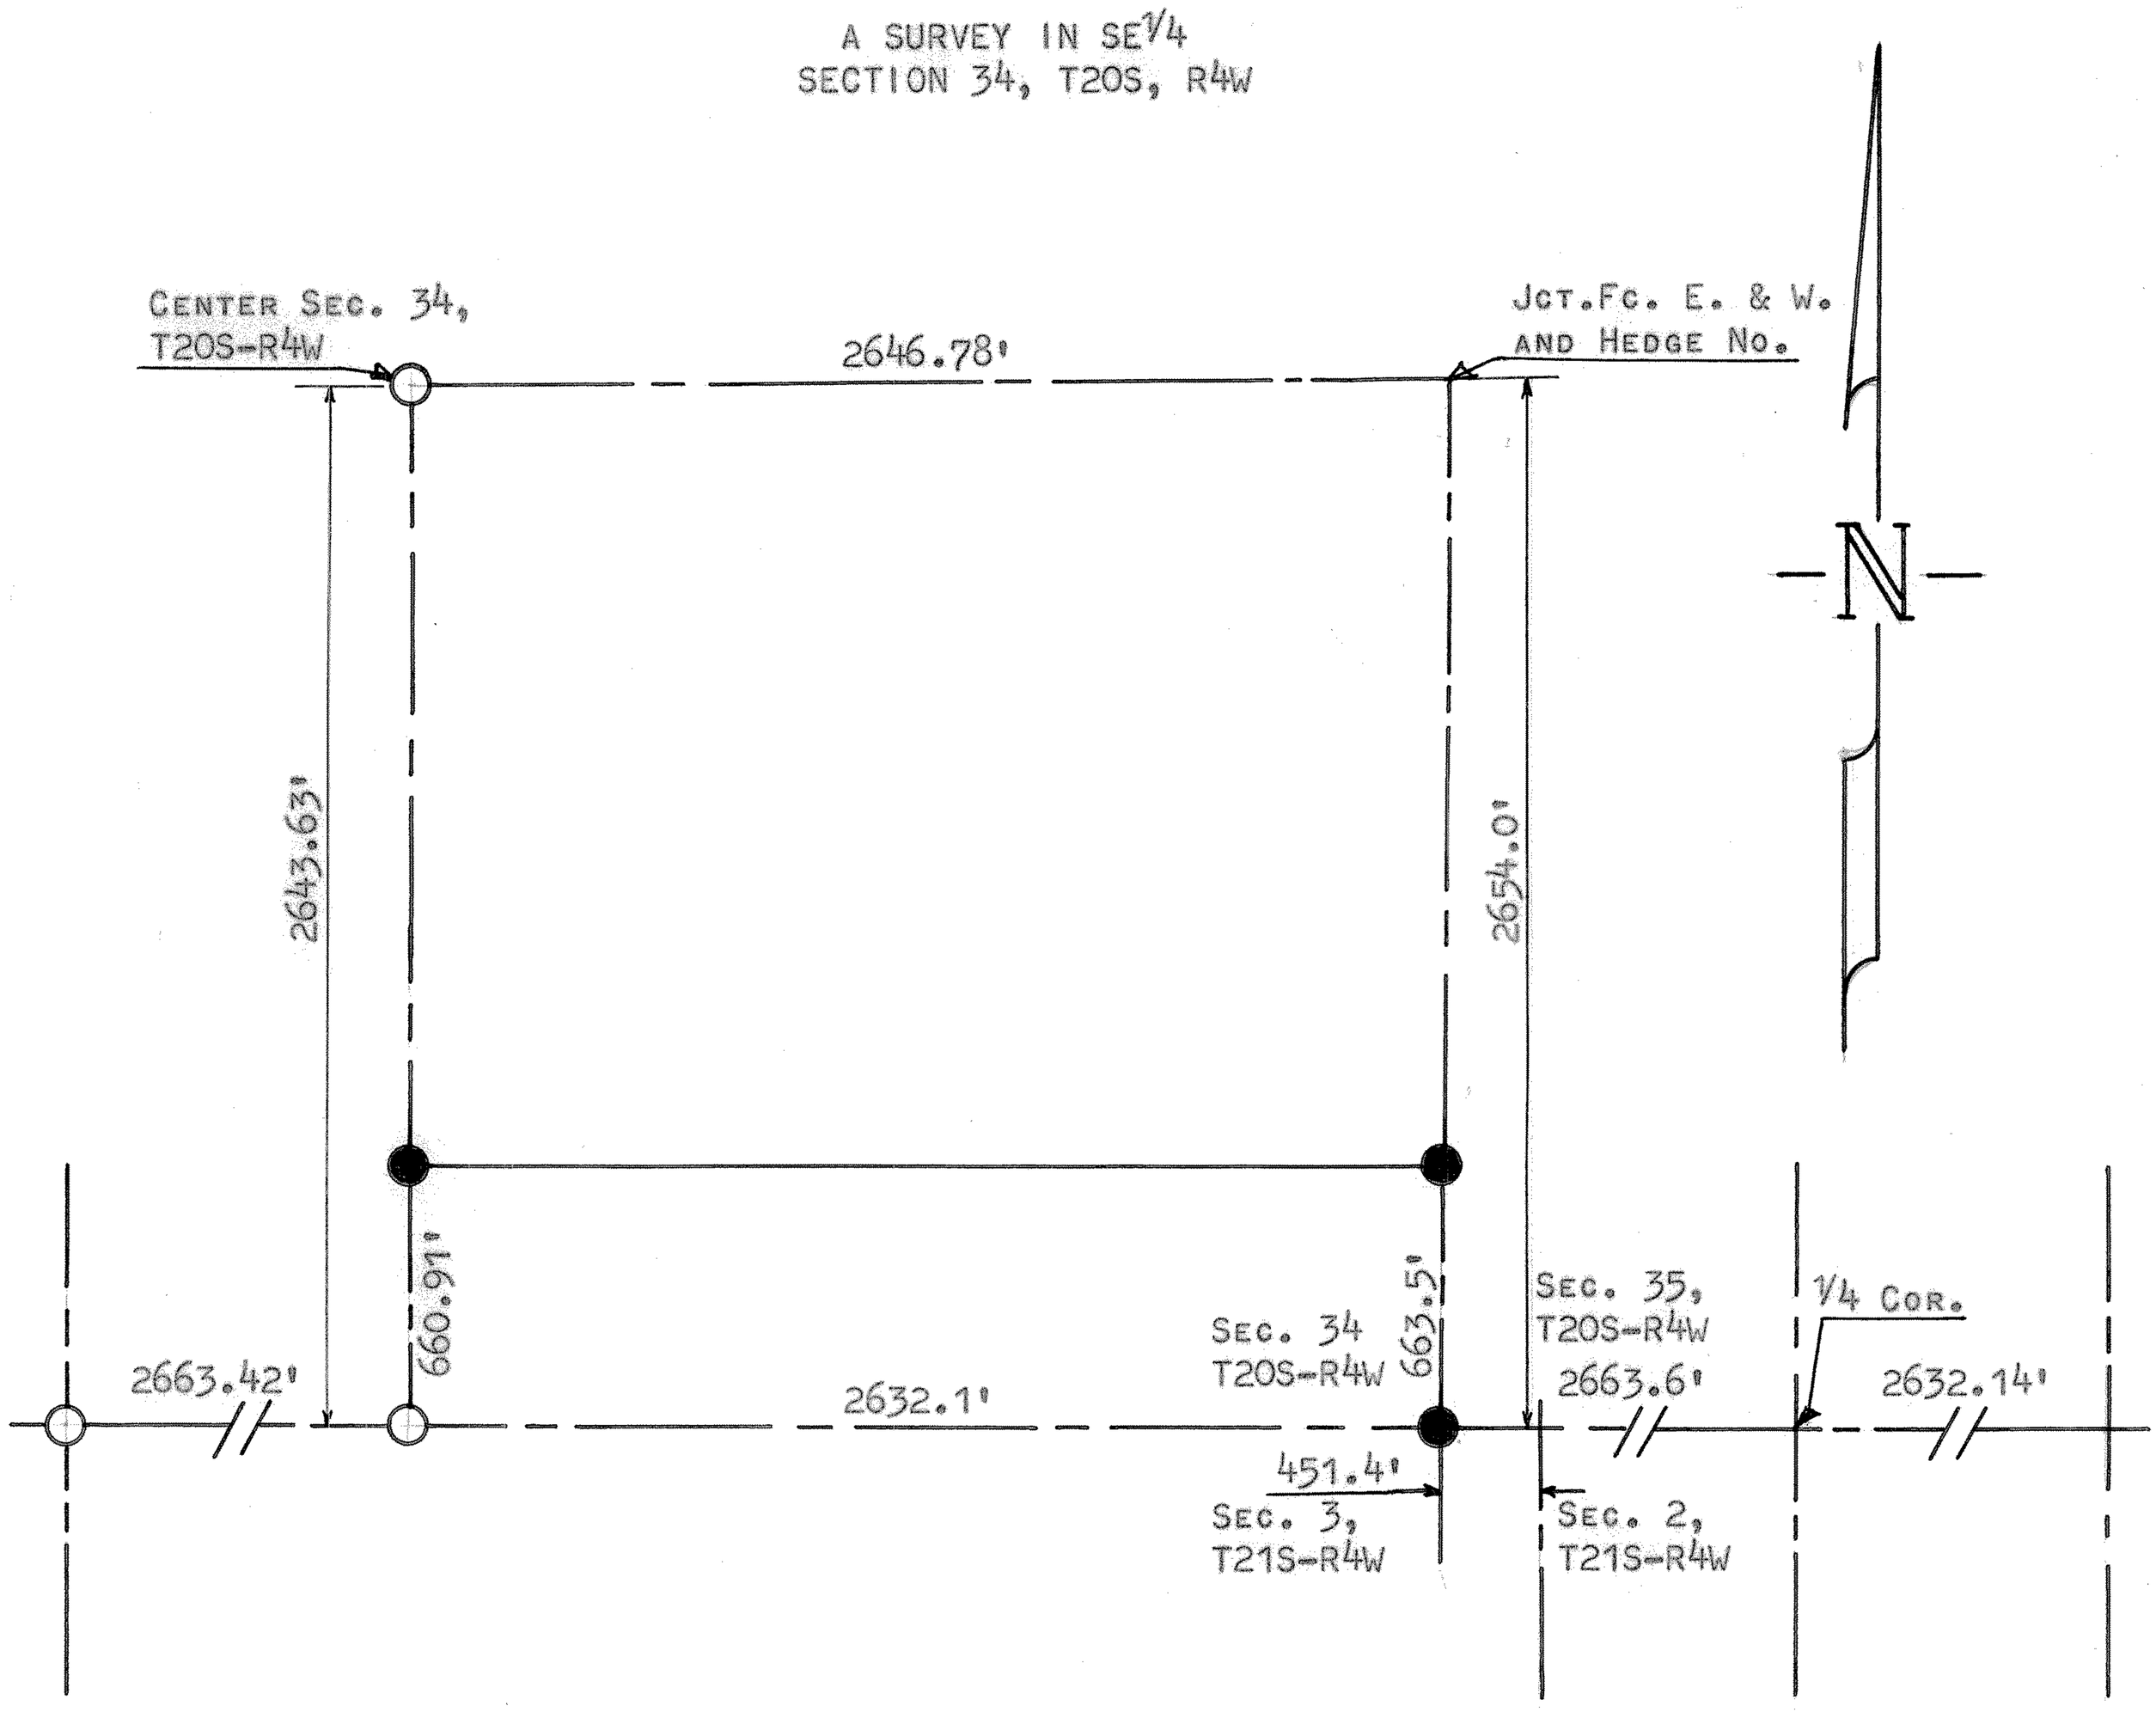


○ 3/8" PINS FOUND THIS SURVEY

● 1" PIPE SET THIS SURVEY

STATE OF KANSAS )
COUNTY OF McPHERSON ) SS

I, FRANCIS D. WAGNER, COUNTY ENGINEER OF McPHERSON COUNTY, KANSAS, DO HEREBY CERTIFY THAT I DID CAUSE TO BE DONE ON THE 13TH DAY OF JUNE, 1961, A SURVEY TO DETERMINE THE NORTH LINE OF THE S½ S½ SE¼ SECTION 34, T20S, R4W OF THE 6TH P.M. AND THAT THE ACCOMPANYING PLAT IS A TRUE EXHIBIT OF SAID SURVEY.

Francis D. Wagner

FRANCIS D. WAGNER
COUNTY ENGINEER
McPHERSON COUNTY

14 JUNE, 1961

FRANCIS D. WAGNER
LICENSED
1273
KANSAS
PROFESSIONAL ENGINEER

MICROFILM

Ruben Hilgenfeld
35-00