http://www.adultpdf.com
Created by TIFF To PDF trial version, to remove this mark, please register this software.

A SURVEY OF A TRACT OF LAND IN THE NW1/4, SECTION 19, T20S - R5W

MCPHERSON COUNTY, KANSAS

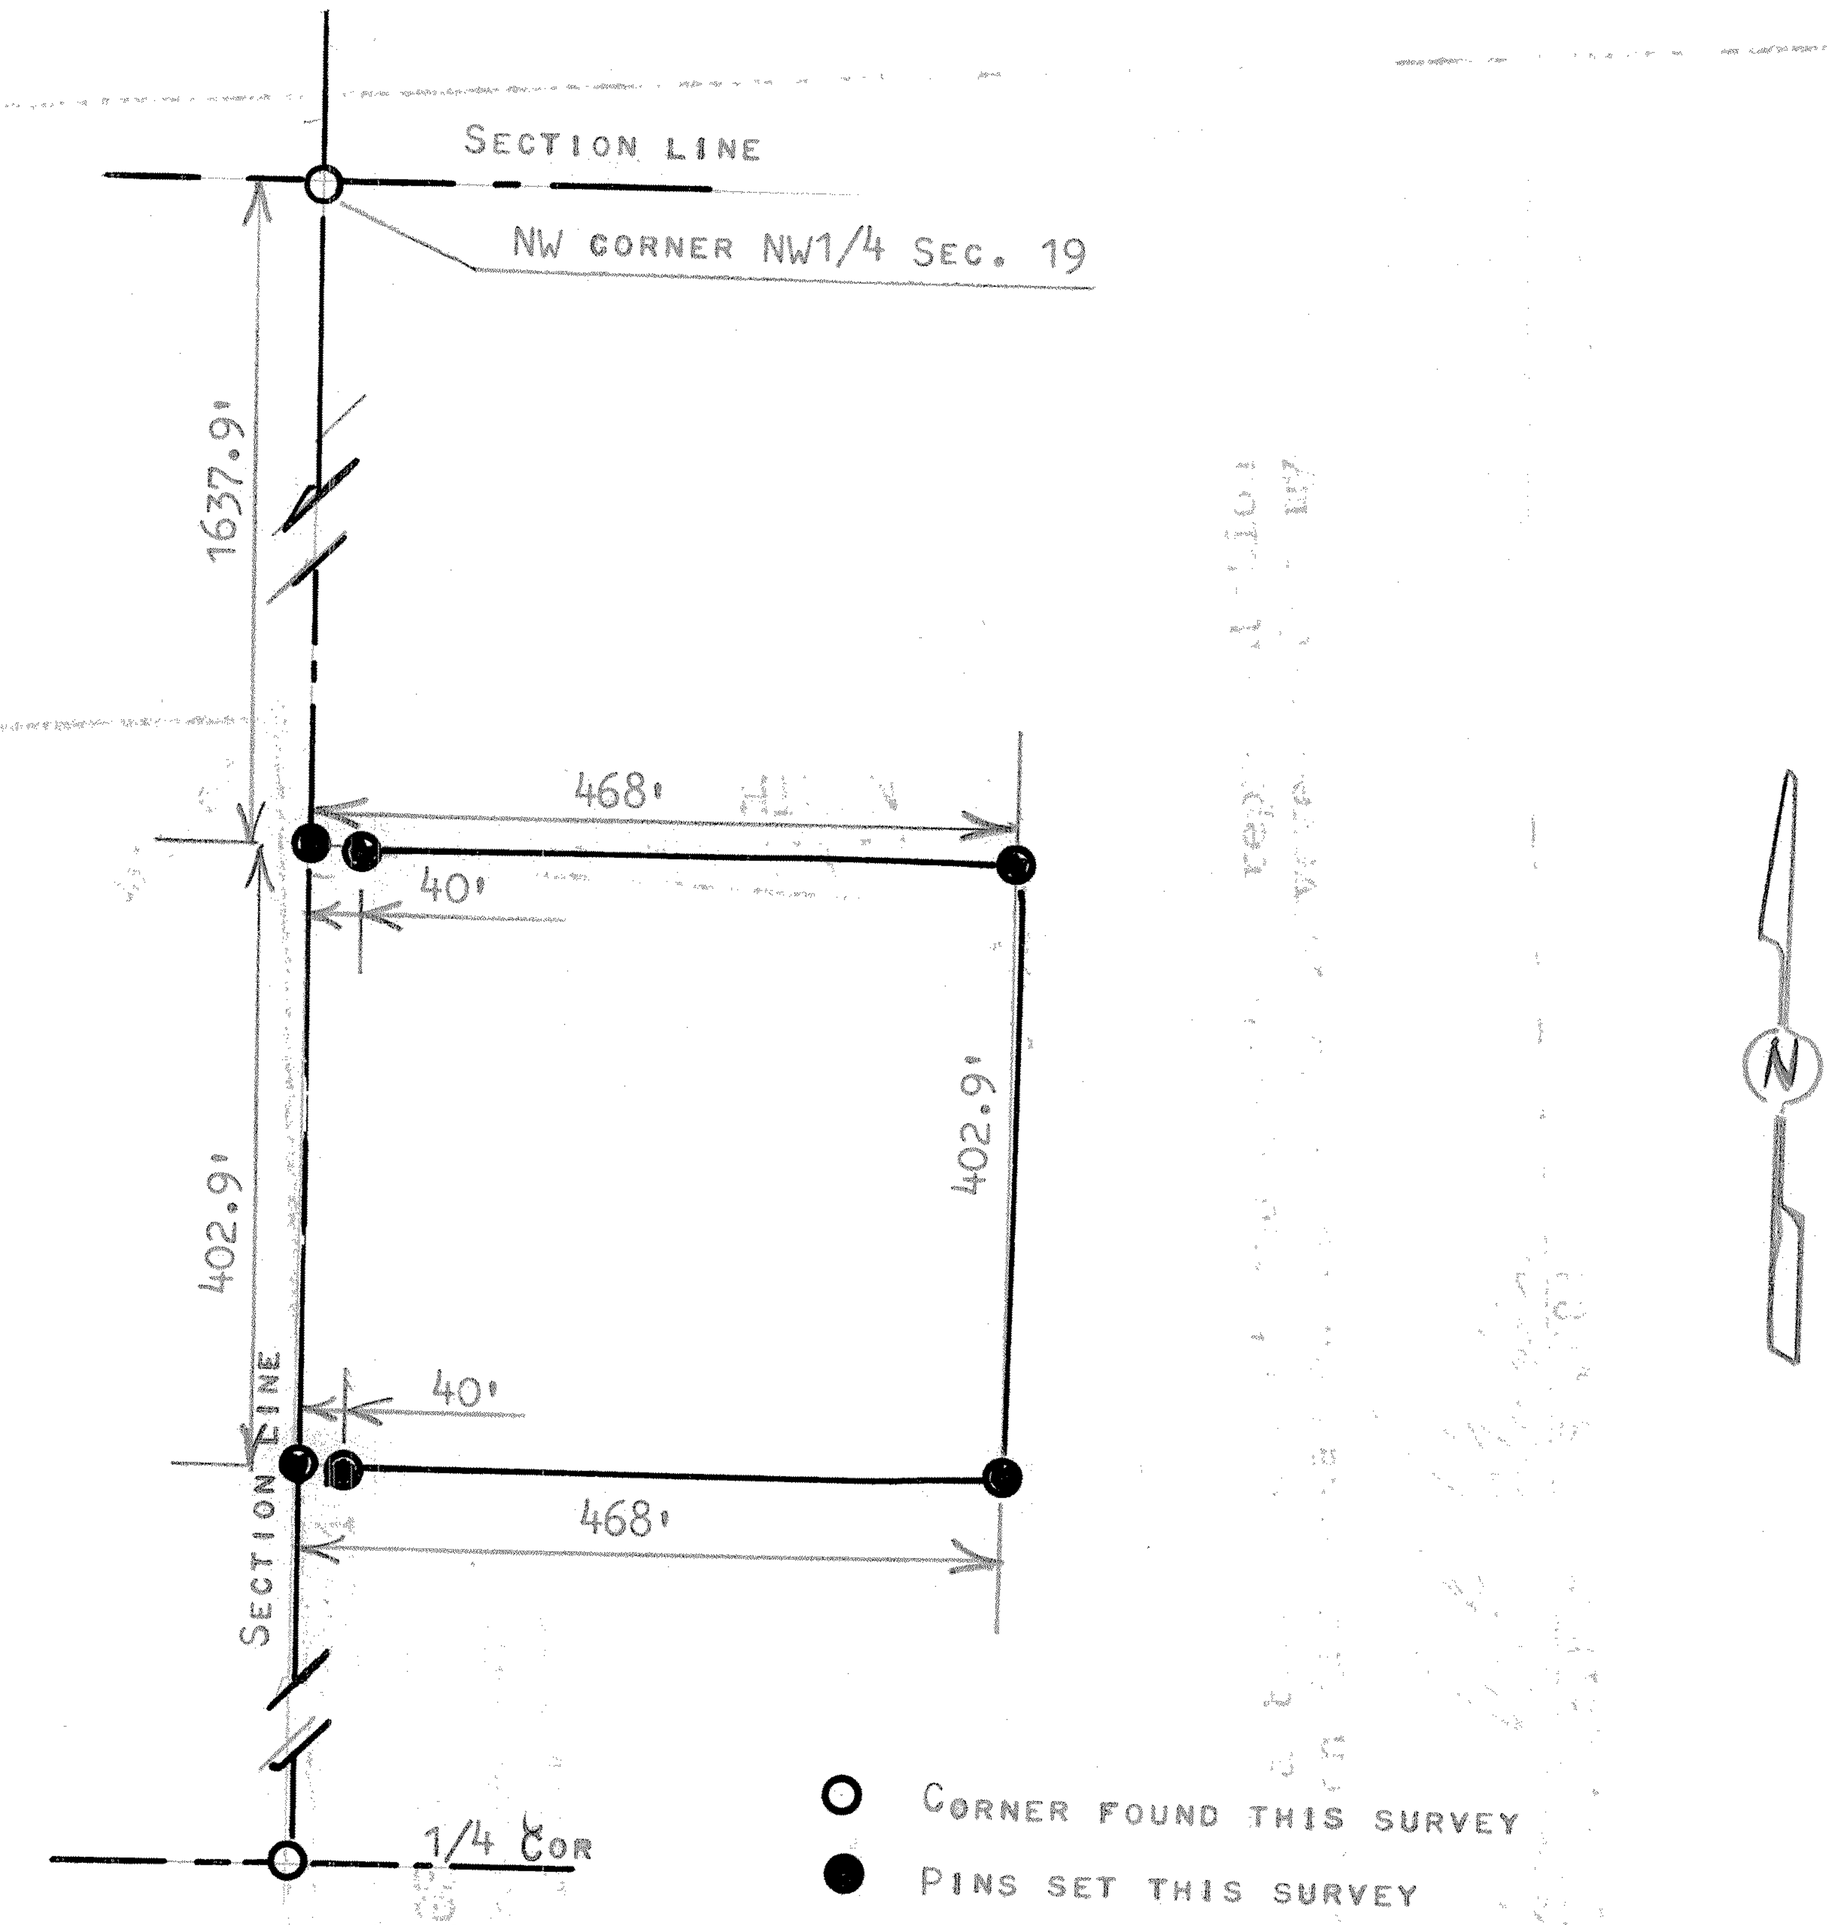

STATE OF KANSAS)
COUNTY OF MCPHERSON) SS

I, MELVIN FERGUSON, PROFESSIONAL ENGINEER OF THE STATE OF KANSAS DO HEREBY CERTIFY THAT UNDER MY SUPERVISION A SURVEY WAS MADE OF A TRACT OF LAND IN THE NW1/4, SECTION 19, T20S, R5W OF THE 6TH P.M. AND DESCRIBED AS FOLLOWS:

BEGINNING 1637.9 FEET SOUTH OF THE NW CORNER OF SAID NW1/4, SECTION 19, T20S, R5W; THENCE RIGHT ANGLE EAST A DISTANCE OF 468.0 FEET; THENCE SOUTH PARALLEL WITH SECTION LINE 402.9 FEET; THENCE WEST 468 FEET AND TO SECTION LINE; THENCE NORTH ON SECTION LINE 402.9 FEET AND TO PLACE OF BEGINNING, SAID TRACT OF LAND CONTAINS 4.33 ACRES MORE OR LESS, AND THAT THE ABOVE PLAT IS A TRUE EXHIBIT OF SAID SURVEY AS FAR AS IT IS KNOWN TO ME.

SURVEY CALLED FOR BY VIRGIL ANDERSON

SIGNED ON THIS 5th DAY OF AUGUST, 1981

Melvin Ferguson
MELVIN FERGUSON
PROFESSIONAL ENGINEER
MCPHERSON, KANSAS

MELVIN V. FERGUSON
REGISTERED
LS-310
KANSAS
LAND SURVEYOR