DURR ENGINEERING,
SURVEYING, PLANNING, & DEVELOPMENT
525 HOWARD STREET
HUTCHINSON, KS 67501
PHONE: 620-663-9613

GRAPHIC SCALE
IN FEET
0 250 500 1000
1" = 500'

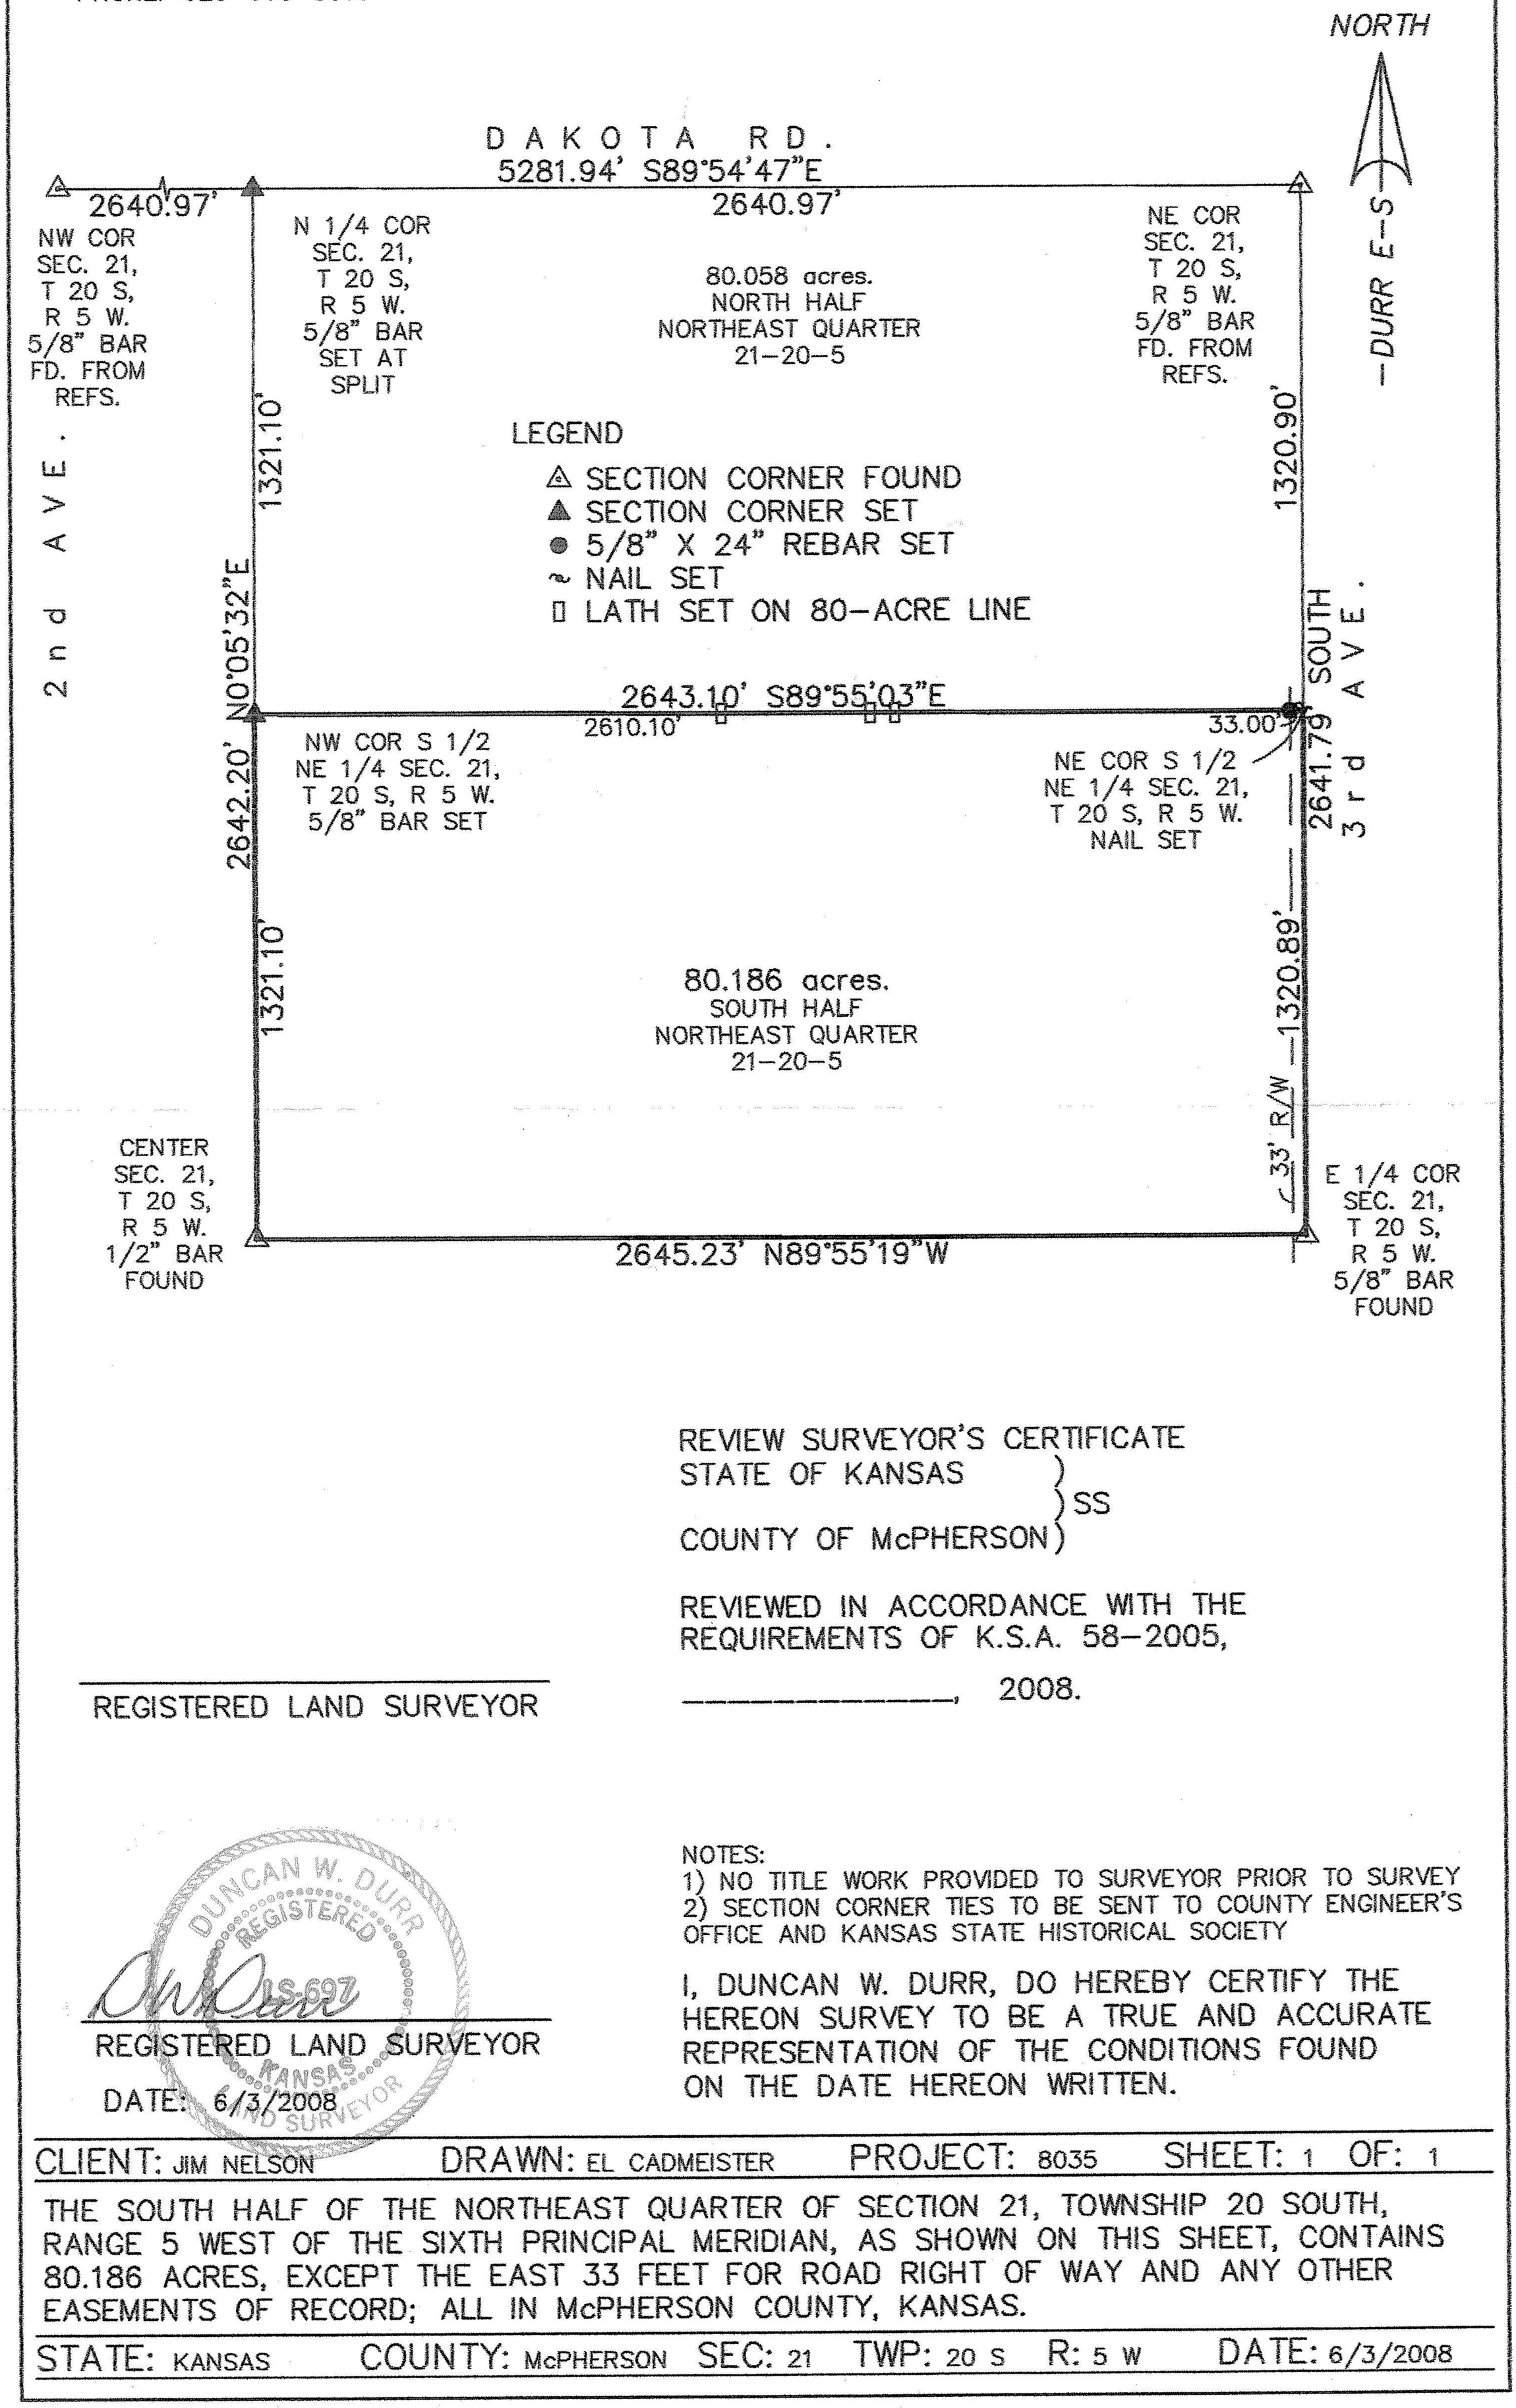

REVIEW SURVEYOR'S CERTIFICATE
STATE OF KANSAS)
) SS
COUNTY OF McPHERSON)

REVIEWED IN ACCORDANCE WITH THE REQUIREMENTS OF K.S.A. 58-2005,

_____, 2008.

REGISTERED LAND SURVEYOR

DUNCAN W. DURR REGISTERED LS-697 KANSAS LAND SURVEYOR

REGISTERED LAND SURVEYOR

DATE: 6/3/2008

NOTES:
1) NO TITLE WORK PROVIDED TO SURVEYOR PRIOR TO SURVEY
2) SECTION CORNER TIES TO BE SENT TO COUNTY ENGINEER'S OFFICE AND KANSAS STATE HISTORICAL SOCIETY

I, DUNCAN W. DURR, DO HEREBY CERTIFY THE HEREON SURVEY TO BE A TRUE AND ACCURATE REPRESENTATION OF THE CONDITIONS FOUND ON THE DATE HEREON WRITTEN.

CLIENT: JIM NELSON DRAWN: EL CADMEISTER PROJECT: 8035 SHEET: 1 OF: 1

THE SOUTH HALF OF THE NORTHEAST QUARTER OF SECTION 21, TOWNSHIP 20 SOUTH, RANGE 5 WEST OF THE SIXTH PRINCIPAL MERIDIAN, AS SHOWN ON THIS SHEET, CONTAINS 80.186 ACRES, EXCEPT THE EAST 33 FEET FOR ROAD RIGHT OF WAY AND ANY OTHER EASEMENTS OF RECORD; ALL IN McPHERSON COUNTY, KANSAS.

STATE: KANSAS COUNTY: McPHERSON SEC: 21 TWP: 20 S R: 5 W DATE: 6/3/2008