http://www.adultpdf.com
Created by TIFF To PDF trial version, to remove this mark, please register this software.

Tract of land in the NW1/4
Section 27, T20S, R5W
McPherson, Kansas

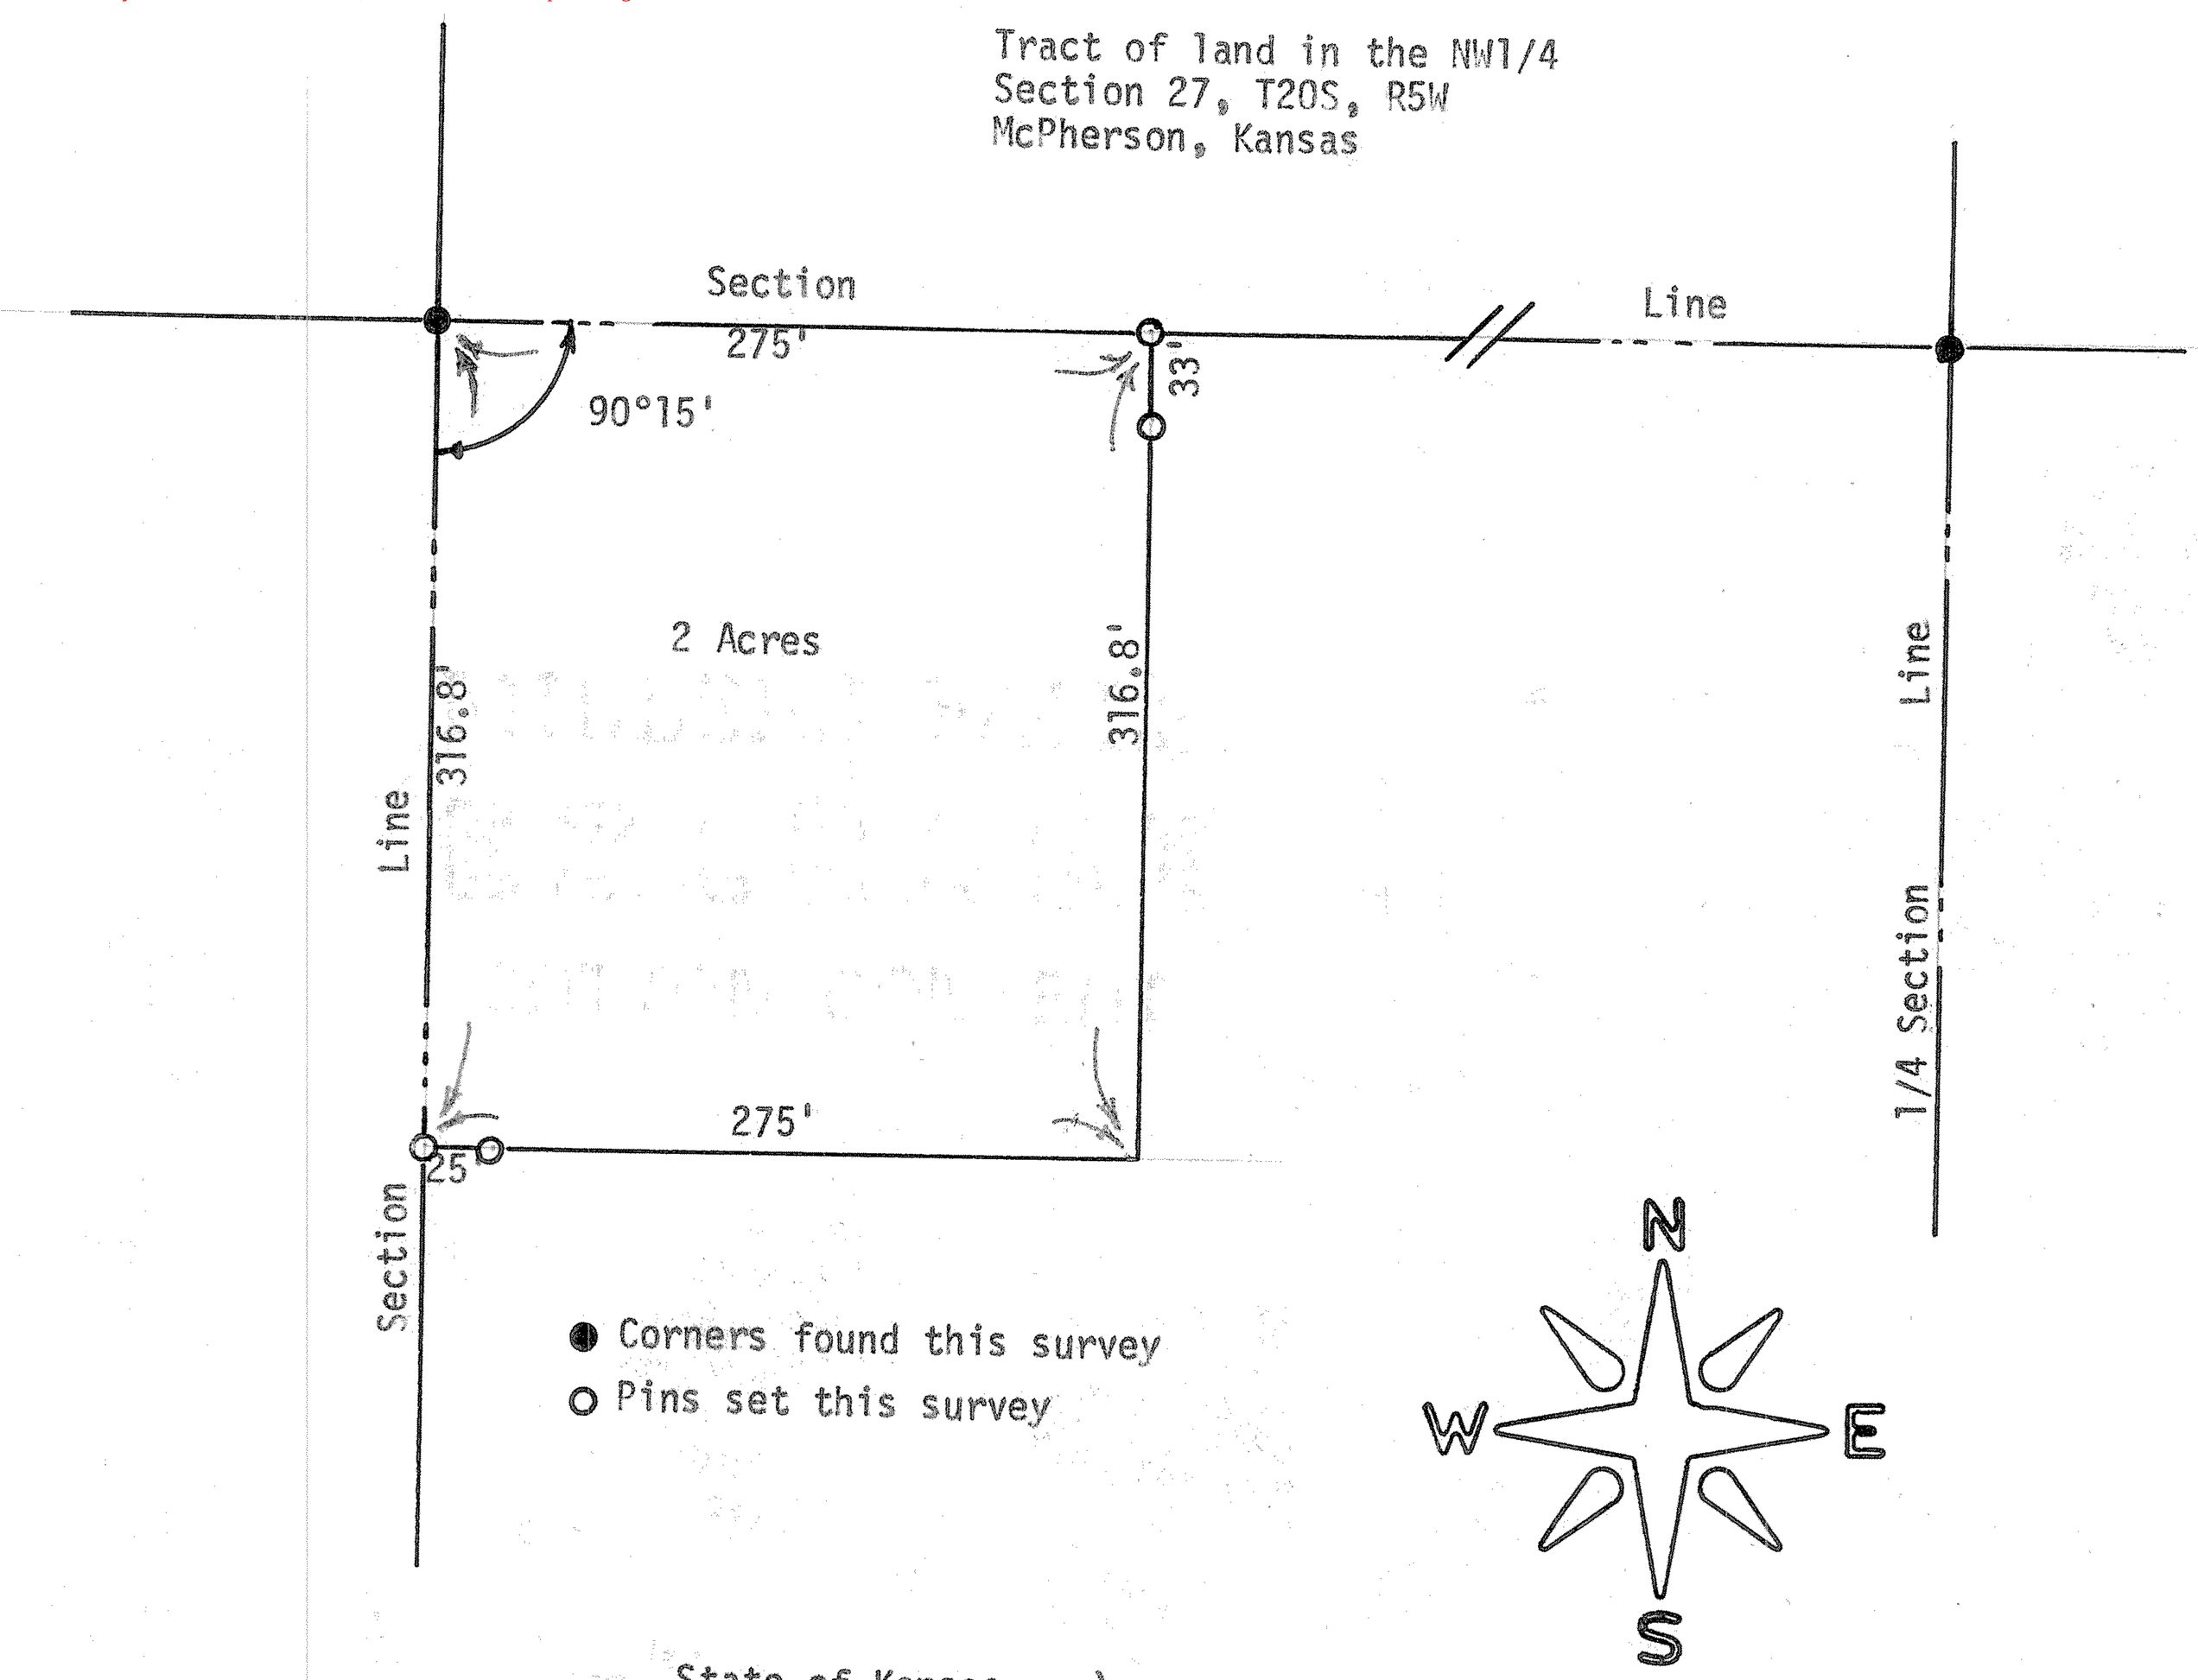


State of Kansas )
County of McPherson) S.S.

I, F.R.Rankin, Professional Engineer, do hereby certify that under my supervision a survey was made in the NW 1/4 Section 27 T20S, R5W of the 6th. P.M. and described as follows: Beginning at the NW corner of said NW 1/4 thence East 275 feet, thence South 316.8 feet, thence West 275 feet to the West line of said NW 1/4, thence North 316.8 feet to the place of beginning, the land herein described contains 2 Acres and the above plat is a true exhibit of said survey as far as it is known to me.

Survey requested by Lafferty and Loucks

Signed this 20 day June 1973

F.R. Rankin P.E.
McPherson, Kansas

F.R. RANKIN
LICENSED
799
KANSAS
PROFESSIONAL ENGINEER

MICROFILM

MICROFILM