http://www.adultpdf.com
Created by TIFF To PDF trial version, to remove this mark, please register this software.

A SURVEY OF A TRACT OF LAND IN THE

SE1/4, SECTION 35, T20S, R5W

MCPHERSON COUNTY, KANSAS

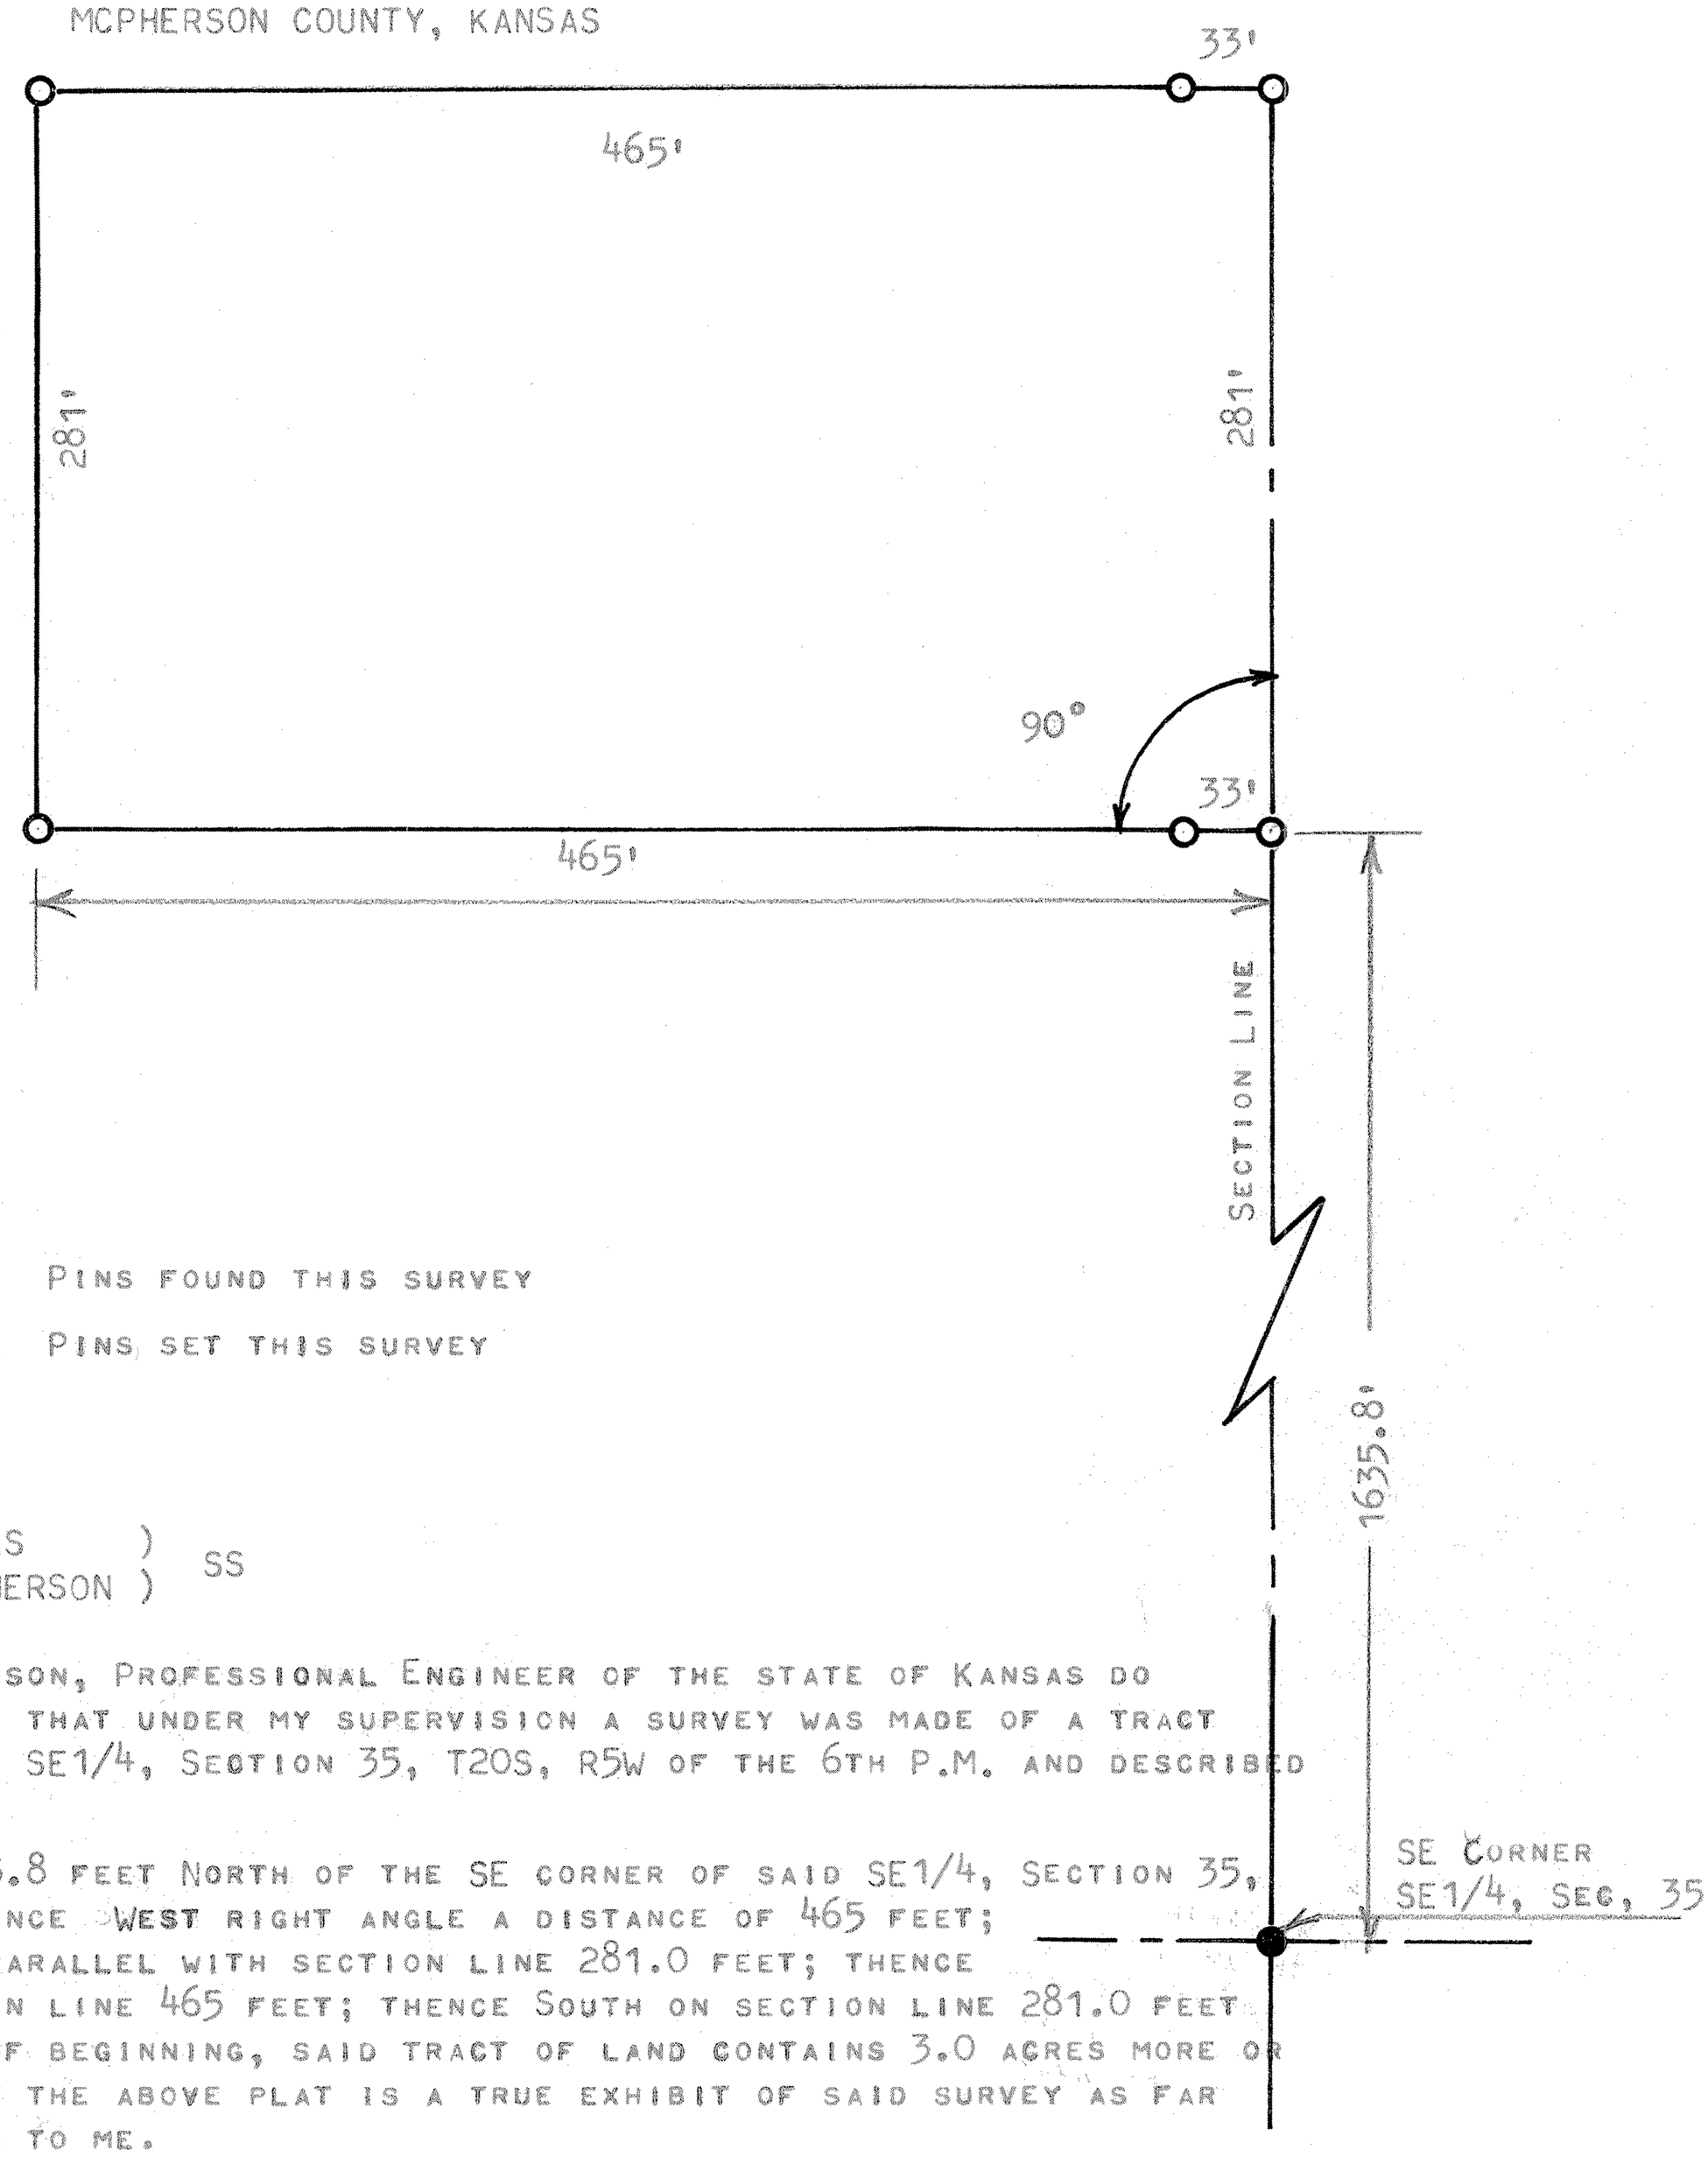

● PINS FOUND THIS SURVEY

○ PINS SET THIS SURVEY

STATE OF KANSAS)
COUNTY OF MCPHERSON) SS

I MELVIN FERGUSON, PROFESSIONAL ENGINEER OF THE STATE OF KANSAS DO HEREBY CERTIFY THAT UNDER MY SUPERVISION A SURVEY WAS MADE OF A TRACT OF LAND IN THE SE1/4, SECTION 35, T20S, R5W OF THE 6TH P.M. AND DESCRIBED AS FOLLOWS;

BEGINNING 1635.8 FEET NORTH OF THE SE CORNER OF SAID SE1/4, SECTION 35, T20S, R5W; THENCE WEST RIGHT ANGLE A DISTANCE OF 465 FEET; THENCE NORTH PARALLEL WITH SECTION LINE 281.0 FEET; THENCE EAST TO SECTION LINE 465 FEET; THENCE SOUTH ON SECTION LINE 281.0 FEET AND TO PLACE OF BEGINNING, SAID TRACT OF LAND CONTAINS 3.0 ACRES MORE OR LESS, AND THAT THE ABOVE PLAT IS A TRUE EXHIBIT OF SAID SURVEY AS FAR AS IT IS KNOWN TO ME.

SURVEY CALLED FOR BY DWIGHT KNACKSTEDT

SIGNED THIS 7th DAY OF FEBRUARY, 1977

Melvin Ferguson
MELVIN FERGUSON
PROFESSIONAL ENGINEER
MCPHERSON, KANSAS

MELVIN V. FERGUSON
LICENSED
6772
KANSAS
PROFESSIONAL ENGINEER

MICROFILM