http://www.adultpdf.com
Created by TIFF To PDF trial version, to remove this mark, please register this software.

A SURVEY OF THE S1/2, S1/2, SE1/4.
SECTION 36 T20S R5W
MCPHERSON COUNTY, KANSAS

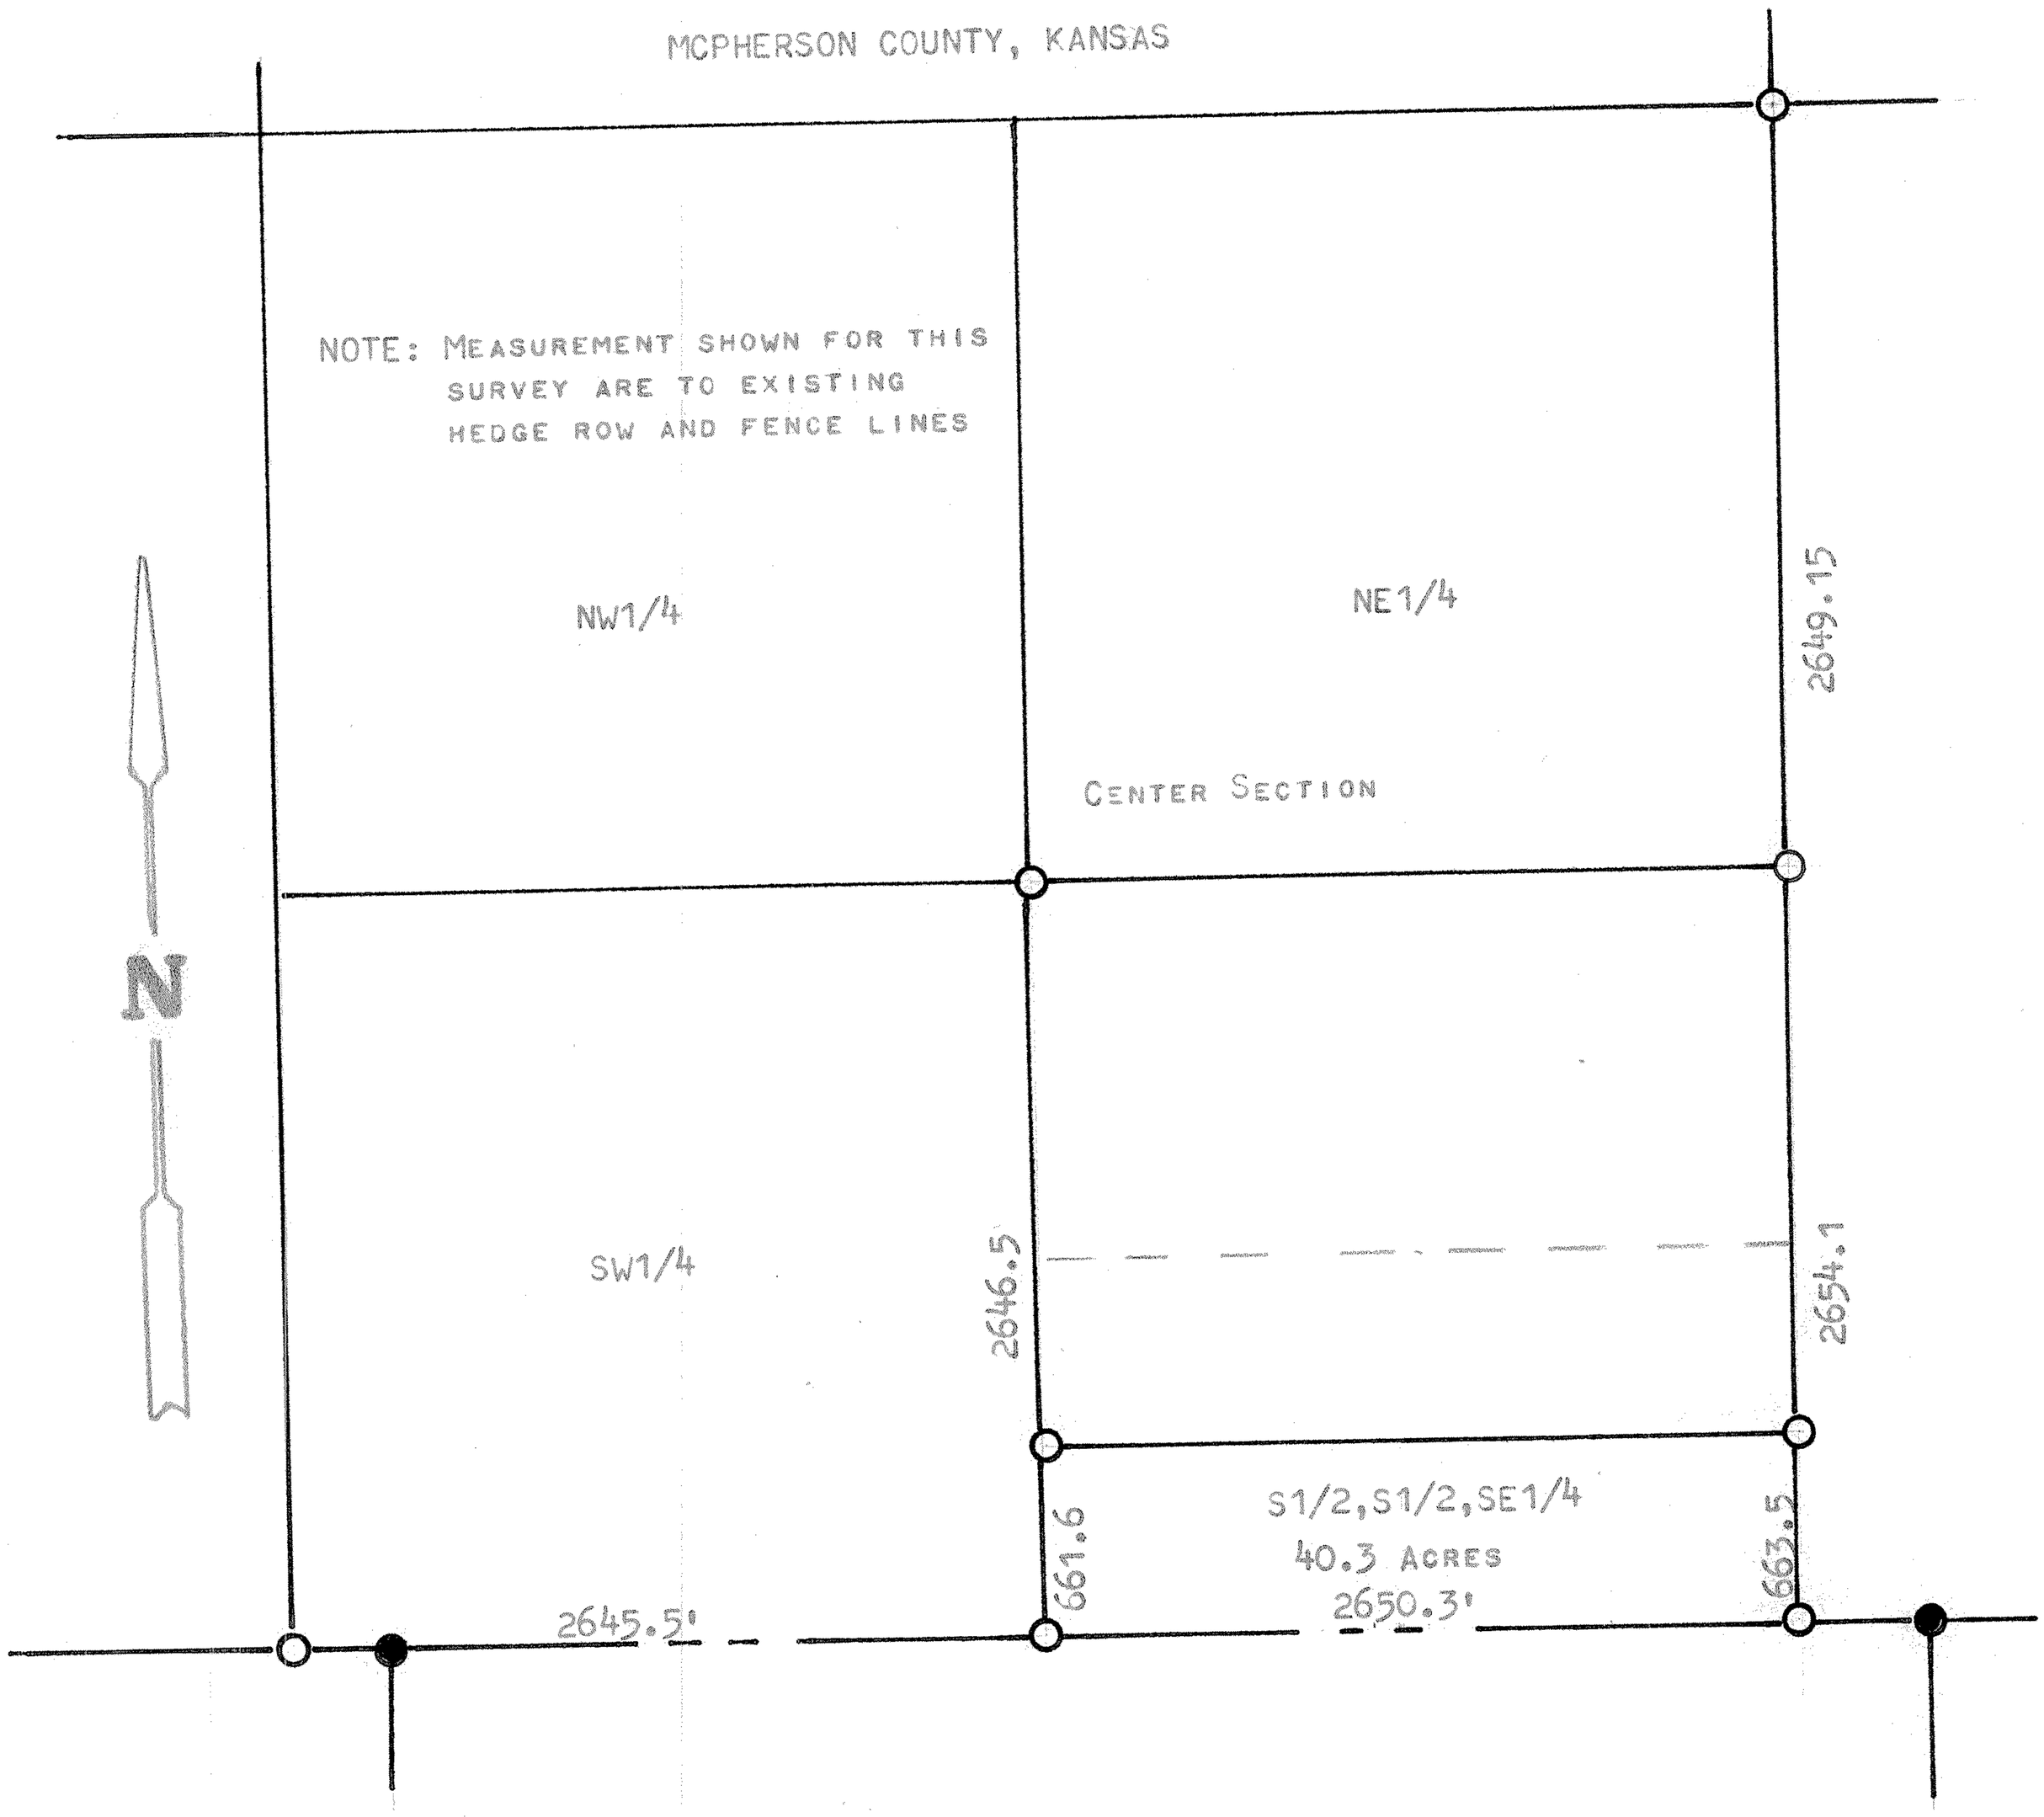

O PINS FOUND THIS SURVEY

O PINS SET THIS SURVEY

STATE OF KANSAS)
COUNTY OF MCPHERSON) SS

I, FRANCIS RANKIN, COUNTY ENGINEER OF MCPHERSON COUNTY, KANSAS, DO HEREBY CERTIFY THAT UNDER MY SUPERVISION A SURVEY WAS MADE OF THE S 1/2, S 1/2, SE 1/4, SECTION 36, T20S-R5W OF THE 6TH P.M. AND THAT THE ACCOMPANYING PLAT IS A TRUE EXHIBIT OF SAID SURVEY AS FAR AS IT IS KNOWN TO ME.

LAND HEREIN DESCRIBED CONTAINS 40.3 ACRES MORE OR LESS.

SURVEY CALLED FOR BY MELVIN ENSZ.

SIGNED THIS 11th DAY OF AUGUST, 1971.

F. R. Rankin

FRANCIS RANKIN
COUNTY ENGINEER
MCPHERSON COUNTY, KANSAS

F. R. RANKIN
LICENSED
799
KANSAS
PROFESSIONAL ENGINEER

MICROFILMED