http://www.adultpdf.com
Created by TIFF To PDF trial version, to remove this mark, please register this software.

A SURVEY OF A TRACT OF LAND IN THE

SE 1/4, SECTION 36, T20S-R5W

MCPHERSON COUNTY, KANSAS

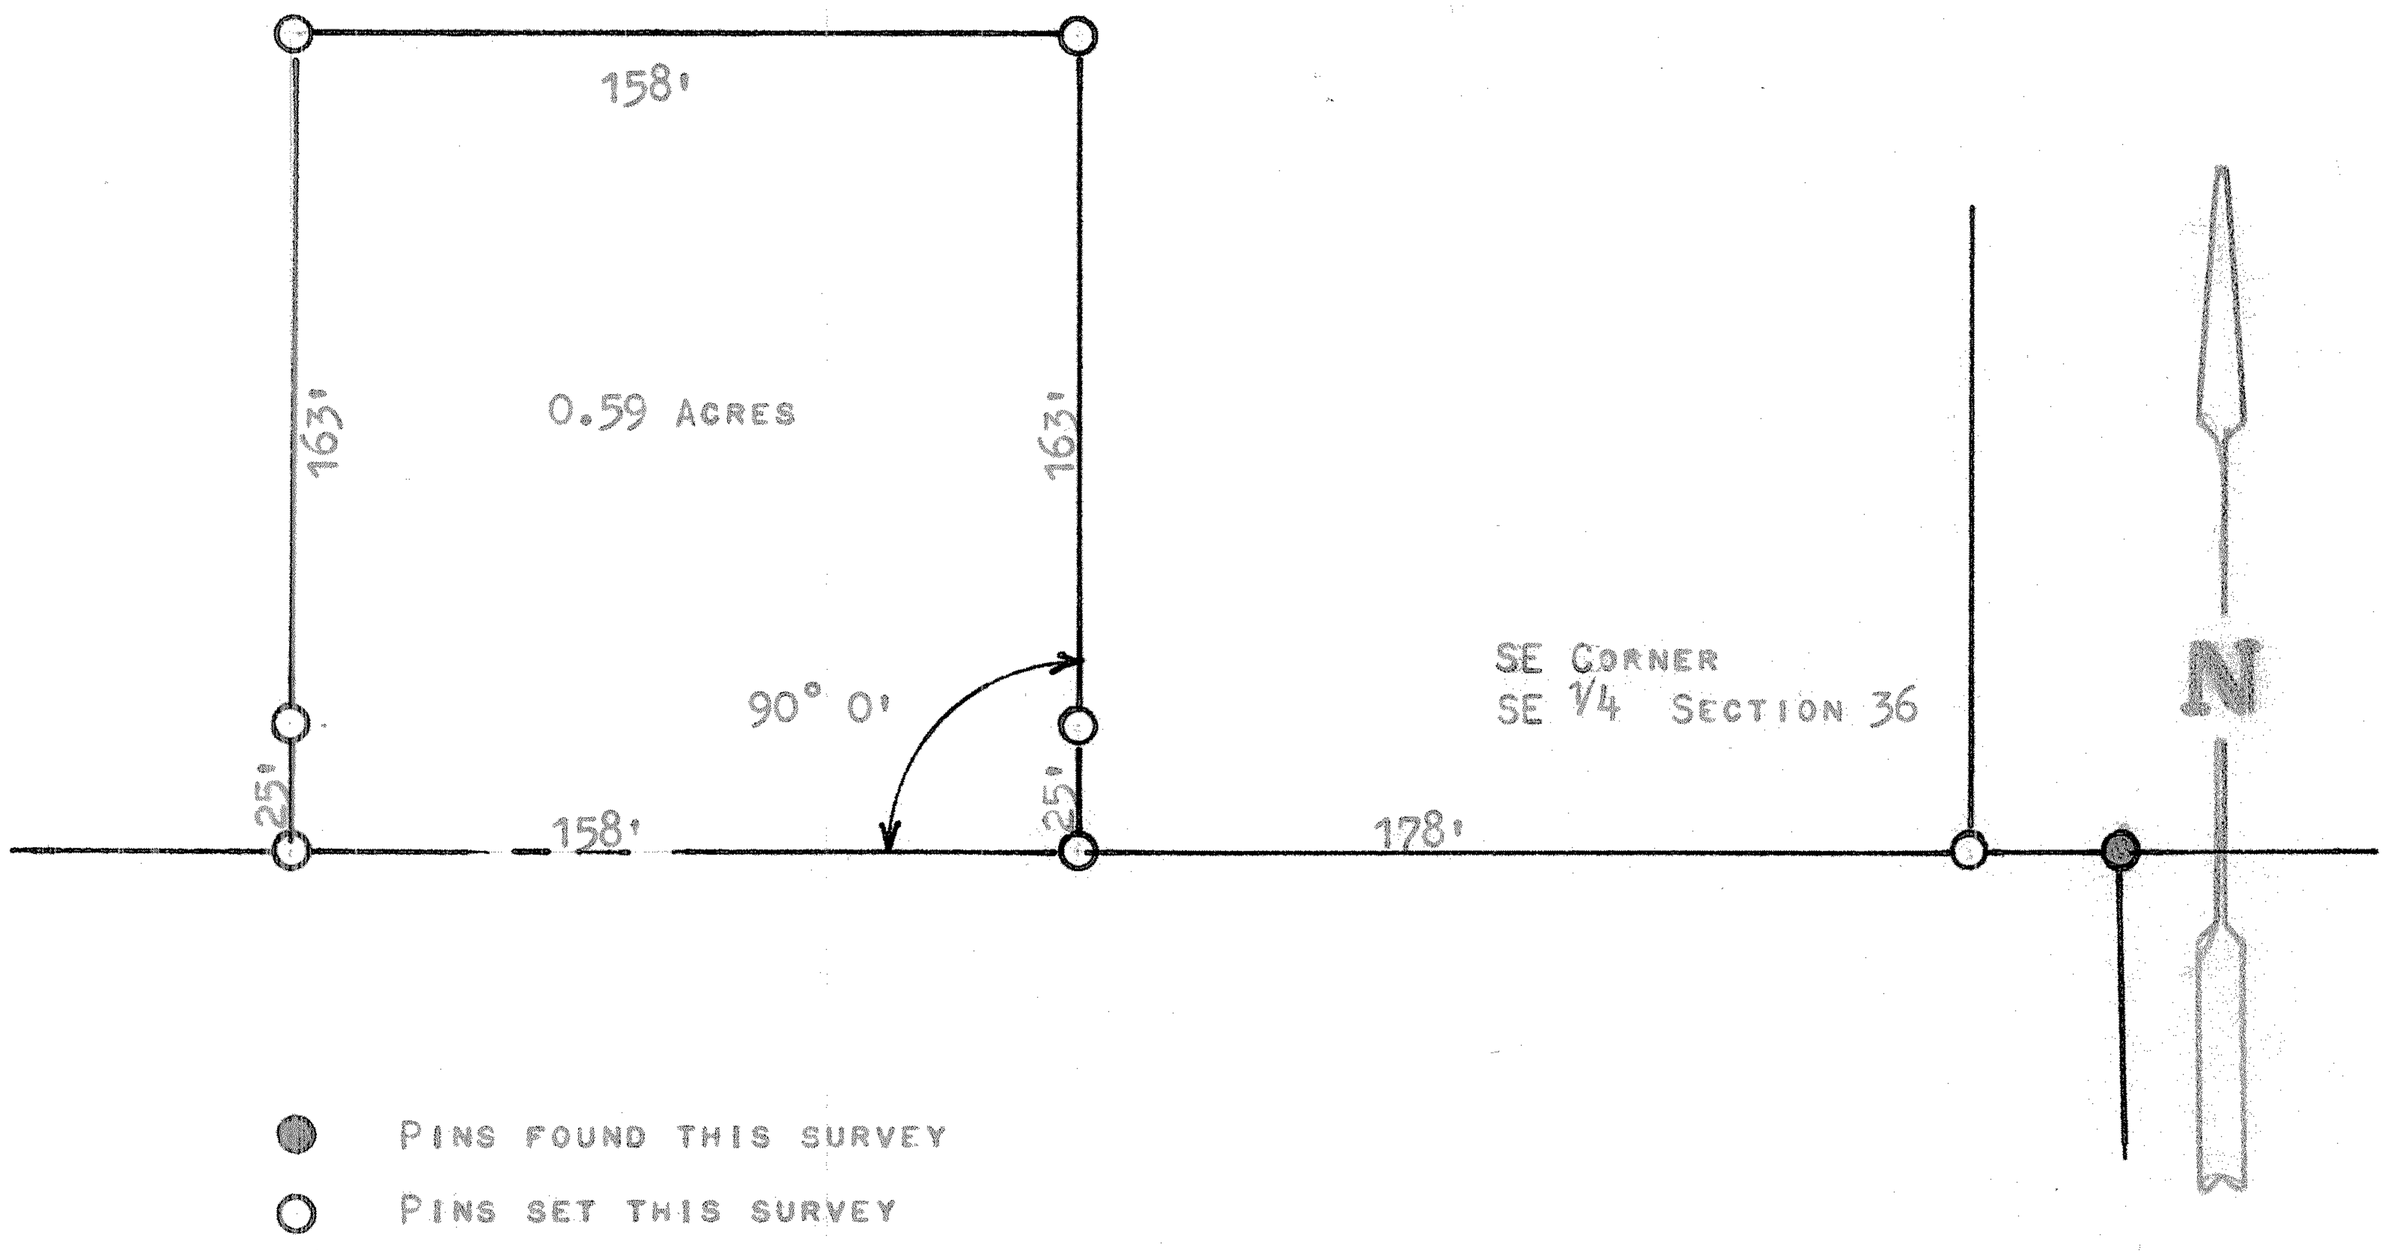

STATE OF KANSAS)
COUNTY OF MCPHERSON) SS

I, FRANCIS RANKIN, COUNTY ENGINEER OF MCPHERSON COUNTY, KANSAS, DO HEREBY CERTIFY THAT UNDER MY SUPERVISION A SURVEY WAS MADE OF A TRACT OF LAND IN THE SE 1/4, SECTION 36, T20S-R5W OF THE 6TH P.M. AND DESCRIBED AS FOLLOWS:

BEGINNING 178 FEET WEST OF THE SE CORNER OF SAID SE1/4, SECTION 36, T20S-R5W; THENCE RIGHT ANGLE NORTH 163 FEET; THENCE WEST 158 FEET; THENCE SOUTH 163 FEET, TO SECTION LINE; THENCE EAST 158 FEET TO PLACE OF BEGINNING. SAID TRACT CONTAINS 0.59 ACRES MORE OR LESS AND THAT THE ACCOMPANYING PLAT IS A TRUE EXHIBIT OF SAID SURVEY AS FAR AS IT IS KNOWN TO ME.

SURVEY CALLED FOR BY MELVIN ENSZ.

SIGNED THIS 11th DAY OF AUGUST, 1971.

FRANCIS RANKIN
COUNTY ENGINEER
MCPHERSON COUNTY, KANSAS

F. R. RANKIN
LICENSED
799
KANSAS
PROFESSIONAL ENGINEER

MICROFILM