http://www.adultpdf.com
Created by TIFF To PDF trial version, to remove this mark, please register this software.

A SURVEY OF A TRACT OF LAND IN THE NE 1/4 SECTION 6, T20S, R5W MC PHERSON COUNTY, KANSAS

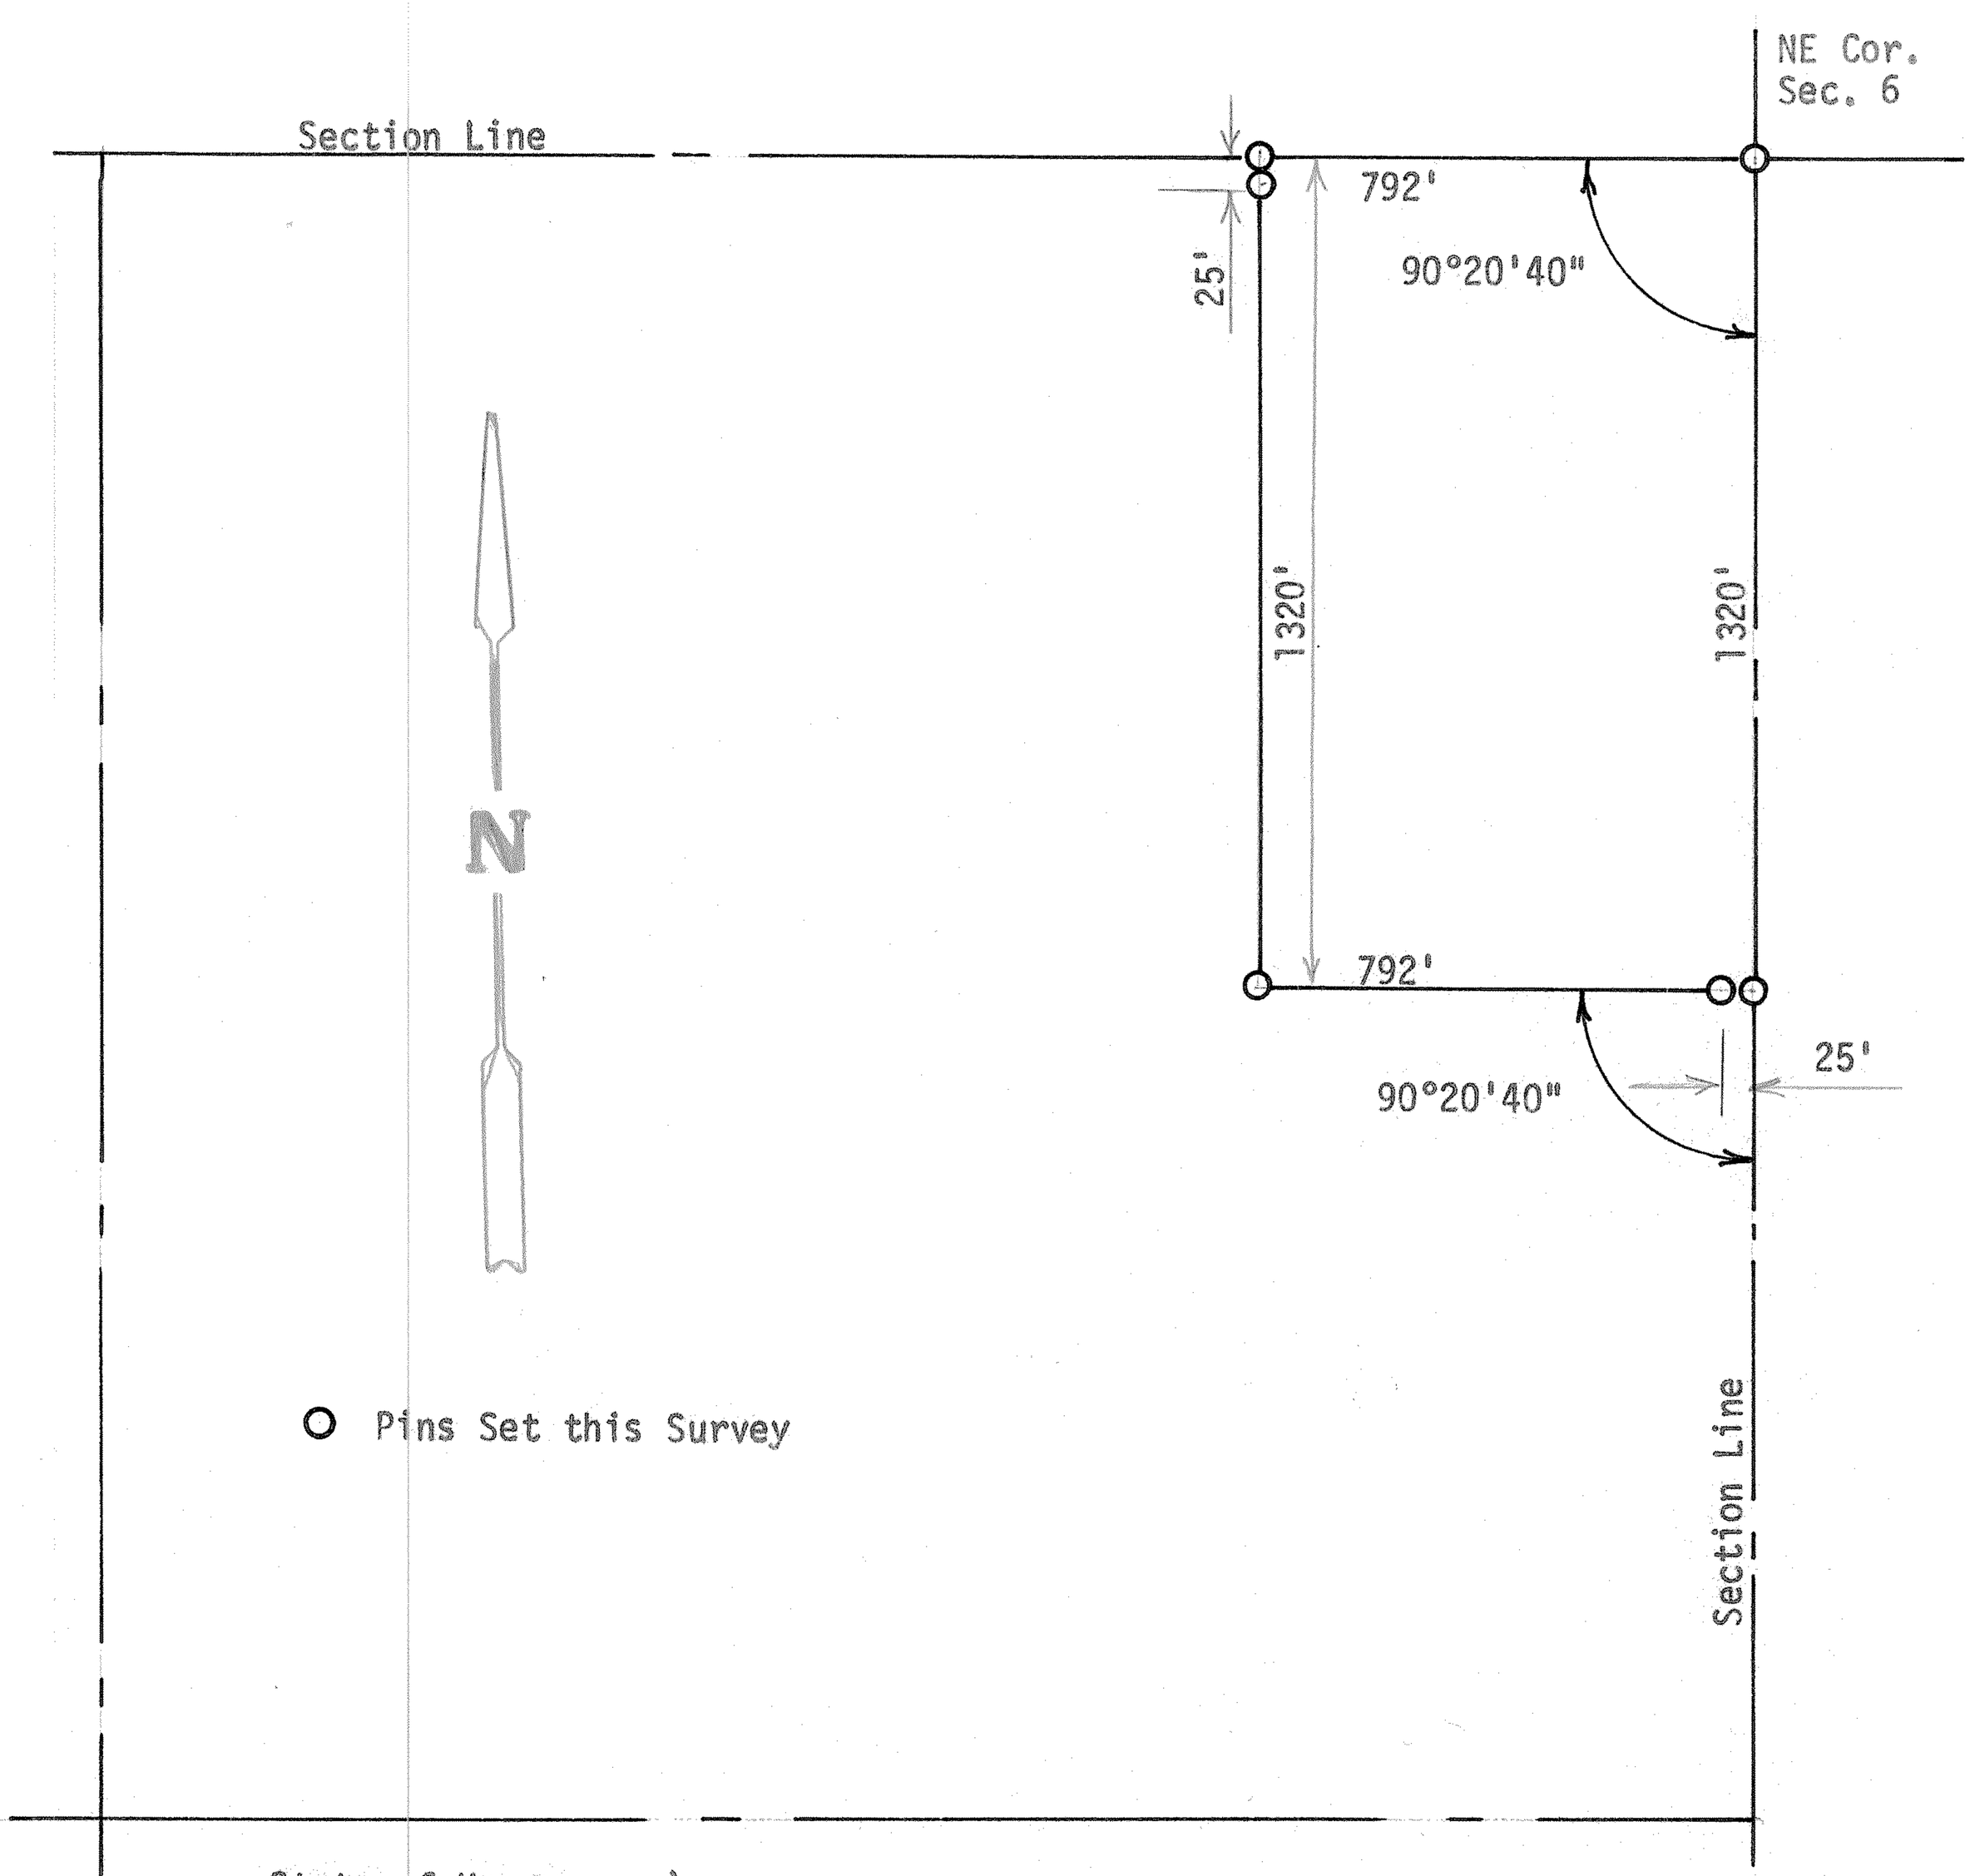

State of Kansas)
County of McPherson) SS

I, F. R. Rankin, County Engineer of McPherson County, Kansas, do hereby certify that under my supervision a survey was made of a tract of land in the NE 1/4, Section 6, T20S, R5W of the 6th P.M. and described as follows:

Beginning at the NE corner of said NE 1/4 Section 26, T20S, R5W; thence South 1320 feet; thence West 792 feet parallel with the North Section Line; thence North 1320 feet parallel with Section Line; thence East 792 feet to place of beginning. Said tract contains 24 acres more or less and that the accompanying plat is a true exhibit of said survey as far as it is known to me.

Survey called for by Verlyn Nelson

Signed on this 4 day of September, 1973

F. R. Rankin

F. R. Rankin, P. E.
Administrator of P.W. & County Engineer
McPherson County, Kansas

F. R. RANKIN
LICENSED
799
KANSAS
PROFESSIONAL ENGINEER

MICROFILM